
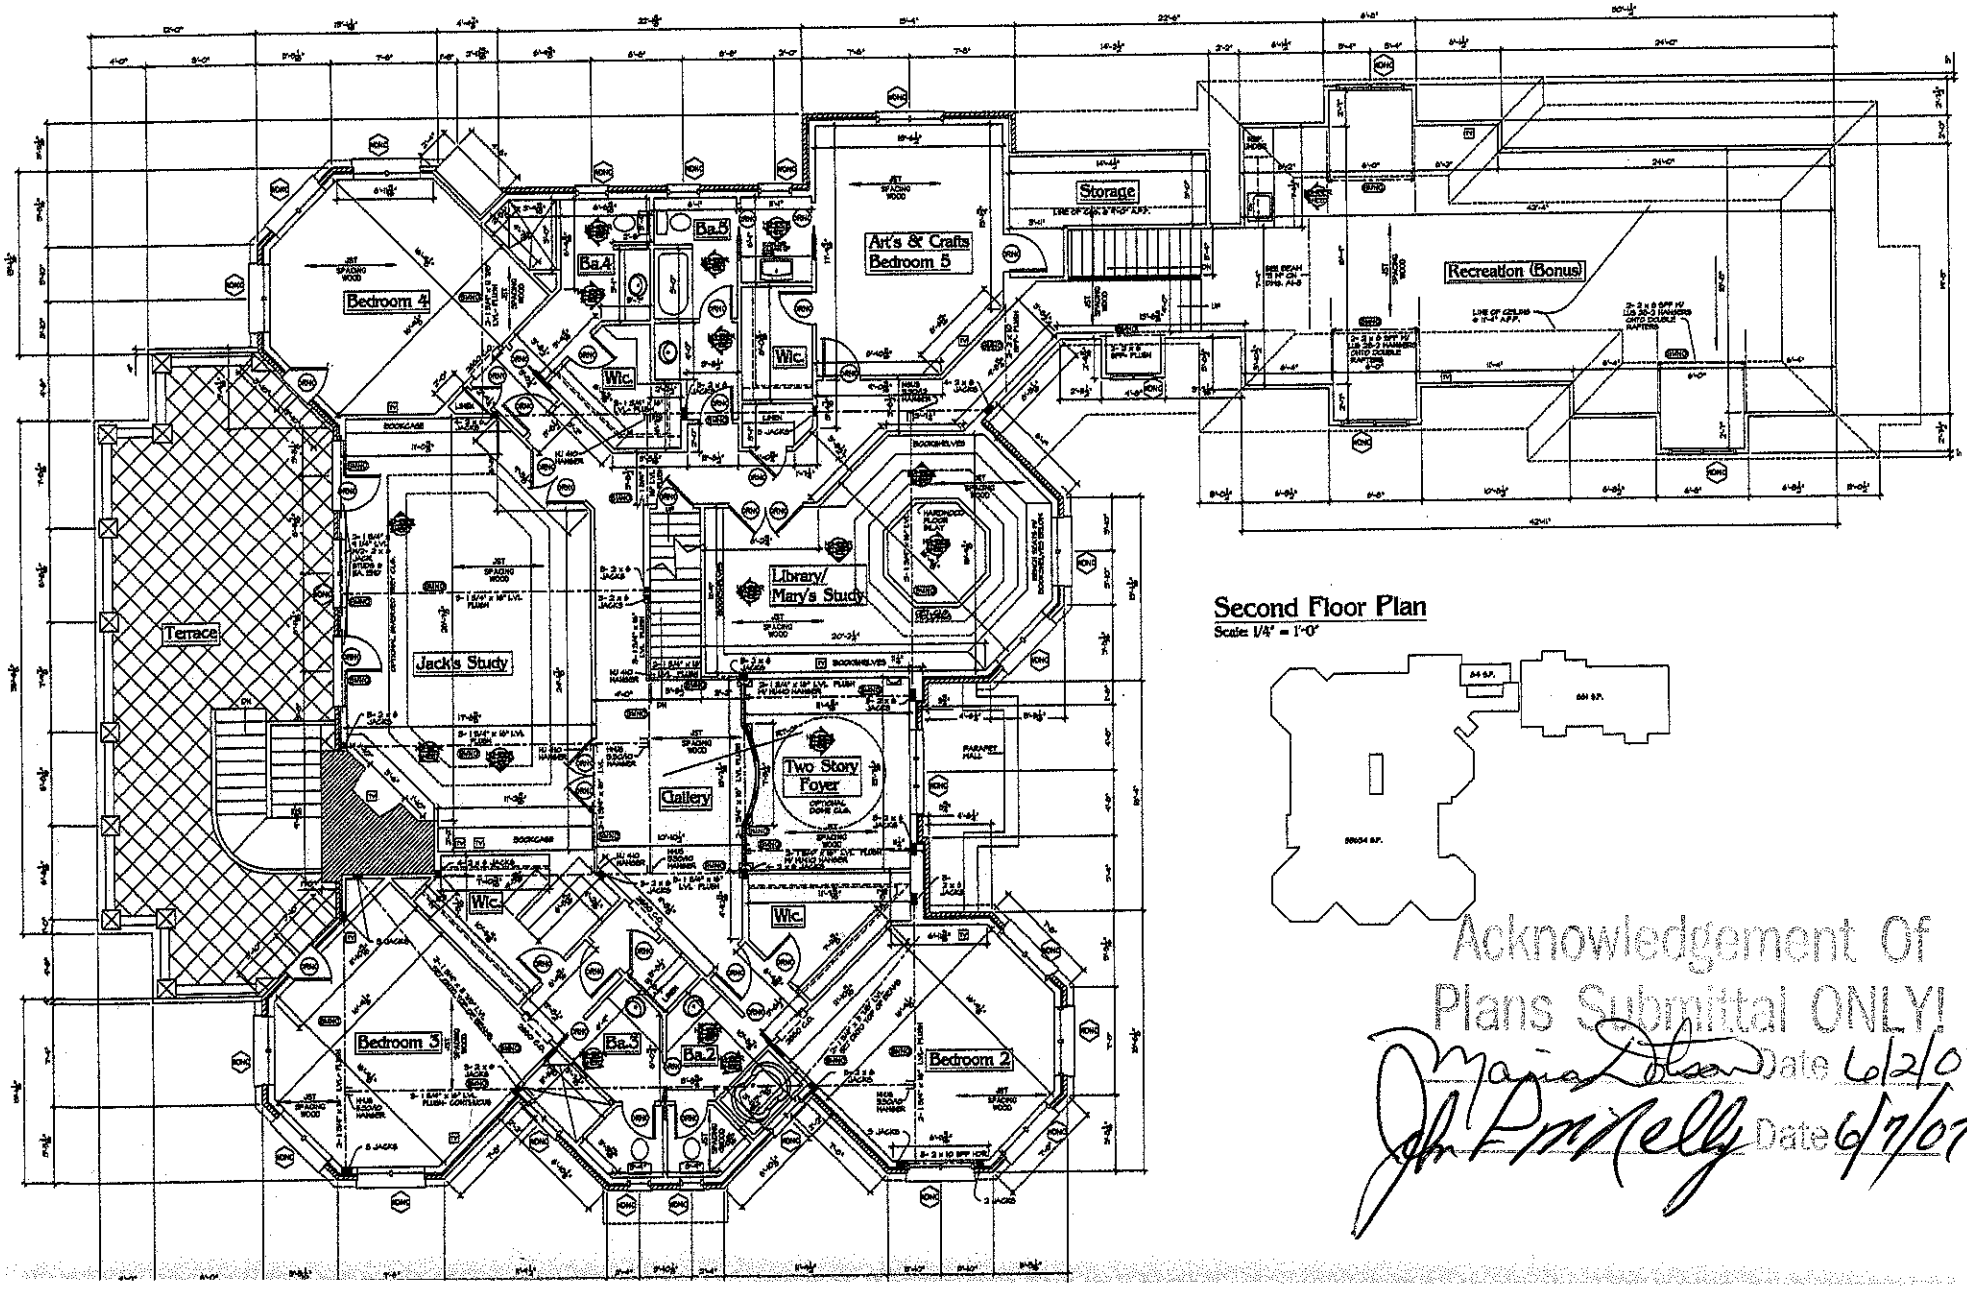


Second Floor Plan

Scale: 1/4" = 1'-0"

Acknowledgement Of
Plans Submittal ONLY!
Date 6/2/07
Date 6/7/07

Acknowledgement Of
Plans Submittal ONLY!
Date 6/2/07
Date 6/7/07

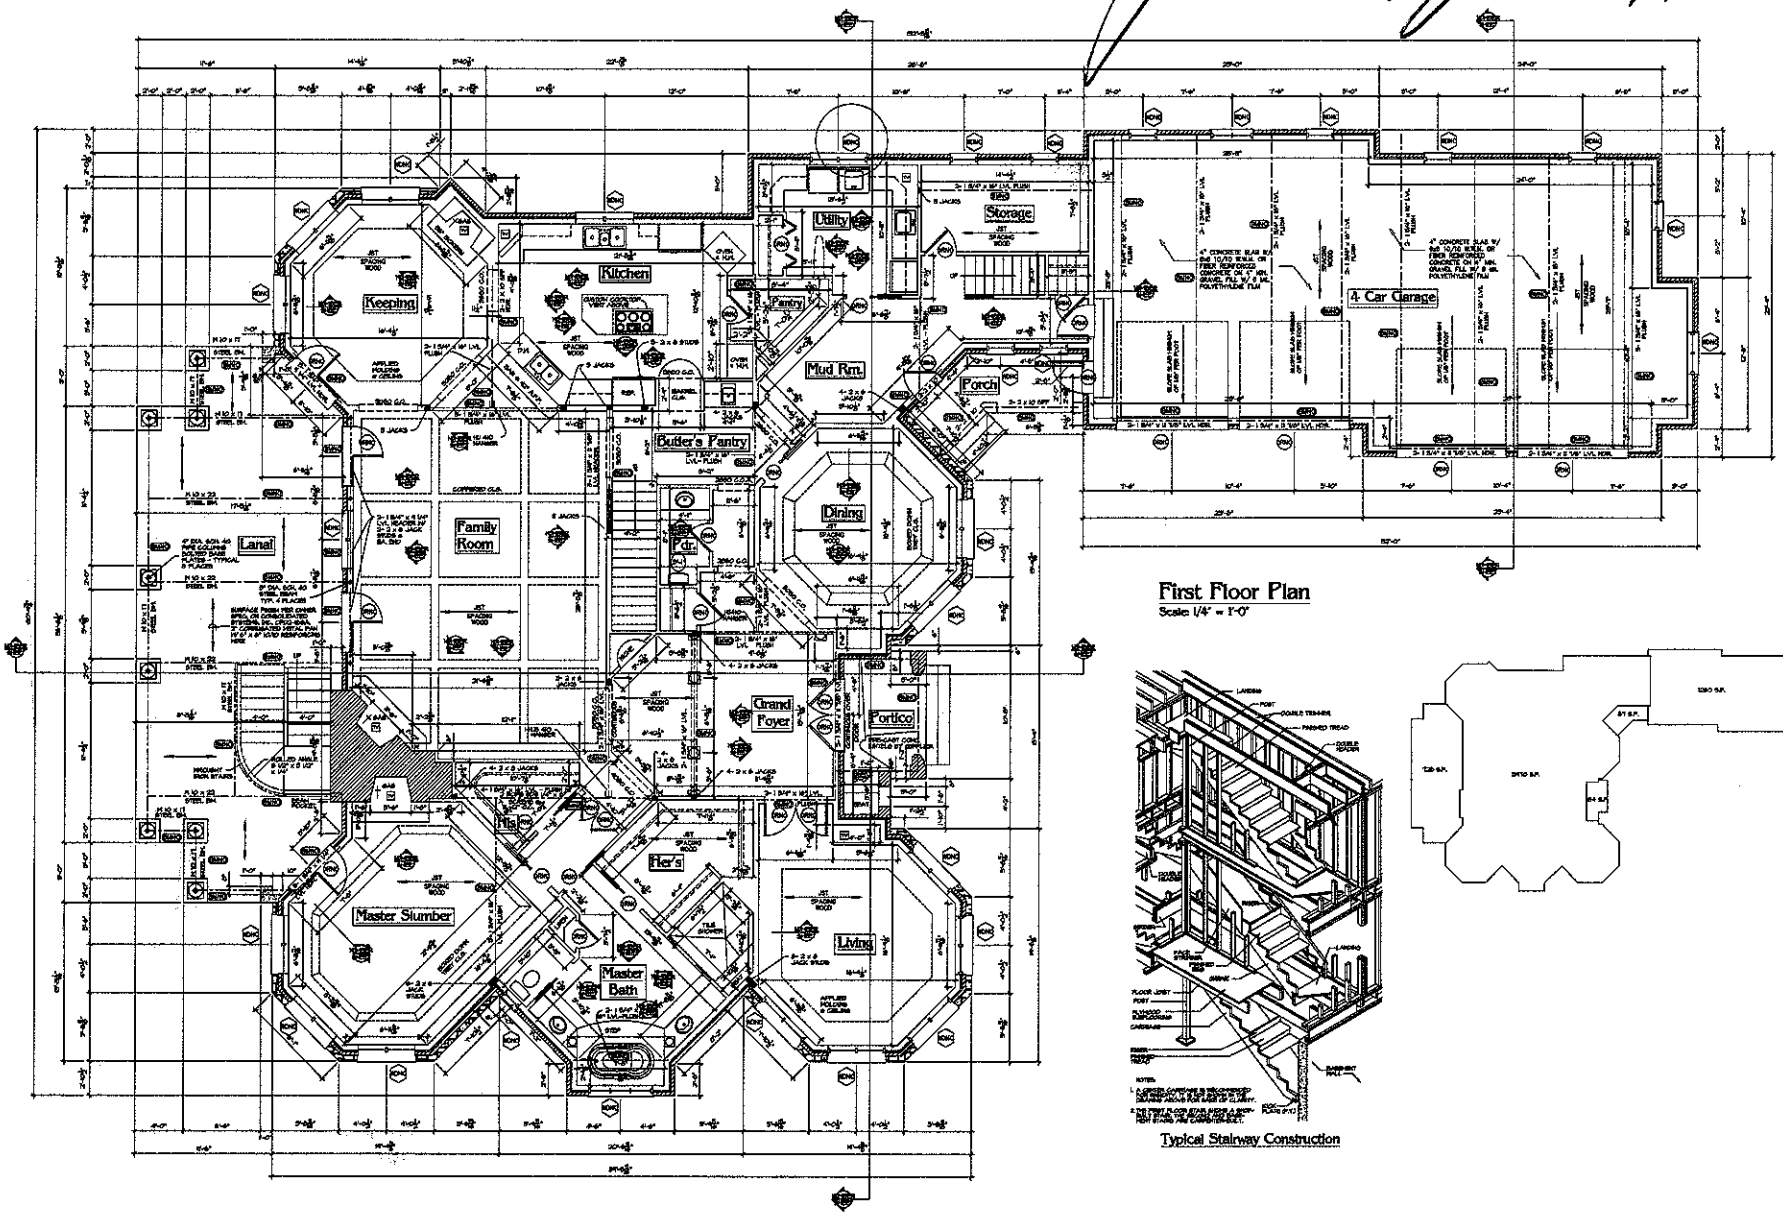

First Floor Plan
Scale 1/4" = 1'-0"

Typical Stairway Construction