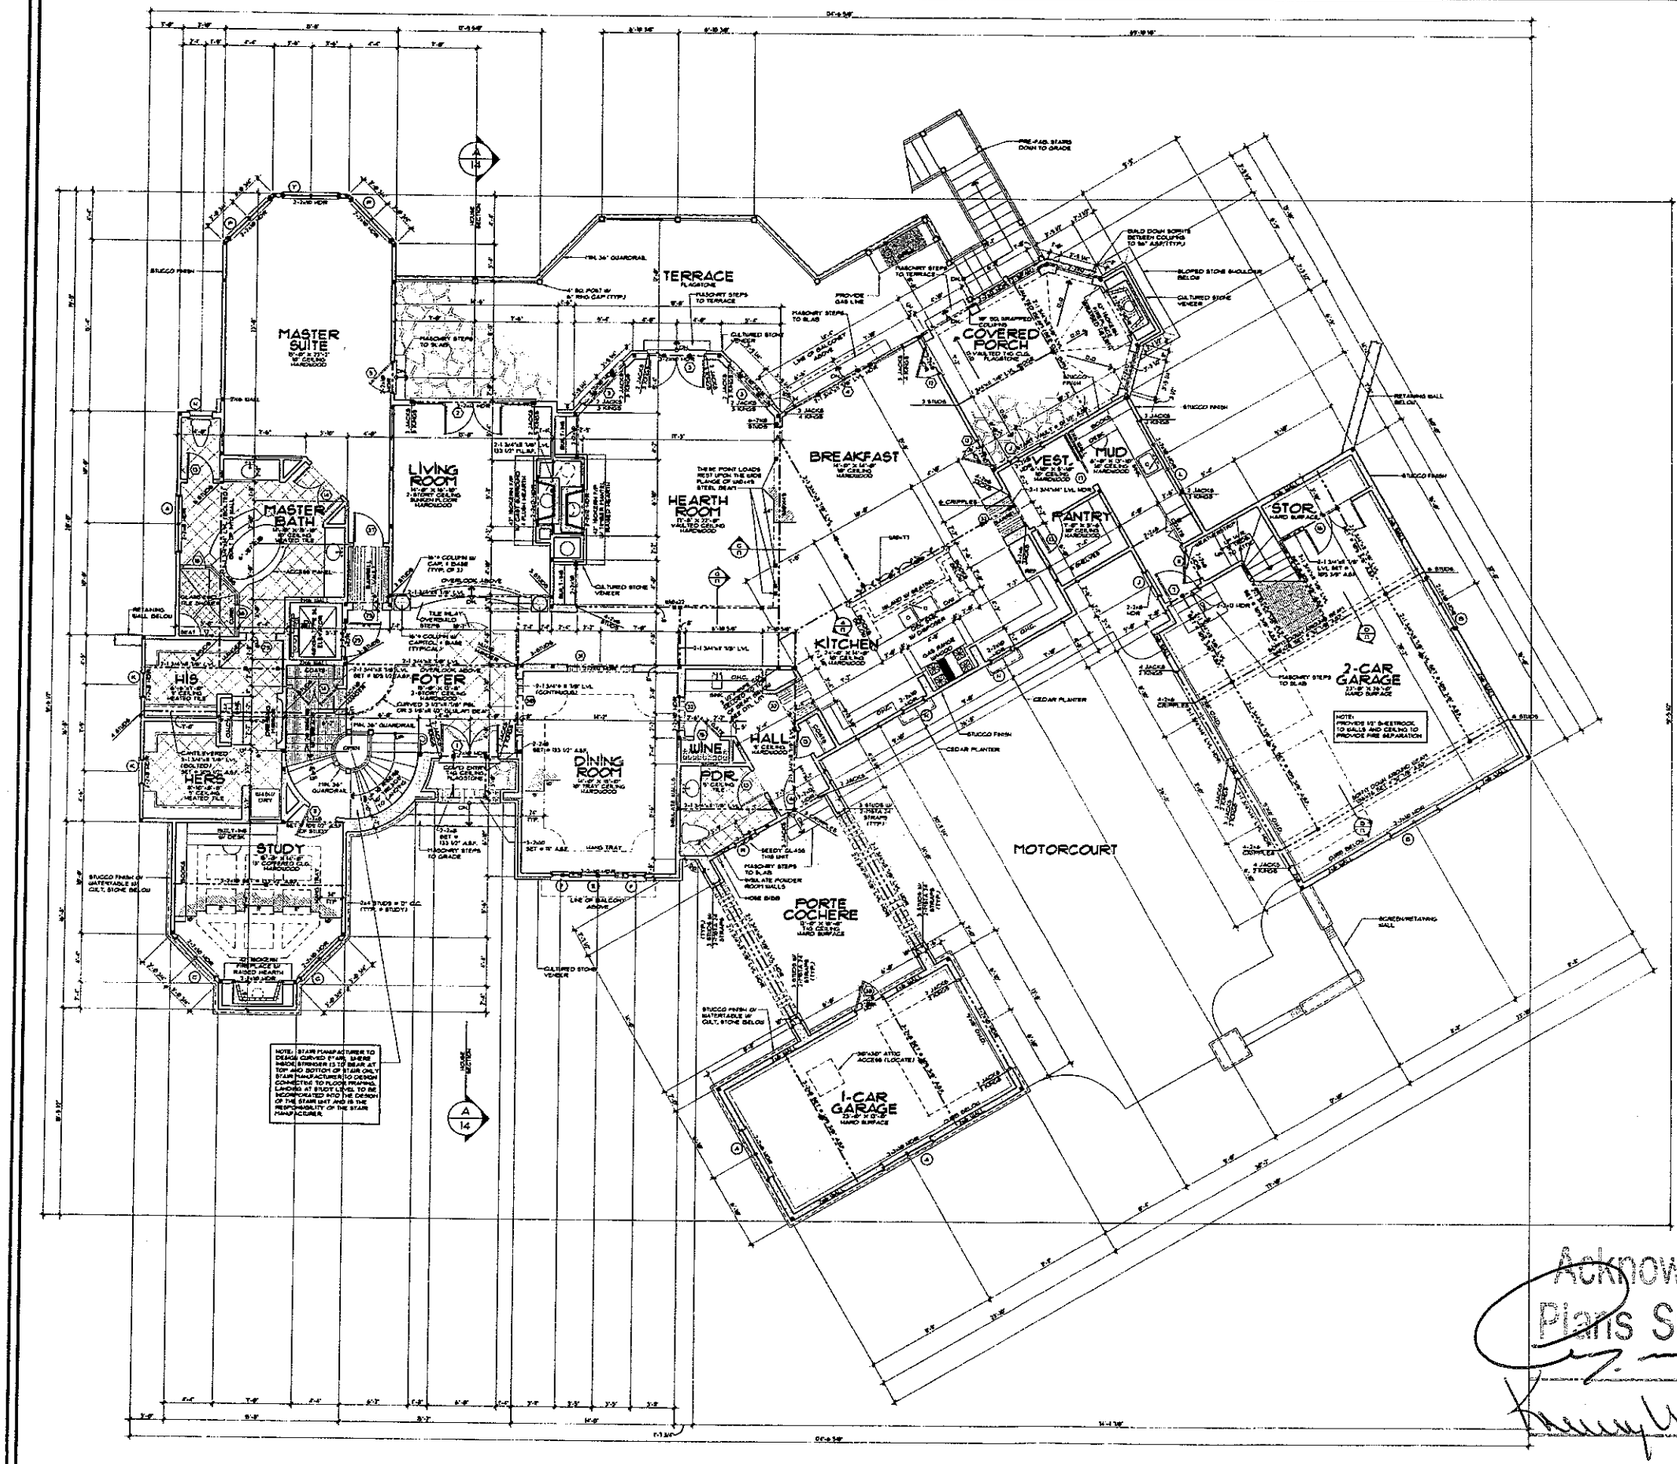


DOOR SCHEDULE

	SIZE	DESCRIPTION
1	3'-3" x 8'-0"	ROUND-TOP 3/4 GLASS ENTRY
2	2'-3" x 8'-0"	FRENCH W/ 3 3/4" SIDE LITES
3	2'-2" x 8'-0"	FRENCH W/ 2'-3" ARCH TRANSOM
4	8'-0" x 8'-0"	SLIDING FRENCH
5	3'-0" x 8'-0"	FRENCH
6	3'-0" x 8'-0"	HALF-GLASS
7	3'-0" x 8'-0"	20 MIN. FIRE-RATED
8	2'-3" x 8'-0"	FRENCH
9	2'-3" x 8'-0"	HALF-GLASS
10	3'-0" x 8'-0"	STEEL ENTRY DOOR
11	3'-0" x 8'-0"	SOLID PANEL
12	3'-0" x 8'-0"	FULL GLASS ENTRY
13	3'-0" x 8'-0"	SOLID PANEL
14	2'-3" x 8'-0"	SOLID PANEL
15	3'-0" x 8'-0"	IRON GATE
16	2'-3" x 8'-0"	SOLID PANEL
17	3'-0" x 8'-0"	POCKET
18	3'-0"	TEMPERED GLASS SHOWER DOOR
19	3'-0" x 8'-0"	SOLID PANEL
20	3'-0" x 8'-0"	FRENCH W/SIDEDT GLASS
21	3'-0" x 8'-0"	SOLID PANEL
22	2'-3" x 8'-0"	SOLID PANEL
23	2'-3" x 8'-0"	ROUND-TOP FRENCH
24	3'-0" x 8'-0"	SOLID PANEL
25	3'-0" x 8'-0"	SOLID PANEL
26	3'-0" x 8'-0"	POCKET
27	9'-0" x 8'-0"	ARCHED CASED OPENING
28	12'-0" x 8'-0"	ARCHED CASED OPENING
29	3'-0" x 8'-0"	ARCHED CASED OPENING
30	4'-0" x 8'-0"	ARCHED CASED OPENING
31	6'-0" x 8'-0"	ARCHED CASED OPENING
32	3'-0" x 8'-0"	ARCHED CASED OPENING
33	2'-0" x 8'-0"	ARCHED CASED OPENING
34	3'-0" x 8'-0"	ARCHED CASED OPENING
35	2'-3" x 8'-0"	FRENCH
36	16'-0" x 8'-0"	ARCHED CASED OPENING
37	3'-0" x 8'-0"	ARCHED SOLID PANEL
38	3'-0" x 8'-0"	HALF-GLASS

NOTE: SEE DETAIL A/A4 FOR ARCHED OPENING INFORMATION

WINDOW SCHEDULE

	SIZE	DESCRIPTION
A	2'-3" x 4'-11"	CASEMENT
B	2'-3" x 4'-11"	CASEMENT
C	2'-2" x 6'-8"	CASEMENT W/ 2'-3" TRANSOM
D	3'-0" x 10'-0"	FIXED ROUND TOP
E	3'-0" x 6'-8"	FIXED W/ 2'-3" TRANSOM
F	1'-1" x 6'-8"	CASEMENT W/ 2'-3" TRANSOM
G	3'-0" x 4'-11"	FIXED ROUND TOP
H	2'-0" x 4'-11"	CASEMENT
J	2'-0" x 5'-3"	CASEMENT
K	3'-0" x 2'-3"	CASEMENT
L	1'-3" x 4'-11"	CASEMENT
M	2'-2" x 6'-8"	CASEMENT
N	2'-3" x 5'-3"	CASEMENT
P	2'-2" x 6'-8"	CASEMENT W/ 1'-1" TRANSOM
Q	4'-2" x 6'-8"	SEGMENTED ARCH TRANSOM
R	3'-0" x 4'-11"	FIXED OVAL
S	2'-3" x 6'-8"	CASEMENT
T	2'-0" x 6'-8"	CASEMENT
U	3'-2" x 5'-3"	FIXED W/DIAMOND LITES
V	3'-0" x 6'-8"	FIXED
W	2'-2" x 5'-3"	FIXED
X	2'-2" x 6'-8"	FIXED W/ 1'-1" TRANSOM
Y	1'-1" x 2'-3"	CASEMENT

Square Footage

01/09/2008 SPEC

Lower Level Heated	2166 SqFt.
Main Level Heated	3543 SqFt.
Upper Level Heated	1754 SqFt.
Total Heated	7463 SqFt.
Lower Level Future	758 SqFt.
One Car Garage	326 SqFt.
Two Car Garage	702 SqFt.
Covered Entry	30 SqFt.
Porte Cochere	246 SqFt.
Covered Porch	236 SqFt.
Lower Covered Terrace	988 SqFt.
Basement Storage	693 SqFt.
Utility/Mechanical	254 SqFt.
Walk-Up Attic	419 SqFt.
Total Under Roof	11668 SqFt.
Suite 4 Balcony	71 SqFt.
Suite 5 Balcony	81 SqFt.
Main Level Terrace	619 SqFt.
Total All Areas	12366 SqFt.

NOTES:

- ALL ANGLED WALLS ARE 45 UNO.
- 8 NOMINAL BLOCKING FOR ABOVE CONCENTRATED LOADS AND ROOF BRACING POINT LOADS UNO.
- SEE FRAMING NOTE 16 FOR HEADER SIZES UNLESS NOTED ON PLAN
- ALL DOORS ARE 6" FROM WALL UNLESS DIMENSIONED OTHERWISE

EXTERIOR WALL HEIGHT (h)	STUD SIZE/ SPACING
h ≤ 10'	2x4 @ 16" oc
10' < h ≤ 12'	2x4 @ 12" oc
12' < h ≤ 16'	2x6 @ 16" oc
h > 16'	CONSULT ENG.

GARAGE WALL TO BE 2x6 @ 16" O.C. IF EXCEEDING 10' IN HEIGHT

Acknowledgement Of Plans Submittal ONLY!
Date 8-11-08
Date 8/11/08

© Copyright, Jim Phelps Signature Collection - 2008

THE IDEAS, DESIGNS, ARRANGEMENTS AND PLANS SHOWN IN THIS DRAWING ARE OWNED BY AND THE PROPERTY OF JIM PHELPS SIGNATURE COLLECTION AND WERE CREATED, EVOLVED AND DEVELOPED FOR USE ON AND IN CONNECTION WITH THE SPECIFIED PROJECT. NONE OF SUCH IDEAS, DESIGNS, ARRANGEMENTS OR PLANS SHALL BE USED BY OR DISCLOSED TO ANY PERSON, FIRM OR CORPORATION FOR ANY PURPOSE WHATSOEVER WITHOUT THE PRIOR WRITTEN PERMISSION OF JIM PHELPS SIGNATURE COLLECTION, INC. EXCEPT TO THE EXTENT REQUIRED FOR USE IN THE CONSTRUCTION OF THE PROJECT SPECIFICALLY DESCRIBED HEREIN. THESE DRAWINGS ARE NOT TO BE USED FOR ANY OTHER PROJECT, AND ARE NOT TO BE LOANED, COPIED OR ALTERED IN ANY FASHION WHATSOEVER WITHOUT THE WRITTEN PERMISSION OF JIM PHELPS SIGNATURE COLLECTION, INC. ALL RIGHTS RESERVED UNDER FEDERAL COPYRIGHT LAWS. THESE DRAWINGS ARE NOT TO BE USED FOR CONSTRUCTION UNLESS SIGNED AND SEALED BY JIM PHELPS SIGNATURE COLLECTION. ANY REPRODUCTION OF THESE DRAWINGS WITHOUT THE EXPRESS WRITTEN CONSENT OF JIM PHELPS SIGNATURE COLLECTION IS STRICTLY PROHIBITED AND WILL BE PROSECUTED TO THE FULLEST EXTENT OF THE LAW.

JIM PHELPS Signature Collection
18809 HARLEY ROAD SUITE 1, CORNELIUS, NC 28031
803.808.2803 704.237.3534
WWW.JIMPHELPSSIGNATURECOLLECTION.COM

AUGUSTA HOMES
Custom Home Builders
Corporate Office: 803.802.7750 • Fax: 704.987.7344 • Myrtle Beach Office: 843.839.7750 • Fax: 843.839.7751 • Phone: 800.331.3061

A New Residence For:
Charles Farrar & Marcia Avedon
Lot 13 The Point

PROFESSIONAL SEAL:

DRAWING TITLE:
MAIN LEVEL FLOOR PLAN

SCALE: 1/4" = 1'-0"

SHEET NO:
6
OF 23 SHEETS

DRAWN BY: RYAN HOBLER | CHECKED BY: JIM HART | JOB NUMBER: PLANS_STYLE1 | DATE: 01/09/2008