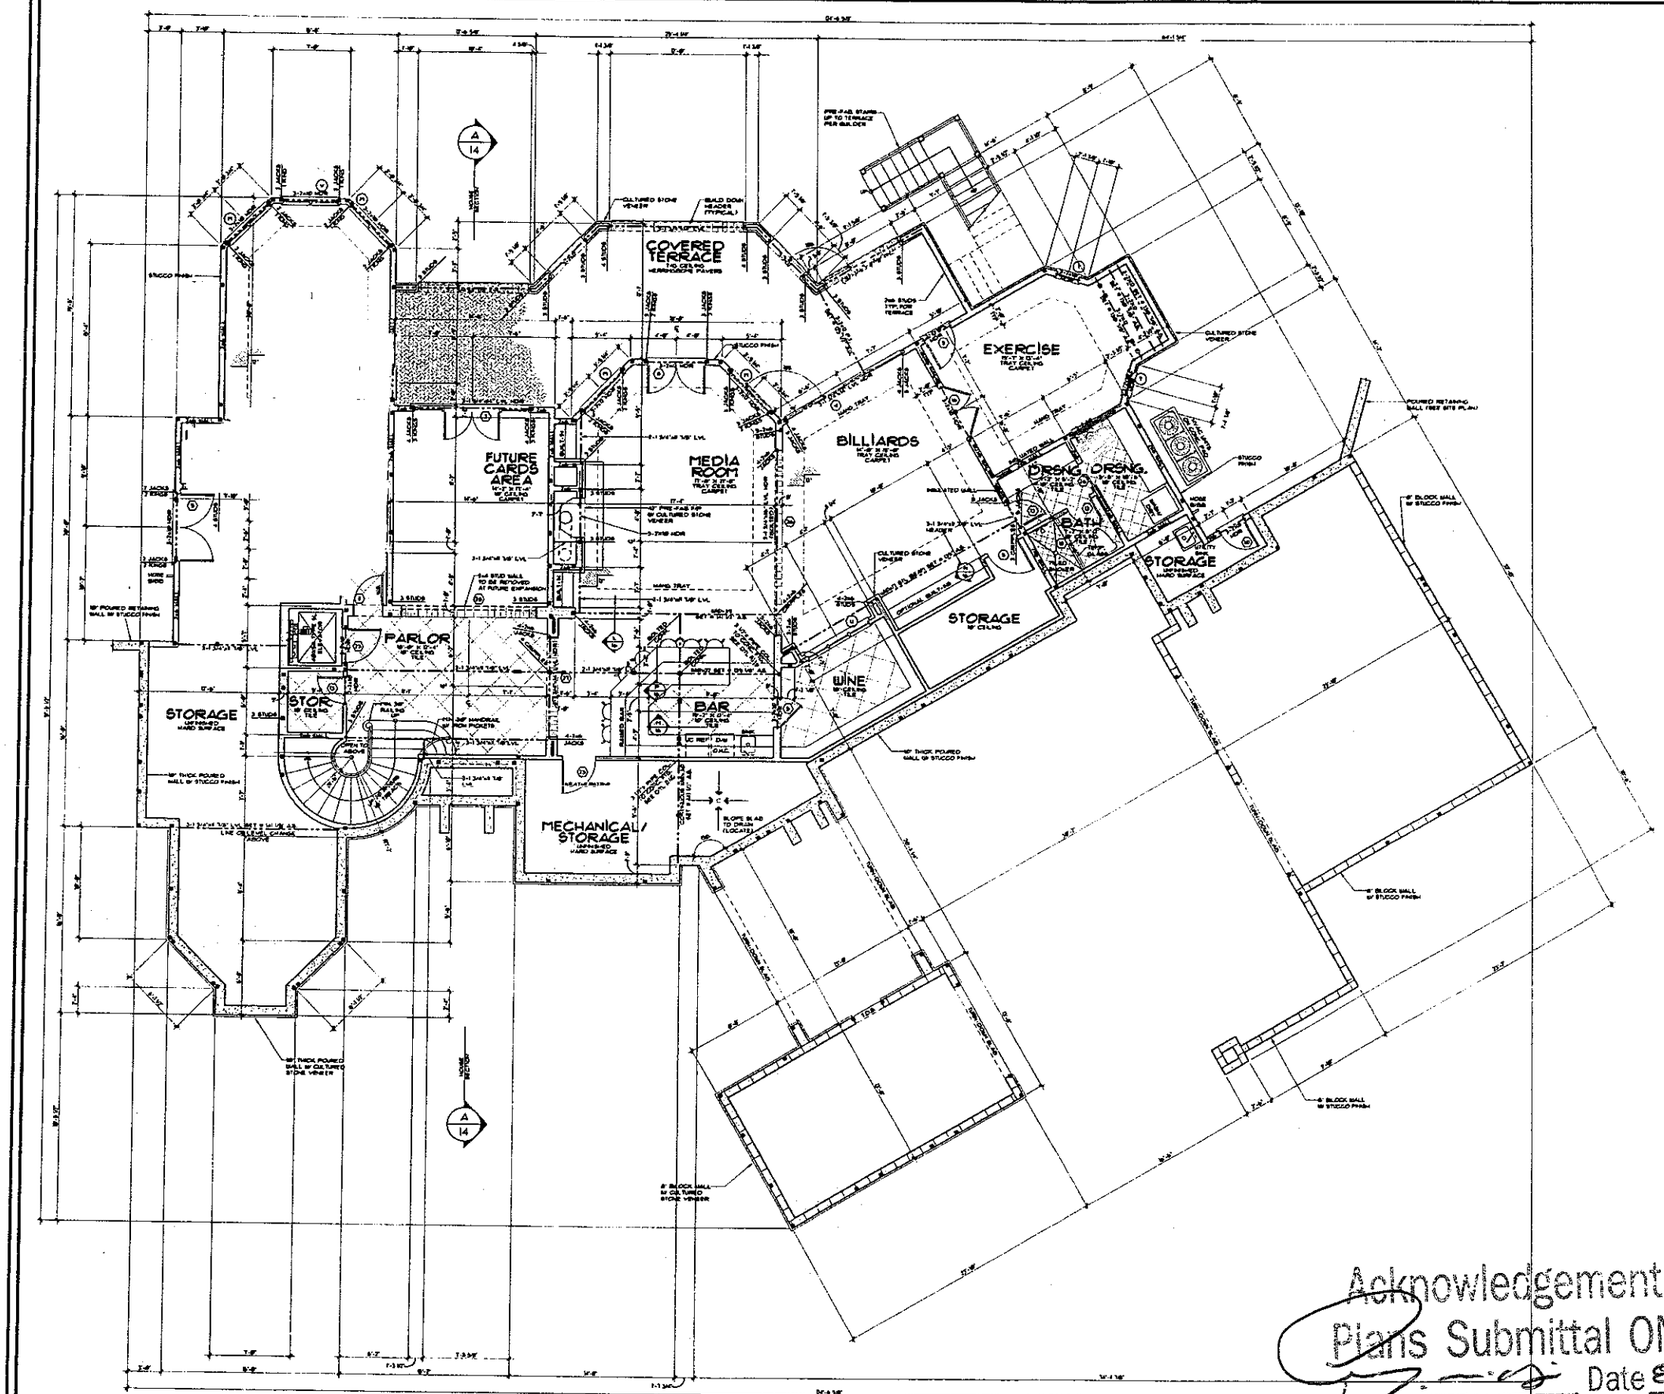


DOOR SCHEDULE

	NO.	SIZE	DESCRIPTION
1	1	3'-3" x 8'-0"	ROUND-TOP 3/4 GLASS ENTRY
2	2	2'-2" x 8'-0"	FRENCH W/ 2 3/4" SIDE LITES
3	1	3'-3" x 8'-0"	FRENCH W/ 72" ARCH TRANSOM
4	1	2'-0" x 8'-0"	BI-FOLD FRENCH
5	1	3'-0" x 8'-0"	FRENCH
6	1	3'-0" x 8'-0"	HALF-GLASS
7	1	3'-0" x 8'-0"	90 MIN. FIRE-RATED
8	2	2'-2" x 8'-0"	FRENCH
9	2	2'-3" x 8'-0"	HALF-GLASS
10	1	3'-0" x 8'-0"	ENTER. ENTRY DOOR
11	1	3'-0" x 8'-0"	SOLID PANEL
12	1	3'-0" x 8'-0"	FULL GLASS ENTRY
13	1	3'-0" x 8'-0"	SOLID PANEL
14	1	3'-3" x 8'-0"	SOLID PANEL
15	1	16'-0" x 8'-0"	IRON GATE
16	1	3'-3" x 8'-0"	SOLID PANEL
17	1	3'-0" x 8'-0"	POCKET
18	1	3'-0" x 8'-0"	TEMPERED GLASS SHOWER DOOR
19	1	3'-0" x 8'-0"	SOLID PANEL
20	1	3'-0" x 8'-0"	FRENCH W/BEZDY GLASS
21	1	3'-0" x 8'-0"	SOLID PANEL
22	2	2'-2" x 8'-0"	SOLID PANEL
23	2	2'-2" x 8'-0"	ROUND-TOP FRENCH
24	1	3'-0" x 8'-0"	SOLID PANEL
25	1	3'-0" x 8'-0"	SOLID PANEL
26	1	2'-0" x 8'-0"	POCKET
27	1	9'-0" x 8'-0"	ARCHED CASED OPENING
28	1	5'-1" x 8'-0"	ARCHED CASED OPENING
29	1	3'-0" x 8'-0"	ARCHED CASED OPENING
30	1	4'-0" x 8'-0"	ARCHED CASED OPENING
31	1	3'-0" x 8'-0"	ARCHED CASED OPENING
32	1	3'-0" x 8'-0"	ARCHED CASED OPENING
33	1	3'-0" x 8'-0"	ARCHED CASED OPENING
34	1	3'-0" x 8'-0"	ARCHED CASED OPENING
35	1	2'-3" x 8'-0"	FRENCH
36	1	9'-0" x 8'-0"	ARCHED CASED OPENING
37	1	3'-0" x 8'-0"	ARCHED SOLID PANEL
38	1	2'-3" x 8'-0"	HALF-GLASS

NOTE: SEE DETAIL A/M FOR ARCHED OPENING INFORMATION.

WINDOW SCHEDULE

	NO.	SIZE	DESCRIPTION
A	1	2'-3" x 4'-0"	CASEMENT
B	2	2'-7" x 5'-1"	CASEMENT
C	2	2'-7" x 6'-8"	CASEMENT W/ 0° TRANSOM
D	1	2'-8" x 6'-8"	FIXED ROUND TOP
E	1	3'-9" x 6'-8"	FIXED W/ 0° TRANSOM
F	1	1'-9" x 6'-8"	CASEMENT W/ 0° TRANSOM
G	1	2'-8" x 6'-8"	FIXED ROUND TOP
H	1	2'-8" x 4'-0"	CASEMENT
I	2	2'-7" x 3'-5"	CASEMENT
J	1	2'-8" x 4'-0"	CASEMENT
K	1	3'-3" x 4'-0"	CASEMENT
L	2	2'-7" x 4'-0"	CASEMENT
M	2	2'-7" x 4'-0"	CASEMENT
N	1	2'-7" x 6'-8"	CASEMENT W/ 14" TRANSOM
O	6	2'-7" x 6'-8"	SEGMENTED ARCH TRANSOM
P	1	3'-9" x 4'-0"	FIXED OVAL
Q	1	3'-3" x 4'-0"	CASEMENT
R	1	3'-3" x 5'-1"	CASEMENT
S	1	3'-3" x 5'-1"	FIXED W/DIAMOND LITES
T	1	2'-3" x 4'-0"	FIXED
U	2	2'-2" x 3'-5"	FIXED
V	2	2'-2" x 4'-0"	FIXED
W	1	2'-7" x 6'-8"	FIXED W/ 14" TRANSOM
X	1	3'-3" x 7'-1"	CASEMENT

Square Footage

07/09/2008 drk

Lower Level Heated	2166 SqFt.
Main Level Heated	3543 SqFt.
Upper Level Heated	1754 SqFt.
Total Heated	7,463 SqFt.
Lower Level Future	760 SqFt.
One Car Garage	326 SqFt.
Two Car Garage	707 SqFt.
Covered Entry	38 SqFt.
Porte Cochere	346 SqFt.
Covered Porch	336 SqFt.
Lower Covered Terrace	928 SqFt.
Basement Storage	653 SqFt.
Utility/Mechanical	254 SqFt.
Walk-Up Attic	419 SqFt.
Total Under Roof	11,668 SqFt.
Suite 4 Balcony	11 SqFt.
Suite 5 Balcony	11 SqFt.
Main Level Terrace	616 SqFt.
Total All Areas	12,306 SqFt.

NOTES:

- TYPICAL BASEMENT SLAB TO BE 4" THICK CONCRETE W/ 6-MIL VAPOR WELDED WIRE MESH OR FIBER MESH OVER VAPOR BARRIER OVER 4" COMPACTED GRAVEL BASE
- SEE FRAMING NOTE 9 ON COVER SHEET FOR TYPICAL HEADER INFORMATION UNLESS NOTED OTHERWISE
- FOUNDATION WALL TO BE 10" THICK POURED CONCRETE - SEE DETAIL SHEETS FOR DETAILS ON REINFORCEMENT, ETC.
- TYPICAL EXTERIOR FOOTING TO BE 24"x8" THICK WITH 3-#4 BARS CONTINUOUS + BASEMENT CONDITIONS + 24"x10" THICK WITH 3-#4 BARS CONTINUOUS + GARAGE CONDITIONS
- SLAB INSULATION TO BE R-5 MINIMUM 24" AT PERIMETER OF FOUNDATION WALL
- TERMITE CONTROL SHALL BE BY CHEMICAL SOIL TREATMENT OR OTHER METHODS APPROVED BY THE NORTH CAROLINA DEPARTMENT OF AGRICULTURE
- ALL EXTERIOR STUDS TO BE 2x6 @ 16" OC. INTERIOR WALLS TO BE 2x4 @ 16" OC. UNLESS BEARING. BEARING WALL TO BE 2x6 @ 16" OC.
- ALL ANGLED WALLS ARE 45 DEG.
- # INDICATES BLOCKING FOR ABOVE CONCENTRATED LOADS AND ROOF BRACING POINT LOADS UNLESS NOTED OTHERWISE
- PROVIDE DRAIN AT ANY MECHANICAL LOCATION SLOPE CONCRETE TOWARDS DRAIN
- PROVIDE FOUNDATION DRAIN ON FILL SIDE OF WALL + DRAIN TO DAYLIGHT
- STUB IN PLUMBING FOR ALL FUTURE AREAS
- ALL DOORS ARE 6" FROM WALL UNLESS DIMENSIONED OTHERWISE
- PROVIDE BEAM POCKET IN POURED WALL IF REQUIRED FOR BEARING OF DROPPED BEAM.

Acknowledgement Of Plans Submittal ONLY!

Date 8-11-08

Date 8/11/08

© Copyright, Jim Phelps Signature Collection - 2008

JIM PHELPS Signature Collection
10020 HAILEY ROAD SUITE 1, CORNELIUS, NC 28031
800.909.5014 704.237.7614
www.JimPhelpsSignatureCollection.com

AUGUSTA HOMES

A New Residence for
Charles Farrar & Marcia Avedon
Lot 13 The Point

PROFESSIONAL SEAL

DRAWING TITLE:
LOWER LEVEL FLOOR PLAN (FUTURE)

SCALE: 1/4" = 1'-0"

SHEET NO.
4
OF 23 SHEETS