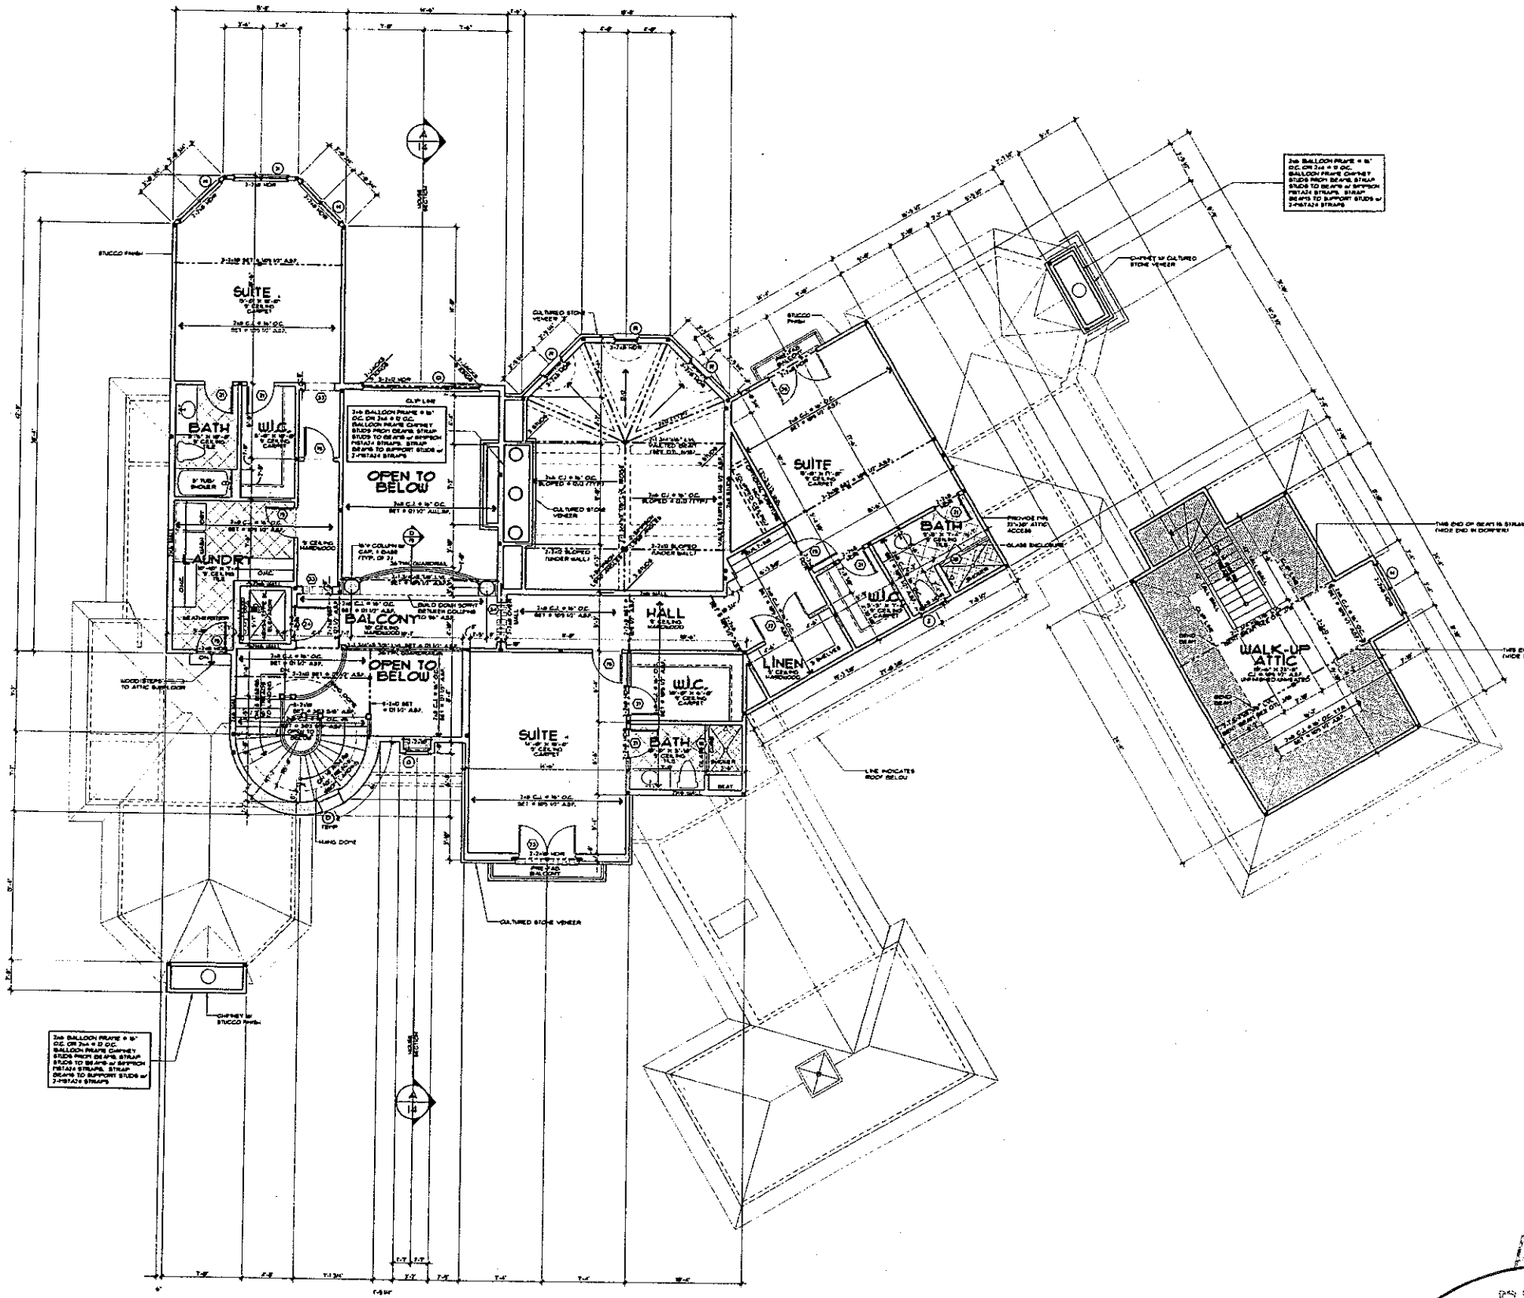



## DOOR SCHEDULE

| # | SIZE | DESCRIPTION |
|---|---|---|
| 1 | 3'-3" x 9'-0" | ROUND-TOP 3/4 GLASS ENTRY |
| 2 | 2'-2" x 8'-0" | FRENCH W/ 2 36" SIDE LITES |
| 3 | 3'-7" x 8'-0" | FRENCH W/ 27" ARCH TRANSOM |
| 4 | 8'-0" x 8'-0" | SLIDING FRENCH |
| 5 | 2'-8" x 8'-0" | FRENCH |
| 6 | 3'-0" x 8'-0" | HALF-GLASS |
| 7 | 3'-0" x 8'-0" | 1 HR. FIRE-RATED |
| 8 | 2'-2" x 8'-0" | FRENCH |
| 9 | 2'-3" x 8'-0" | HALF-GLASS |
| 10 | 3'-3" x 8'-0" | STEEL ENTRY DOOR |
| 11 | 2'-8" x 8'-0" | SOLID PANEL |
| 12 | 3'-0" x 8'-0" | FULL GLASS ENTRY |
| 13 | 2'-8" x 8'-0" | SOLID PANEL |
| 14 | 2'-3" x 8'-0" | SOLID PANEL |
| 15 | 2'-3" x 8'-0" | ARCH GATE |
| 16 | 2'-8" x 8'-0" | SOLID PANEL |
| 17 | 2'-0" x 8'-0" | POCKET |
| 18 | 2'-8" | TEMPERED GLASS SHOWER DOOR |
| 19 | 2'-8" x 8'-0" | SOLID PANEL |
| 20 | 2'-8" x 8'-0" | FRENCH W/REEDY GLASS |
| 21 | 2'-3" x 8'-0" | SOLID PANEL |
| 22 | 2'-3" x 8'-0" | SOLID PANEL |
| 23 | 2'-3" x 8'-0" | ROUND-TOP FRENCH |
| 24 | 2'-8" x 8'-0" | SOLID PANEL |
| 25 | 2'-8" x 8'-0" | POCKET |
| 26 | 2'-8" x 8'-0" | ARCHED CASED OPENING |
| 27 | 2'-8" x 8'-0" | ARCHED CASED OPENING |
| 28 | 2'-8" x 8'-0" | ARCHED CASED OPENING |
| 29 | 4'-8" x 8'-0" | ARCHED CASED OPENING |
| 30 | 2'-8" x 8'-0" | ARCHED CASED OPENING |
| 31 | 2'-8" x 8'-0" | ARCHED CASED OPENING |
| 32 | 2'-8" x 8'-0" | ARCHED CASED OPENING |
| 33 | 2'-3" x 8'-0" | FRENCH |
| 34 | 4'-4" x 8'-0" | ARCHED CASED OPENING |
| 35 | 2'-3" x 8'-0" | ARCHED SOLID PANEL |
| 36 | 2'-8" x 8'-0" | HALF-GLASS |

NOTE: SEE DETAIL AA FOR ARCHED OPENING INFORMATION

## WINDOW SCHEDULE

| # | SIZE | DESCRIPTION |
|---|---|---|
| A | 2'-3" x 4'-6" | CASEMENT |
| B | 2'-3" x 5'-6" | CASEMENT |
| C | 2'-3" x 6'-6" | CASEMENT W/ 12" TRANSOM |
| D | 2'-3" x 6'-6" | CASEMENT ROUND TOP |
| E | 3'-0" x 6'-6" | FIXED W/ 12" TRANSOM |
| F | 1'-3" x 6'-6" | CASEMENT W/ 12" TRANSOM |
| G | 2'-3" x 6'-6" | CASEMENT ROUND TOP |
| H | 2'-0" x 4'-6" | CASEMENT |
| J | 2'-3" x 3'-6" | CASEMENT |
| K | 2'-3" x 4'-6" | CASEMENT |
| L | 3'-3" x 4'-6" | CASEMENT |
| M | 3'-3" x 5'-6" | CASEMENT |
| N | 3'-3" x 6'-6" | CASEMENT |
| P | 3'-3" x 8'-6" | CASEMENT W/ 24" TRANSOM |
| Q | 4'-3" x 8'-6" | SEGMENTED ARCH TRANSOM |
| R | 2'-8" x 4'-6" | FIXED OVAL |
| S | 2'-3" x 6'-6" | CASEMENT |
| T | 1'-9" x 6'-6" | CASEMENT |
| U | 3'-2" x 6'-6" | FIXED W/DIAMOND LITES |
| V | 2'-2" x 6'-6" | FIXED |
| W | 2'-2" x 3'-6" | FIXED |
| X | 2'-2" x 8'-6" | FIXED W/ 24" TRANSOM |
| Z | 2'-3" x 3'-6" | CASEMENT |

## Square Footage

@1/175/2008 SPA

| | |
|---|---|
| Lower Level Heated | 2,166 SqFt. |
| Main Level Heated | 3,543 SqFt. |
| Upper Level Heated | 1,754 SqFt. |
| Total Heated | 7,463 SqFt. |
| Lower Level Future | 758 SqFt. |
| One Car Garage | 326 SqFt. |
| Two Car Garage | 1,072 SqFt. |
| Covered Entry | 36 SqFt. |
| Porte Cochere | 246 SqFt. |
| Covered Porch | 236 SqFt. |
| Lower Covered Terrace | 869 SqFt. |
| Basement Storage | 653 SqFt. |
| Utility/Mechanical | 254 SqFt. |
| Walk-Up Attic | 418 SqFt. |
| Total Under Roof | 11,668 SqFt. |
| Suite 4 Balcony | 11 SqFt. |
| Suite 5 Balcony | 11 SqFt. |
| Main Level Terrace | 618 SqFt. |
| Total All Areas | 12,306 SqFt. |

## NOTES:

- ALL ANGLED WALLS ARE 45 UNO.
- 8 INDICATES BLOCKING FOR ABOVE CONCENTRATED LOADS AND ROOF BRACING POINT LOADS UNO.
- SEE FRAMING NOTE 16 ON GENERAL NOTES PAGE FOR HEADER SIZES UNLESS NOTED ON PLAN.
- ALL DOORS ARE 6" FROM WALL UNLESS DIMENSIONED OTHERWISE
- WEATHERSTRIP ALL DOORS INTO ATTIC SPACE

| EXTERIOR WALL HEIGHT (H) | STUD SIZE/ SPACING |
|---|---|
| H ≤ 10' | 2x4 @ 16" OC |
| 10' < H ≤ 9' | 2x4 @ 12" OC |
| 9' < H ≤ 10' | 2x6 @ 16" OC |
| H > 10' | CONSULT ENG. |
| GARAGE WALL TO BE 2x6 @ 16" OC IF EXCEEDING 10' IN HEIGHT | |

Acknowledgement Of Plans Submittal ONLY!

Date 8-11-08

Date 8/11/08

© Copyright, Jim Phelps Signature Collection - 2008

THE IDEAS, DESIGNS, ARRANGEMENTS AND PLANS SHOWN ON THIS DRAWING ARE OWNED BY AND THE PROPERTY OF JIM PHELPS SIGNATURE COLLECTION AND WERE CREATED, EVOLVED AND DEVELOPED FOR USE ON AND IN CONNECTION WITH THE SPECIFIED PROJECT. NONE OF SUCH IDEAS, DESIGNS, ARRANGEMENTS OR PLANS SHALL BE USED BY OR DISCLOSED TO ANY PERSON, FIRM OR CORPORATION FOR ANY PURPOSE WHATSOEVER WITHOUT THE WRITTEN PERMISSION OF JIM PHELPS SIGNATURE COLLECTION. ALL COPYRIGHTS AND OTHER PROPERTY RIGHTS IN SUCH IDEAS, DESIGNS, ARRANGEMENTS AND PLANS ARE RESERVED BY JIM PHELPS SIGNATURE COLLECTION. ANY BUILDING(S) CONSTRUCTED FROM THESE PLANS SHALL BELONG EXCLUSIVELY TO THE OWNER(S) OF THE PROJECT FOR WHICH THEY WERE PREPARED, SUBJECT TO OUR COPYRIGHTS AND OTHER PROPERTY RIGHTS IN THE PLANS. THE PURCHASER AND OWNER(S) OF THE PROJECT FOR WHICH THESE PLANS ARE PREPARED, BY PURCHASING THESE PLANS, ACKNOWLEDGE THAT THESE PLANS ARE NOT TO BE CHANGED OR COPIED IN ANY FORM OR MANNER WHATSOEVER. ALL RIGHTS RESERVED UNDER FEDERAL COPYRIGHT LAWS.

JIM PHELPS Signature Collection
10030 HAILEY ROAD SUITE 1, CORNELIUS, NC 28031
800.LUX.5014 704.237.5601
WWW.JIMPHELPSSIGNATURECOLLECTION.COM

AUGUSTA HOMES
10017 Kincey Road · Suite A · Cornelius, North Carolina, 28031
Office: 704.892.7701 · Fax: 704.892.7704 · Paper: 800.531.6008

Charles Farrar & Marcia Avedon
A New Residence For:
The Point
Lot 13

PROFESSIONAL SEAL

DRAWING TITLE: UPPER LEVEL FLOOR PLAN

SCALE: 1/4" = 1'-0"

SHEET NO: 8

OF 23 SHEETS