Acknowledgement of plans submittal ONLY

Date 11-9-09

DOOR SCHEDULE		
#	SIZE	DESCRIPTION
1	(2) 3'-0" x 8'-0"	DOUBLE FRONT ENTRY DOORS
2	(2) 3'-0" x 6'-8"	DOUBLE FRENCH DOORS w/ ARCHED TRANS.
3	3'-0" x 8'-0"	GLASS ENTRY DOOR
4	(2) 3'-0" x 10'-0"	DOUBLE WOOD DOORS
5	3'-0" x 6'-8"	90 min. FIRE RATED DOOR
6	2'-6" x 6'-8"	1-3/4" SOLID CORE HDF DOOR
7	(2) 2'-6" x 6'-8"	DOUBLE 1-3/4" SOLID CORE HDF DOOR
8	3'-0" x 6'-8"	1-3/4" SOLID CORE HDF DOOR
9	2'-6" x 6'-8"	1-3/4" SOLID CORE HDF POCKET DOOR
10	(2) 2'-6" x 6'-8"	DOUBLE 1-3/4" SOLID CORE HDF DOOR
11	3'-0" x 6'-8"	1-3/4" SOLID CORE HDF DOOR
12	(2) 2'-0" x 6'-8"	DOUBLE GLASS FRENCH DOORS
13	2'-0" x 6'-8"	SINGLE GLASS FRENCH DOOR
14	2'-6" x 6'-8"	1-3/4" SOLID CORE HDF DOOR
15	2'-6" x 6'-8"	WOODEN DOOR IN WALL PANELING
16	3'-0" x 6'-8"	CASED OPENING
17	2'-6" x 6'-8"	TILED OPENING
18	6'-0" x 6'-8"	CASED PANELED OPENING
19	10'-0" x 8'-0"	CASED PANELED OPENING
20	8'-0" x 8'-0"	CASED PANELED OPENING
21	3'-0" x 8'-0"	ARCHED CASED PANELED OPENING
22	6'-0" x 8'-0"	CASED PANELED OPENING
23	5'-0" x 8'-0"	CASED PANELED OPENING
24	2'-6" x 6'-8"	1-3/4" SOLID CORE HDF DOOR
25	8'-0" x 8'-0"	CASED PANELED OPENING w/ WALL BALL
26		NOT USED
27	3'-6" x 8'-0"	CASED PANELED OPENING
28	3'-6" x 8'-0"	CASED PANELED OPENING

WINDOW SCHEDULE		
#	SIZE	DESCRIPTION
A	3'-0" x 4'-6"	CASEMENT WINDOW
B	3'-0" x 6'-0"	CASEMENT WINDOW w/ 36" SIDE LIGHTS
C	4'-0" x 6'-0"	CASEMENT WINDOW
D	3'-0" x 5'-0"	DOUBLE HUNG WINDOW
E	3'-0" x 5'-0"	DOUBLE HUNG WINDOW w/ 14" SIDE LIGHTS
F	3'-0" x 1'-0"	FIXED UNIT
G	4'-0" x 1'-0"	FIXED UNIT
H	3'-0" x 1'-0"	FIXED UNIT
J	3'-0" x 1'-0"	FIXED UNIT
K	(2) 2'-0" x 5'-0"	SINGLE HUNG UNIT
L	1'-0" x 2'-0"	FIXED OVAL WINDOW (TEMP.)
M	2'-0" x 3'-0"	FIXED OVAL WINDOW (TEMP.)
N	3'-0" x 5'-0"	CASEMENT WINDOW w/ 9" SIDE LIGHTS
P	1'-0" x 3'-0"	FIXED UNIT
Q	3'-0" x 3'-0"	FIXED OVAL UNIT
R	(2) 2'-6" x 6'-0"	DOUBLE HUNG UNIT
S	3'-0" x 5'-0"	DOUBLE HUNG UNIT w/ ARCHED TRANSOM
T	1'-6" x 5'-0"	DOUBLE HUNG UNIT
U	3'-0" x 4'-0"	FIXED OVAL UNIT
V	(2) 2'-6" x 3'-0"	CASEMENT WINDOW
W	2'-0" x 4'-0"	FIXED OVAL UNIT
X	3'-0" x 3'-0"	FIXED UNIT w/ 7'-9"/3'-6" CAFE SIDE LIGHTS
Y	3'-0" x 3'-0"	CASEMENT UNIT

NOTES:

*ALL ANGLED WALLS ARE 45 UNO.


-S INDICATES BLOCKING FOR ABOVE CONCENTRATED LOADS AND ROOF BRACING POINT LOADS UNO.

-SEE FRAMING NOTE 16 FOR HEADER SIZES UNLESS NOTED ON PLAN.

*ALL DOORS ARE 6'-8" INCH WALL UNLESS DIMENSIONED OTHERWISE

EXTERIOR WALL HEIGHT (h)	STUD SIZE/ SPACING
h ≤ 10'	2x4 @ 16" o/c
10' < h ≤ 12'	2x4 @ 12" o/c
12' < h ≤ 16'	2x6 @ 16" o/c
h > 16'	CONSULT ENG.

GARAGE WALL TO BE 2x6 @ 16" O/C. IF EXCEEDING 10' IN HEIGHT

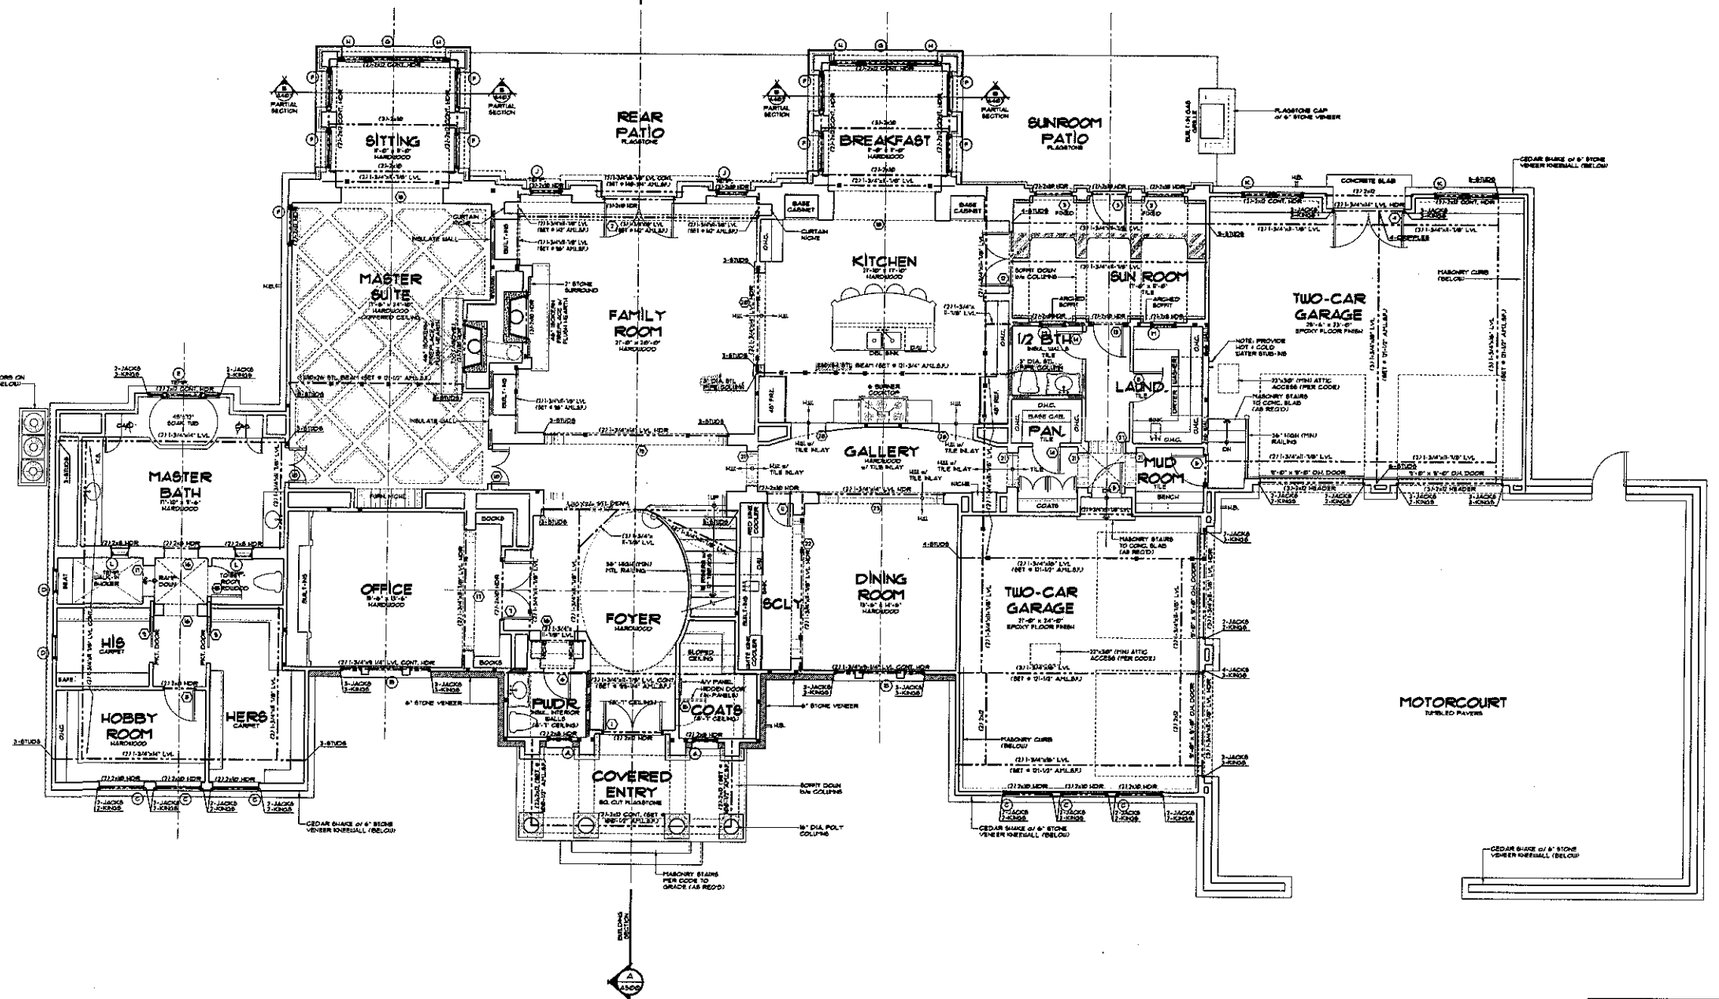

MAIN LEVEL FLOOR PLAN (A)
SCALE: 1/4" = 1'-0"

SQUARE FOOTAGE	
Date: 9-08-09	Name: Shaun Pender
Main Level Heated	4,245 SqFt.
Upper Level Heated	2,451 SqFt.
Total Heated	6,696 SqFt.
Climitized Storage	66 SqFt.
Covered Entry	149 SqFt.
(2)-Two Car Garages	1238 SqFt.
Total Under Roof	8149 SqFt.

© Copyright, Jim Phelps Signature Collection - 2009

JIM PHELPS Signature Collection
11080 DAILEY ROAD, SUITE 1
CONCORD, NC 28027
704.795.3054
www.JimPhelpsSignatureCollection.com

Submittal and Revision Dates	
Date	Description
7-07-09	Floors and Elevations Review
9-04-09	Final Revised Plans
9-08-09	Client Meeting Revisions
9-11-09	Revised Revised Plans

A New Residence for
Mr. & Mrs. Brown
Lot 90-1 The Point

SEAL

GB Engineering
133 Hubbard Road
Monroe, NC 28110
704 671-0395

DATE: Sept. 11, 2009

DRAWN BY: SHAUN P.

JOB NAME: BROWN RESIDENCE

JIM PHELPS SIGNATURE COLLECTION HAS EXECUTED REASONABLE CARE AND PROFESSIONAL SKILL IN PREPARATION AND EXECUTION OF THESE DOCUMENTS, BUT DOES NOT GUARANTEE "PERFECT" DOCUMENTS OR "FLAWLESS" JUDGMENT

DRAWING TITLE: MAIN LEVEL FLOOR PLAN

SHEET: A102