
Mark Foster 11-13-09

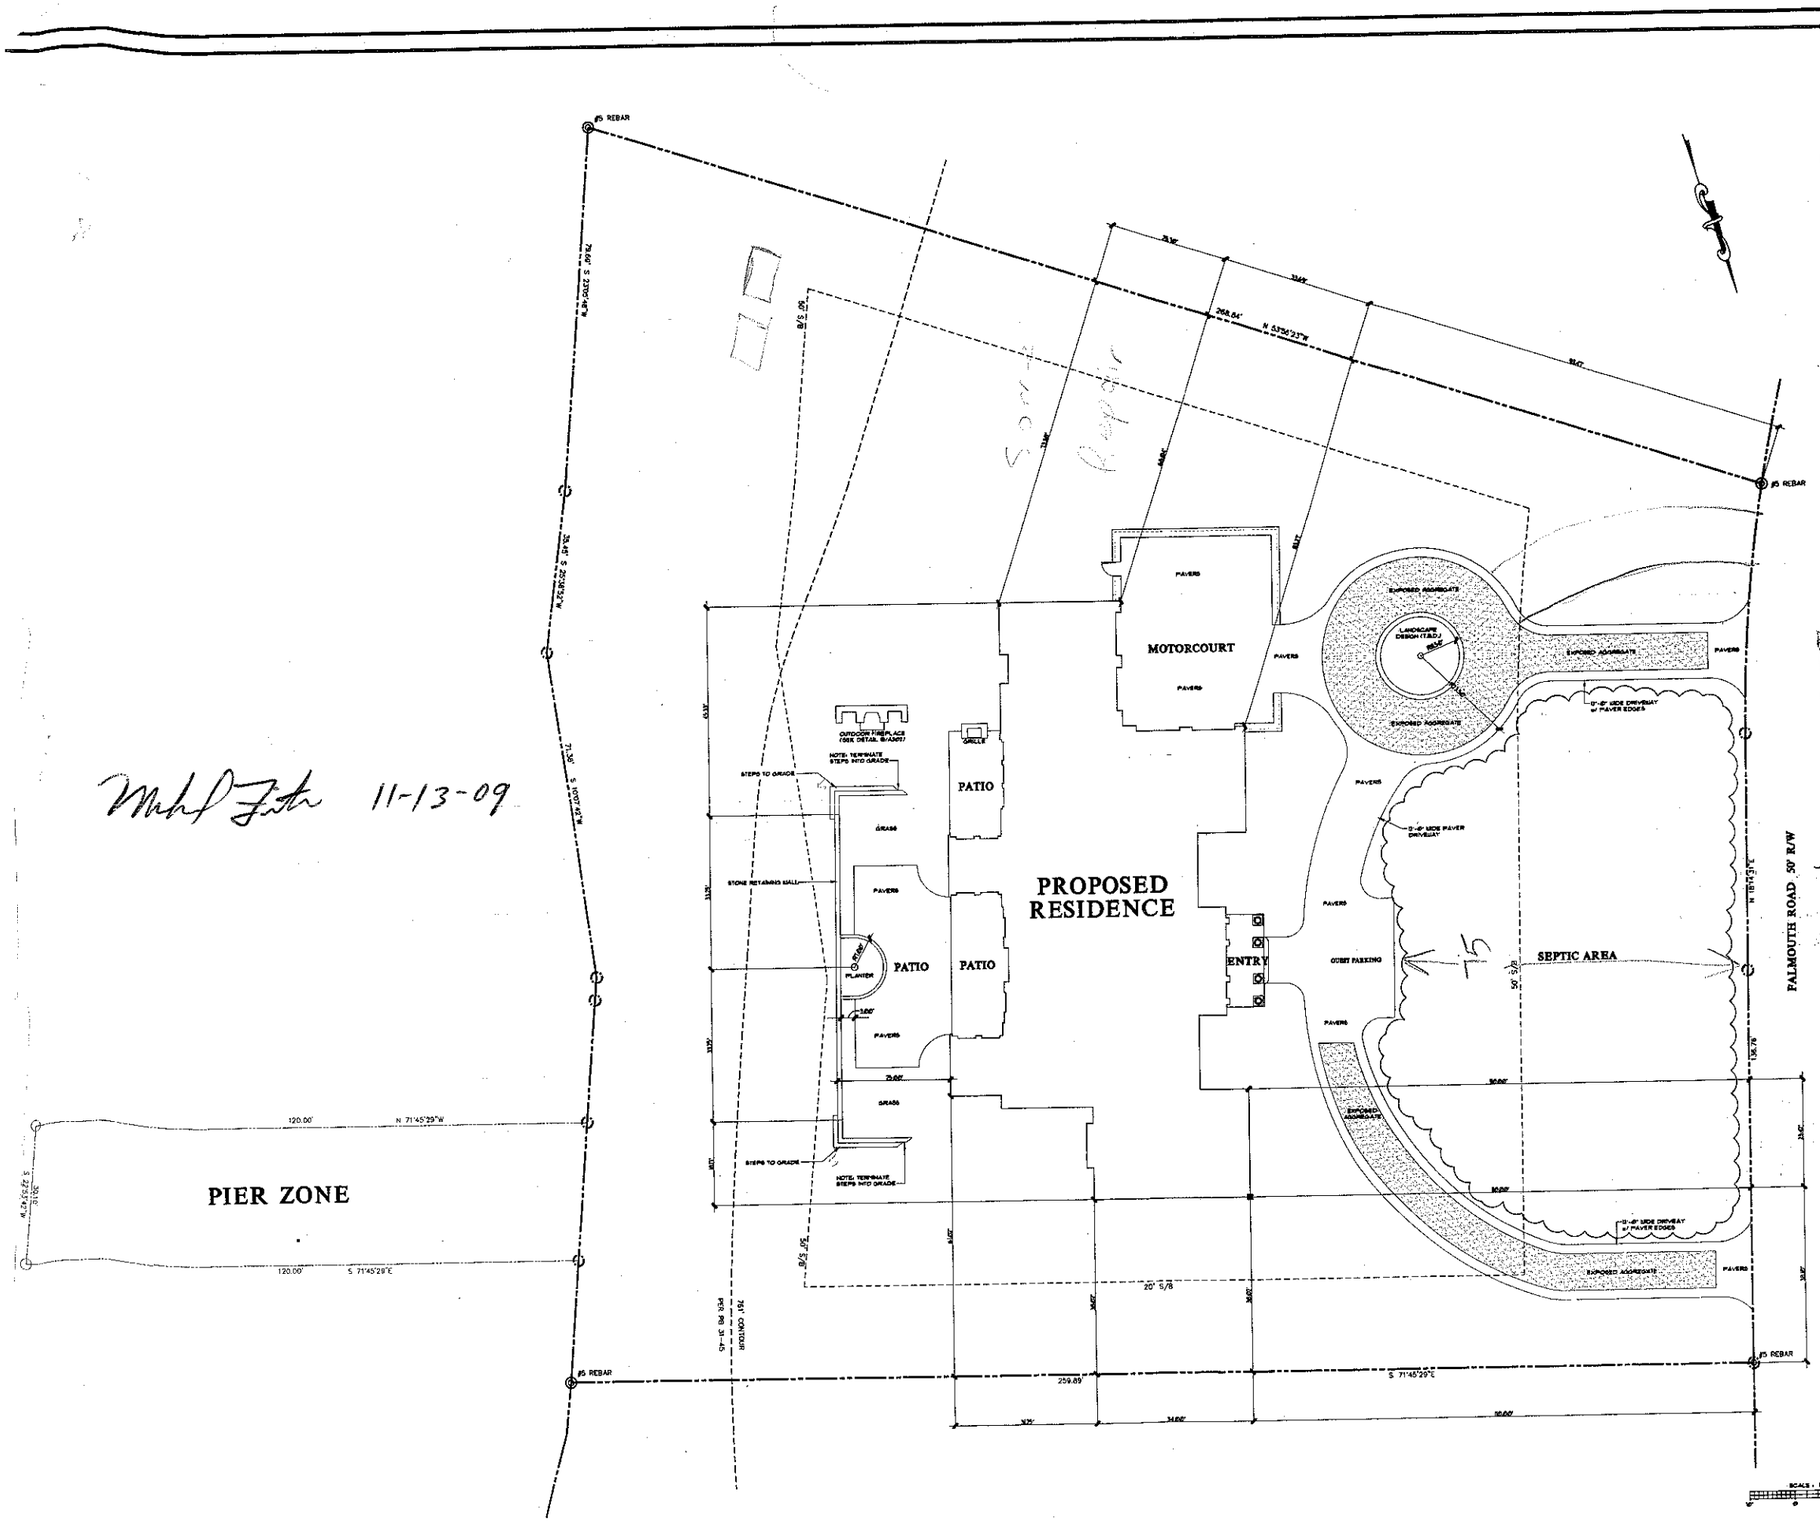

© Copyright, Jim Phelps Signature Collection - 2009

JIM PHELPS
Signature Collection

10300 BAILEY ROAD, SUITE L
CORNELIUS, NC 28031
704.892.5554 FAX 704.892.5554
WWW.JIMPHELPSSIGNATURECOLLECTION.COM

Submittal and Revision Dates

Date	Description
1-07-09	Floors and Elevations Review
5-04-09	Final Revised Plans
5-08-09	Client Meeting Revisions
9-11-09	Revised Submittal Plans

A New Residence
Mr. & Mrs. Brown
Lot 90-1 The Point

SEAL

DATE:
Sept. 11, 2009

DRAWN BY:
SHAUN P.

JOB NAME:
BROWN RESIDENCE

JIM PHELPS SIGNATURE COLLECTION HAS EXECUTED REASONABLE CARE AND PROFESSIONAL SKILL IN PREPARATION AND EXECUTION OF THESE DOCUMENTS, BUT DOES NOT GUARANTEE 'PERFECT' DOCUMENTS OR 'FLAWLESS' JUDGMENT

DRAWING TITLE:
SITE PLAN

SCALE: 1/8"

SHEET:
SP100