Acknowledgement Of
Plans Submittal ONLY!
John E. Whatley Date 12/16
J.C. Date 12/16/05

NOTE:
ALL ANGLES ARE 45 OR 90
UNLESS NOTED OTHERWISE

FIRST FLOOR PLAN
SCALE: 1/4" = 1'-0"

SQUARE FOOTAGE	
FIRST FLOOR HEATED	6686
SECOND FLOOR HEATED	2744
TOTAL HEATED AREA	9430
GARAGES	830
PORTE-COCHERE/ STORAGE	442
COVERED ENTRY	56
COVERED PORCHES	48
POOL SCULPTPRINT	56
REAR VERANDA/ LANAI	1530
TOTAL UNDER ROOF	7924

ENGINEER:
SEAL 20580
JOHN T. STEFANIK
10/10/05
STRUCTURAL INTEGRITY ENGINEERING, P.A.
139 E. MAIN ST., SUITE A
PRINCEVILLE, NC 28554
SEAL FOR STRUCTURAL ONLY

DATE: OCTOBER 7, 2005
DRAWN BY: JOHN STEFANIK
APPROVED BY:
REVISIONS:

THE McKEE RESIDENCE

LOT 92, FALMOUTH ROAD
THE POINT


PROJECT:

Christopher Phillips & Associates
a residential design firm
225 East Worthington Avenue
Suite 200
Charlotte, NC 28203

SHEET
4
19

© 2005 COPYRIGHT - CHRISTOPHER PHILLIPS + ASSOC. LLC.
THESE PLANS ARE PROTECTED UNDER THE FEDERAL COPYRIGHT ACT. THE USE OF THESE PLANS IS LIMITED PURSUANT TO CONTRACT AND ANY USE OTHER THAN THAT SPECIFIED IN THE CONTRACT FOR THIS PLAN, REPRODUCTION OR REUSE OF THIS PLAN IS PROHIBITED.

Acknowledgement Of
Plans Submittal ONLY!
Date 12/16
Date 12/16/03

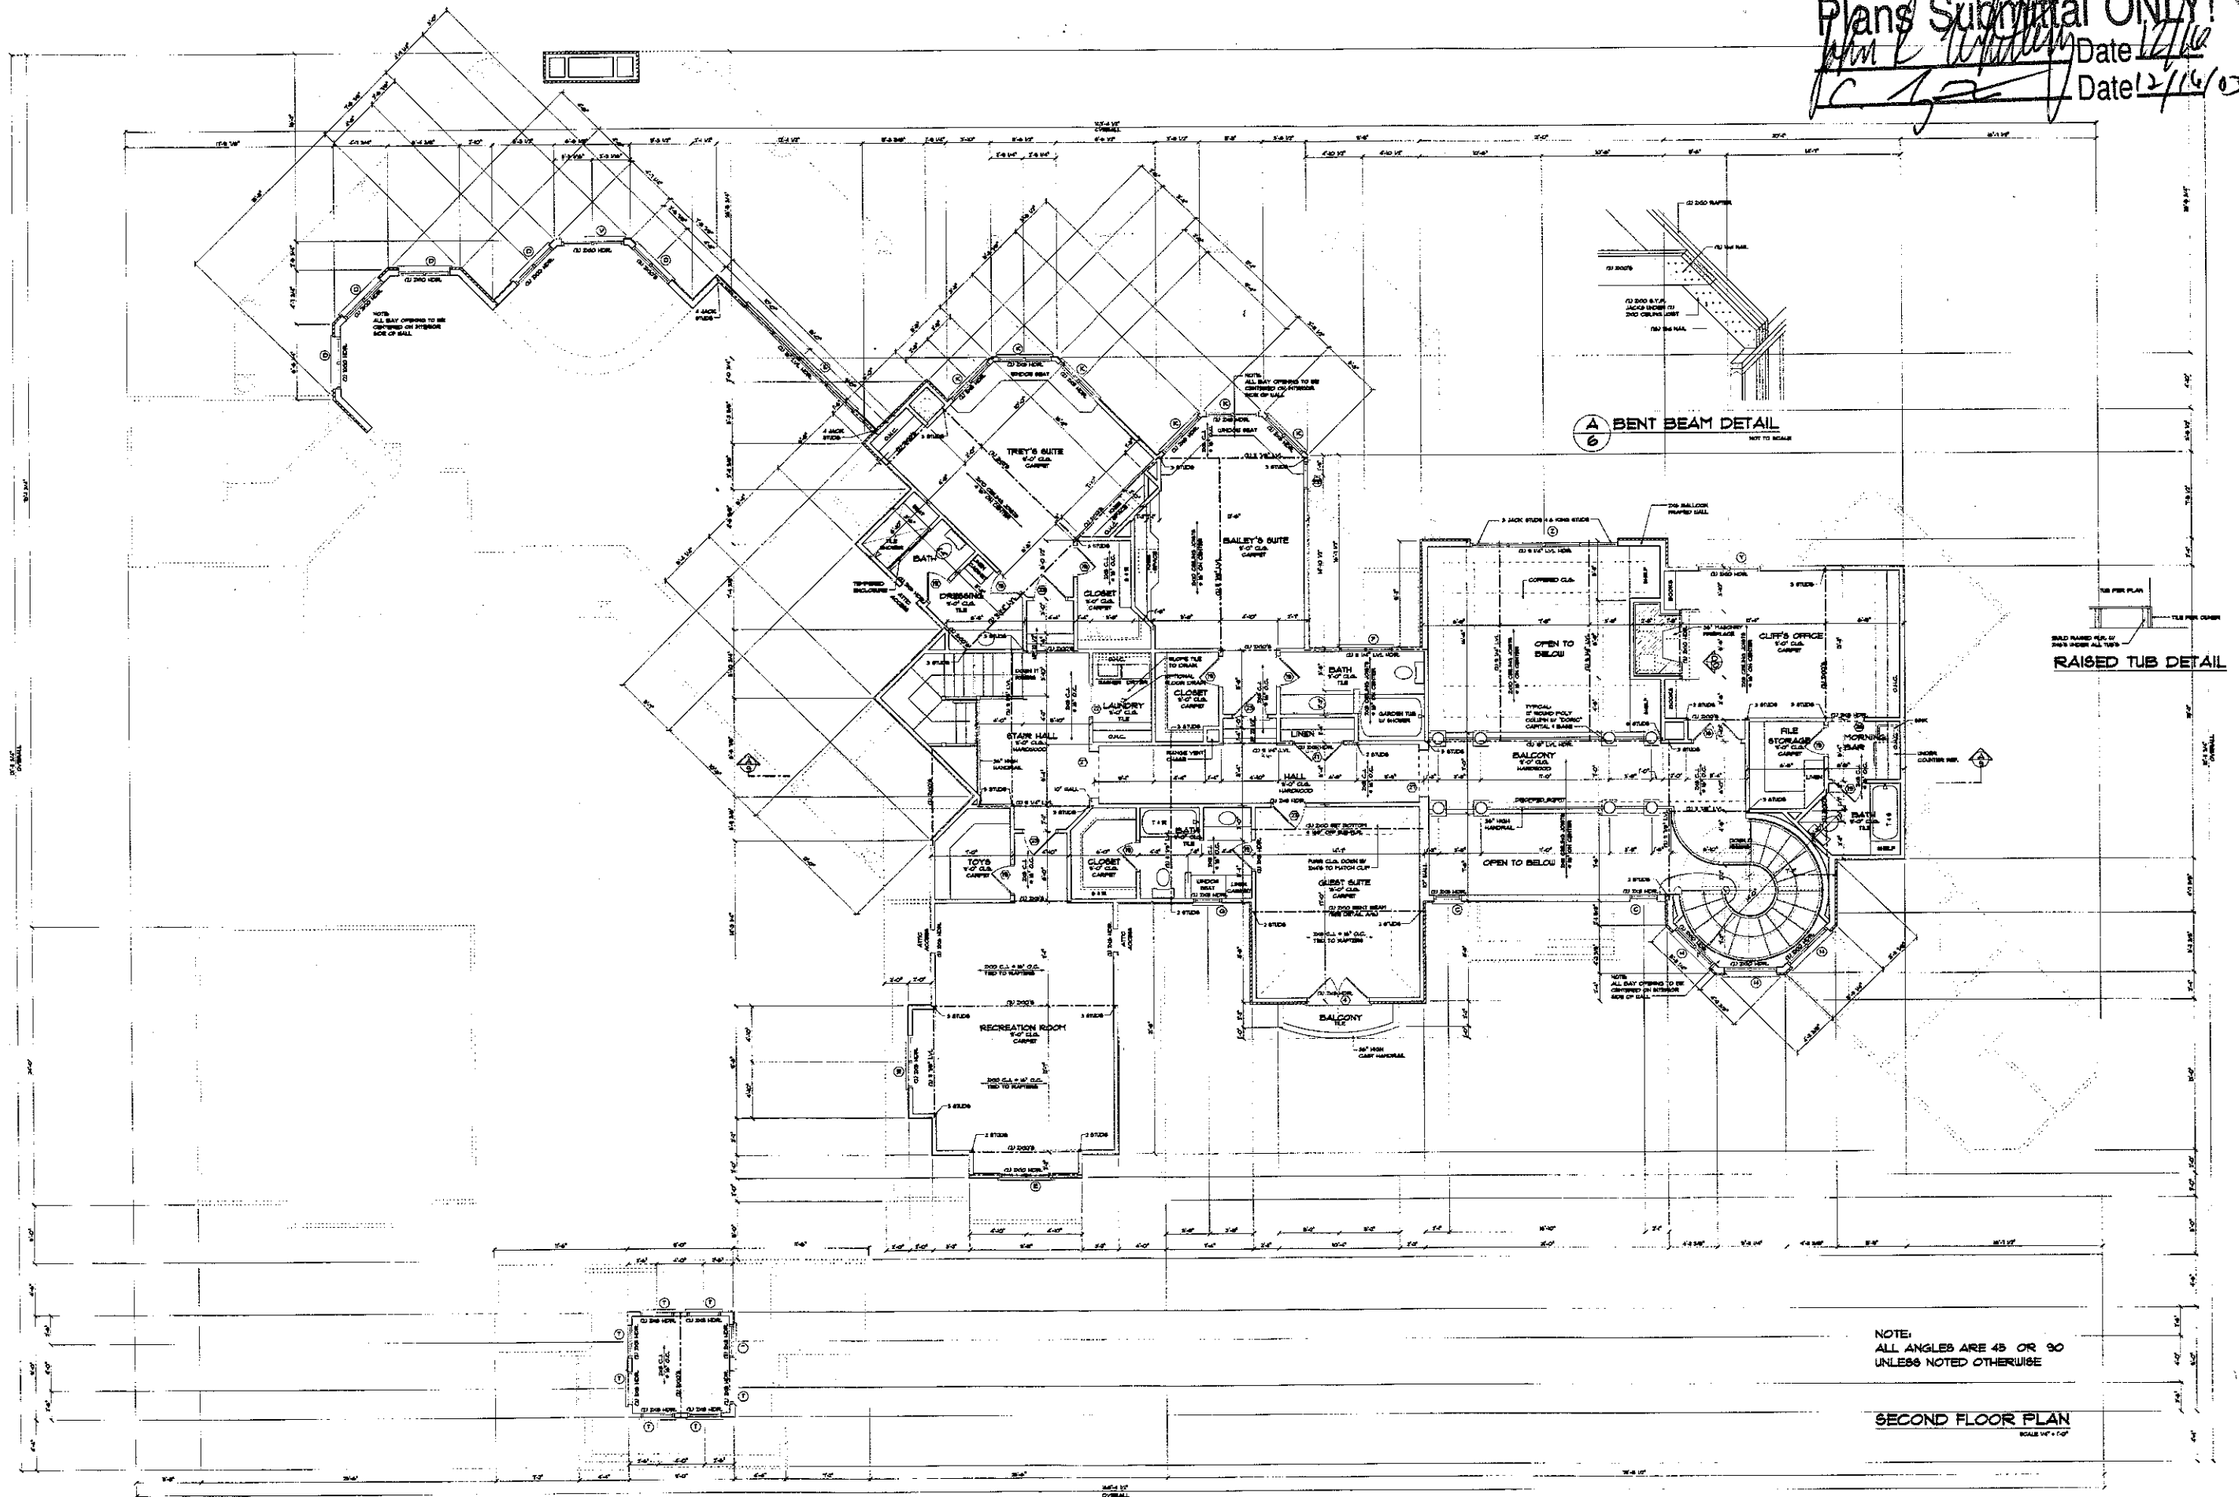

THE McKEE RESIDENCE

PROJECT:

Christop

a residen

225 East W
Suite 200
Charlotte, N

SH