
© COPYRIGHT - ALL RIGHTS RESERVED
NOTE: VIOLATORS OF THE COPYRIGHT WILL BE PROSCUTED TO THE FULLEST EXTENT OF THE LAW
TO REPORT COPYRIGHT VIOLATIONS CALL (770)532-1128
THE USE OF THIS PLAN BY ANYONE OTHER THAN AN AGENT OF "AMERICA'S HOME PLACE, INC." IS IN VIOLATION OF THE FEDERAL COPYRIGHT VIOLATION ACT. $100 REWARD FOR RECOVERING AN ACTUAL COPYRIGHT INFRINGEMENT.

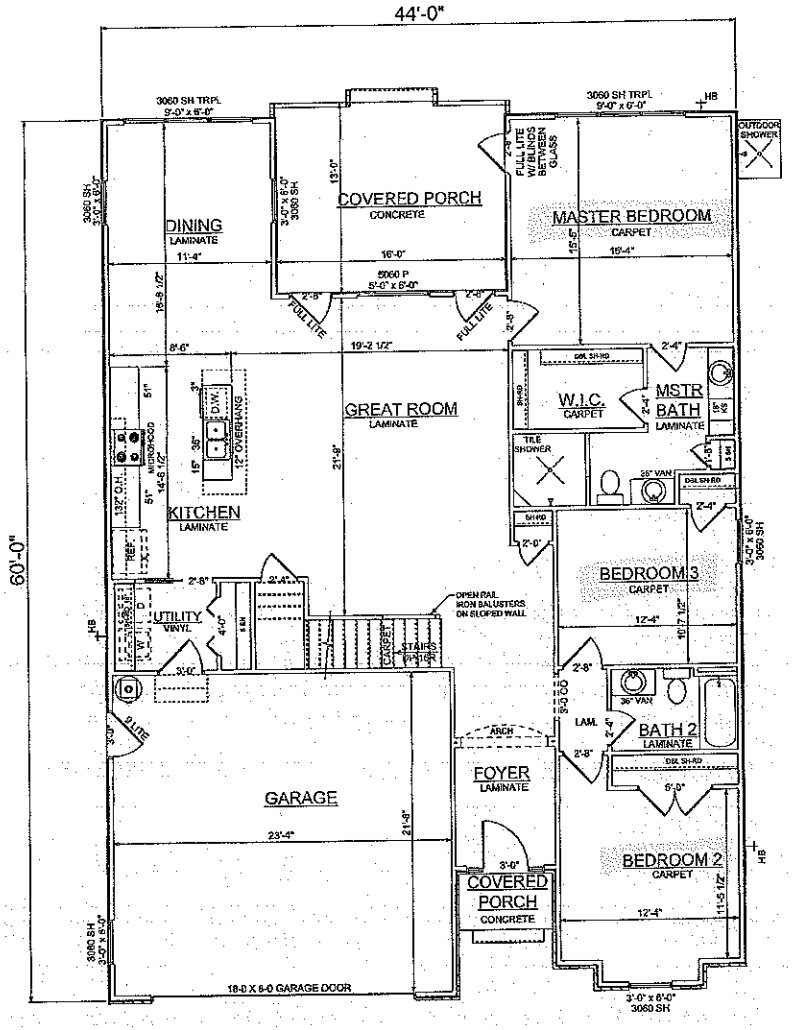

Acknowledgement of Plans Submittal ONLY!

APPROVED MAY 04 2016

Date _____

Date _____

SPECIAL NOTES

GRANITE KITCHEN COUNTERTOPS W/ 4" BACKSPLASH AND UNDERMOUNT SINK

TILE SHOWER IN M-BATH W/ NICHE, CORNER TILE SHELF & HAND HELD SHOWER DIVERTER

SMOOTH CEILINGS THROUGHOUT

18 X 8 GARAGE DOOR W/ WINDOWS AND INSERTS

PRELIMINARY DESIGN PLANS
FORMATTED FOR 11 x 17 PAPER

PRINT DATE: April 06, 2016

2 X 4 EXTERIOR WALLS UNLESS OTHERWISE NOTED

SHEET NO.: 3 OF 5

FIRST FLOOR PLAN
SCALE: 1/8"=1'-0"
DRAWN BY: JAN WEBB

DATE: 04/06/16
REVISION:
JOB # 07-16-013

AREAS:
FIRST FLOOR 1850 S.F.
SECOND FLOOR 1185 S.F.
TOTAL HEATED 3015 S.F.
REAR PORCH 255 S.F.
GARAGE 924 S.F.
TOTAL UNDER ROOF 3776 S.F.

THE CHESTNUT
FOR DAVID & KIM RICHIE
LOT 30 ISLE OF PINES
MOORESVILLE, NC 28117

PROPERTY OF: AMERICA'S HOME PLACE, INC.


© COPYRIGHT 2016
SOLD BY: JILL SCHOOLEY

© COPYRIGHT - ALL RIGHTS RESERVED
NOTE: VIOLATORS OF THE COPYRIGHT WILL BE PROSECUTED TO THE FULLEST EXTENT OF THE LAW
TO REPORT COPYRIGHT VIOLATIONS CALL (770)932-1128
THE USE OF THIS PLAN BY ANYONE OTHER THAN AN AGENT OF "AMERICA'S HOME PLACE, INC." IS IN VIOLATION OF THE FEDERAL COPYRIGHT VIOLATION ACT. $100 REWARD FOR RECOVERING AN ACTUAL COPYRIGHT INFRINGEMENT.

Acknowledgement of Plans Submittal ONLY!

APPROVED MAY 04 2016

Date

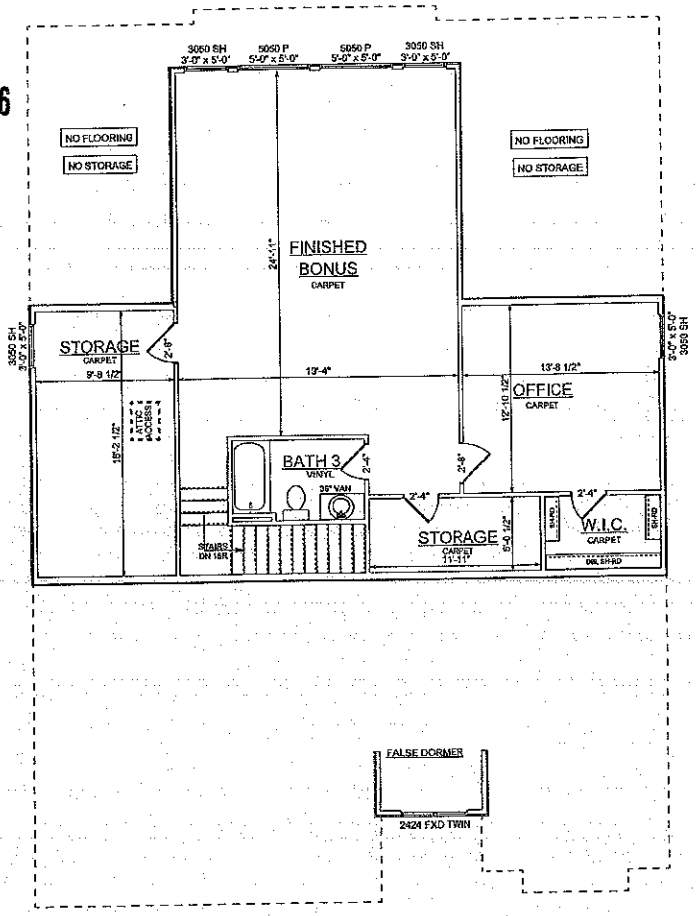

PRELIMINARY DESIGN PLANS
FORMATTED FOR 11 x 17 PAPER

2 X 4 EXTERIOR WALLS UNLESS OTHERWISE NOTED

SHEET NO.: 4 OF 5

SECOND FLOOR PLAN
SCALE: 1/8"=1'-0"
DRAWN BY: JJN/ VMB

DATE: 04/06/16
REVISION:
JOB # 87-16-013

AREAS:
FIRST FLOOR 1635 S.F.
SECOND FLOOR 1195 S.F.
TOTAL HEATED 3015 S.F.
REAR PORCH 258 S.F.
GARAGE 524 S.F.
TOTAL UNDER ROOF 3776 S.F.

THE CHESTNUT
FOR DAVID & KIM RICHIE
LOT 30 ISLE OF PINES
MOORESVILLE, NC 28117

PROPERTY OF: AMERICA'S HOME PLACE, INC.
© COPYRIGHT 2016
SOLD BY: JILL SCHOOLEY

PRINT DATE: April 06, 2016