

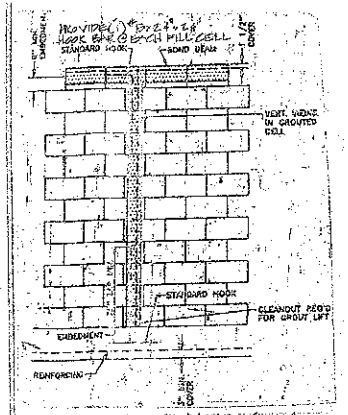



TYPICAL FILLED CELL

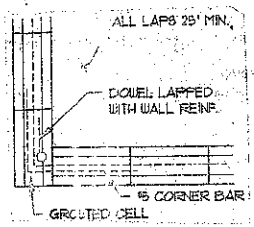


TYPICAL FILLED CELL @ CORNER

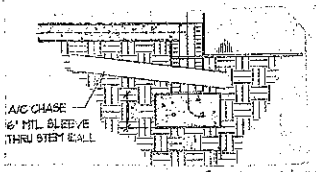

CHASE THRU STEMWALL 3/4"=1'-0"

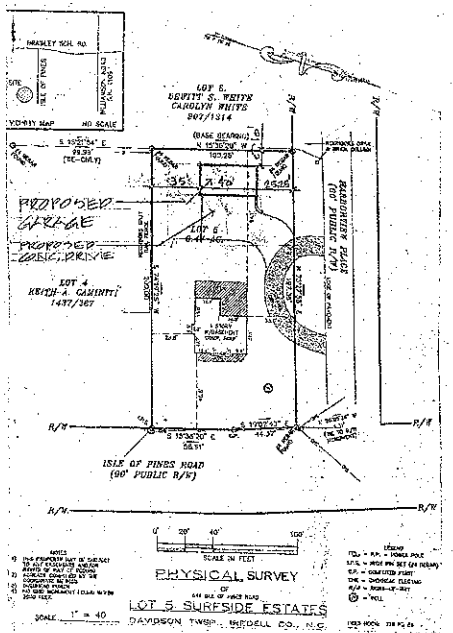


SITE PLAN 1"=10'-0"

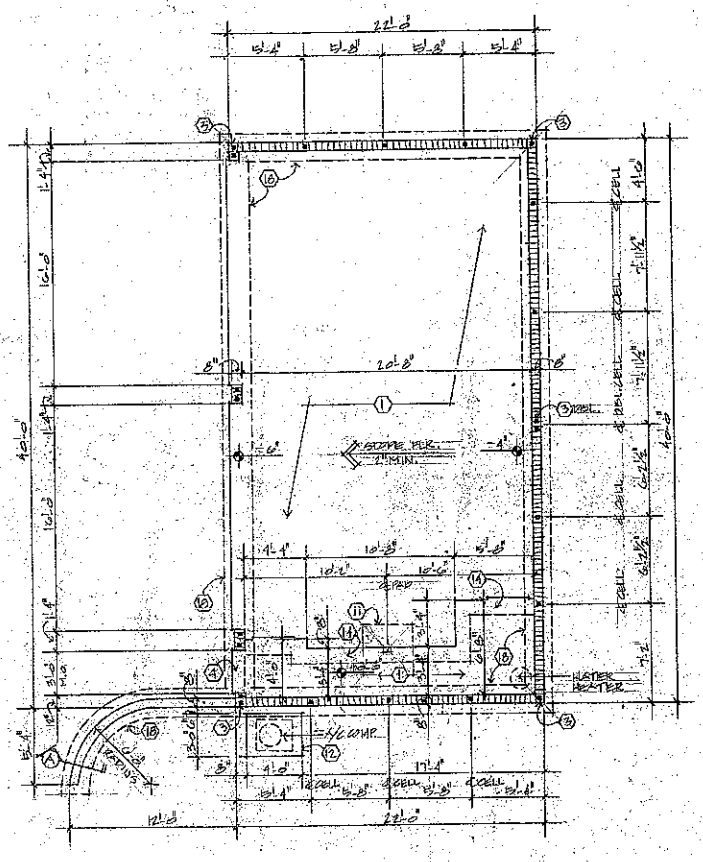

Foundation Notes:

1. All concrete slabs shall be 4" thick (min.) and shall have a compressive strength of not less than 3500 P.S.I. (min.) @ 28 days and be reinforced with fiber mesh or 6 mil. vapor barrier over clean compacted granite mixture fill.
2. Concrete footings shall have a compressive strength of not less than 3500 P.S.I. @ 28 days. Reinforce footings with #5 bars as indicated. All bars shall be deformed, and shall conform to ASTM designation A305, and be clean and free from rust and scale. Splices shall be overlapped 25" min.
3. For concrete block walls provide concrete filled cells with 1-#5 bar vertically continuous from footing to be bent at all corners and where otherwise noted as per foundation plan.
4. Extend slab 120" @ door openings
5. Extend slab 192" and recess 36" for sliding glass door tracks.
6. Concrete masonry units may be substituted for brick finish below grade when applicable.
7. Contractor shall verify all dimensions and fixture locations on site prior to pouring of concrete slab.
8. 16" x 8" continuous strip footing with 2-#5 bars continuous (typical @ all one story interior bearing walls).
9. 16" x 16" monolithic concrete footing with 2-#5 bars continuous.
10. 30" x 30" x 10" concrete pad with 4-#5 bars each way.
11. 44" x 44" x 10" concrete pad with 5-#5 bars each way.
12. Air conditioner compressor pad shall be 4" thick by width and length with fiber mesh as shown on plans.
13. ½" diameter x 8" anchor bolts @ 36" on center (typical at all bearing frame walls).
14. 12" x 12" thickened concrete edge with 1-#5 bar continuous.
15. #5 dowels tied from footing to vertical reinforcing (minimum 25" lap).
16. Contractor shall verify all dimensions and fixture locations on site prior to pouring of concrete slab.
17. 16" x 8" concrete footing with 2-#5 bars continuous (typical @ all single story areas).
18. 24" x 10" concrete footing with 3-#5 bars continuous (typical @ all two story areas).

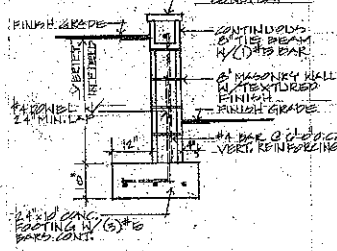

WALL SECTION "A" 3/4"=1'-0"

Plans Submitted for Permit 12-3-09

Ben Lovette


REVISIONS	BY

D. C. H. designs, inc.
101 Clarkbrook Rd. Alternate Spalding
Florence, SC 29214
Daniel C. Hall
AIBD #0001603
dchdesigns@charter.com
(407) 765-8909


A Custom Home Design For
Mr. Todd Baker
Iredell County North Carolina

FOUNDATION PLAN

DRAWN: D.C.H.
CHECKED:
DATE: AUGUST 5, 2008
SCALE: NOTED
JOB NO.: 1290-08
SHEET:
OF SHEETS

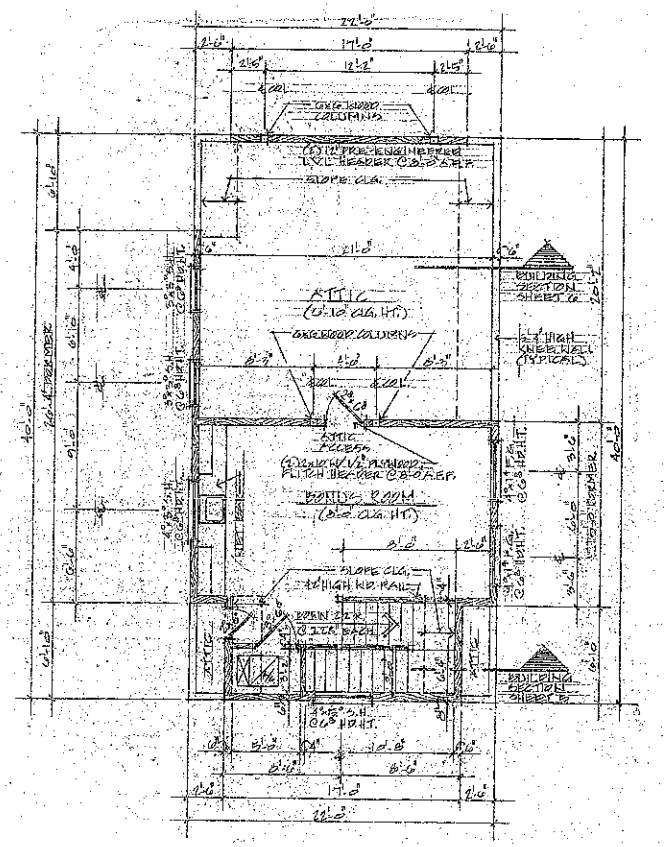

SECOND FLOOR PLAN 1/4"=1'-0"

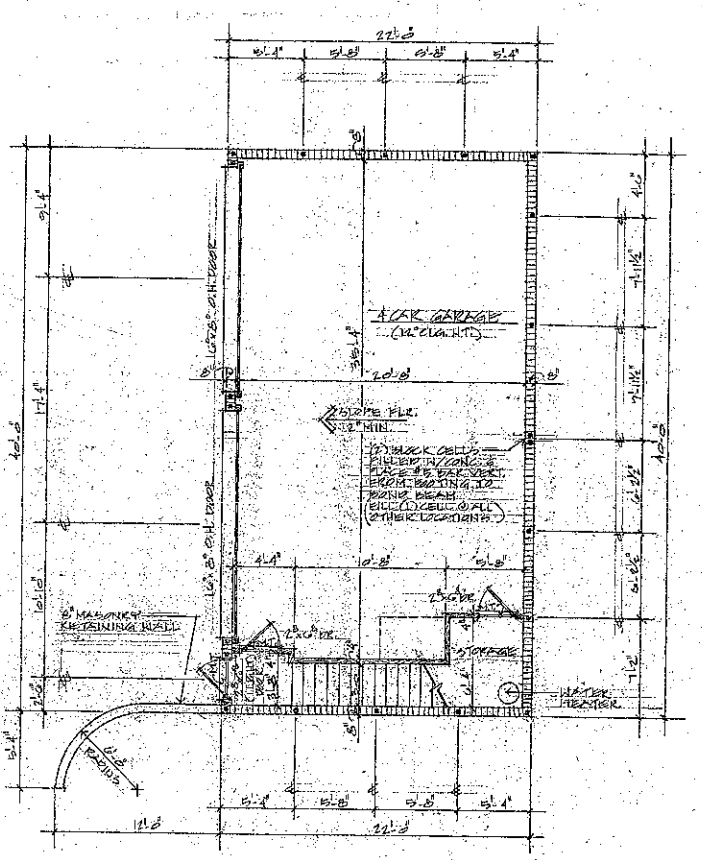

FIRST FLOOR PLAN 1/4"=1'-0"

AREA TABULATIONS:

FIRST FLOOR GARAGE	880 SQ. FT.
SECOND FLOOR LIVING	270 "
TOTAL USABLE SPACE	1,150 SQ. FT.

REVISIONS | BY

D.C.H. designs, inc.
101 Candlewick rd. Altamonte Springs
Florida 32714
David C. Hall
(407) 862-5303
dchdesigns@cfl.rr.com
(407) 862-5303

A Custom Home Design For
Mr. Todd Baker
Iredell County North Carolina

FLOOR PLANS

DRAWN: DCH
CHECKED:
DATE: AUG. 15, 2008
SCALE: 1/4"=1'-0"
JOB NO.: 1150.08
SHEET: 2