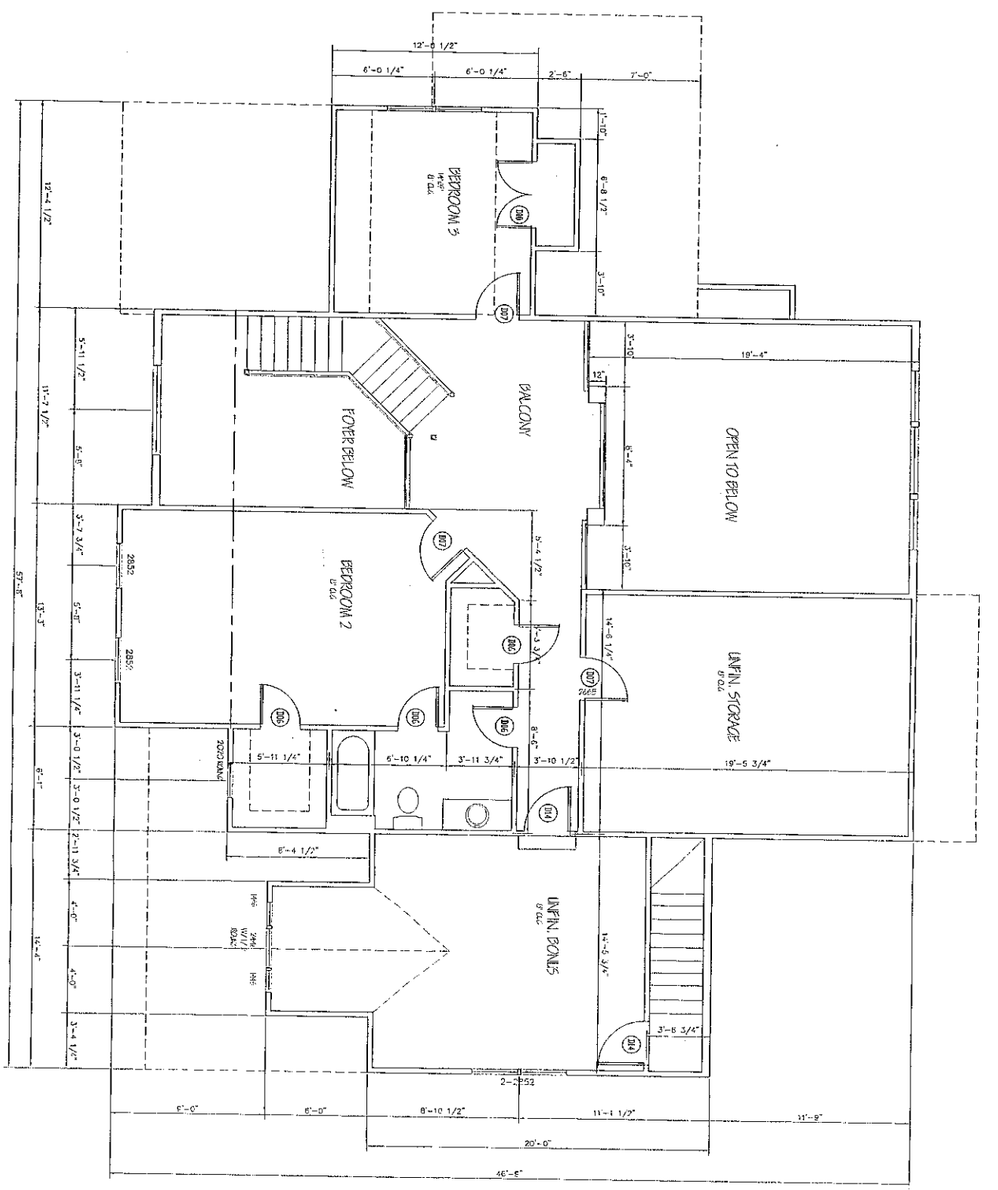


Acknowledgement Of
Plans Submittal ONLY!

~~[illegible]~~ Date 5/2/03

~~Darrell Hoke~~ Date 5/2/03

SHEET NO.	JOB NO.	DATE	SCALE	FILE	CHECKED BY	SHEET TITLE	PLAN	BUILDER
1 OF 2		5/11/03	1/4"=1'-0"	HOKE / BROWN	D. HOKE	SECOND FLOOR PLAN DWG	THE BROWN RESIDENCE	THE HOKE COMPANY MOORESVILLE NC (704) 799-7495

DOOR SCHEDULE

Door number	SIZE	QTY
D01	3/0x6/8 W/12"S.L.& TRANSOM-	1
D02	2/8x6/8	1
D03	2/8x6/8 FRENCH	1
D04	3/0x6/8 FIRE RATED	1
D05	2/0x6/8	1
D06	2/4x6/8	9
D07	2/6x6/8	3
D08	2/8x6/8	1
D10	2-2/0x6/8	2
D11	2/6x6/8 DRYWALL OPENING	2
D12	4/0x6/8 DRYWALL OPENING	1
D13	6/0x6/8 DRYWALL OPENING	1
D14	2/8x6/8 W/ WEATHERSTRIPPING	2
TOTAL		26

WINDOW SCHEDULE

ID	TYPE	DESCRIPTION	QTY
A	DH	2'-2"-8"x5'-6"	1
B	DH	2'-8"x5'-6"	2
C	DH	2'-6"x5'-2"	3
D	FIXED	2'-0" ROUND	1
E	DH	2'-8"x5'-2"	1
F	DH	2'-6"x5'-2"	4
G	DH	2'-6"x5'-2"	2
H	FIXED	4'-0"x4'-0"	1
TOTAL			15

SQUARE FOOTAGE

FIRST FLOOR	1,980
SECOND FLOOR	994
TOTAL HEATED	2,974
BASEMENT	1,994
GARAGE	469
UNFIN BONUS	283
FRONT PORCH	209
STORAGE	268
TOTAL UNDER ROOF	6,193

BUILDER
THE HOKE COMPANY
MOORESVILLE NC
(704) 799-7495

PLAN
THE BROWN RESIDENCE

DWG
FIRST FLOOR PLAN

CHECKED BY
D. HOKE

FILE
HOKE / BROWN

SCALE
1/4"=1'-0"

DATE
5/11/05

JOB NO.

SHEET NO.
1
OF 3