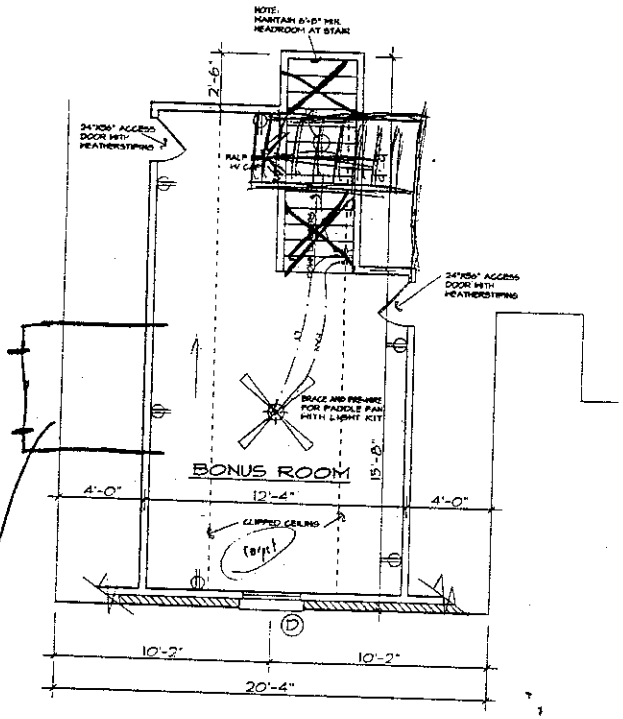


SECOND FLOOR PLAN

SCALE: 1/4" = 1'-0"

GENERAL NOTES:
1. CONTRACTOR TO VERIFY ALL DIMENSIONS.
2. DO NOT SCALE DIMENSIONS FROM PRINTS. PLANS AND DETAILS ARE NOT ALWAYS DRAWN TO SCALE. USE DIMENSIONS GIVEN OR CONSULT DESIGNER FOR FURTHER CLARIFICATION.
3. ALL JOISTS AND BEAM SIZES ARE DETERMINED FOR THE USE OF NO.2 SOUTHERN YELLOW PINE. THE USE OF ANY OTHER GRADE OR SPECIES MUST BE VERIFIED.

ADD Dormer OFF Bonus Room over garage
Approx 6' Wide

© COPYRIGHT 1997 DOUGLAS E. TINO, INC.

MERRITT HOMES
1328-B

DOUGLAS E. TINO, INC.
RESIDENTIAL DESIGN AND DRAFTING SERVICES
11817 DAM ROPER DRIVE
CHARLOTTE, NORTH CAROLINA 28269
PHONE: 704/948-1290 FAX: 704/948-1295

JOB NO. MERRITT
DATE: 11/25
DRAWN BY: JR
REVISIONS:
DWG. NO. CAD
SHEET NO. 2A