
PAGE 01
INTEGRA BUILDERS INC
7047936399
01/07/2003 10:31

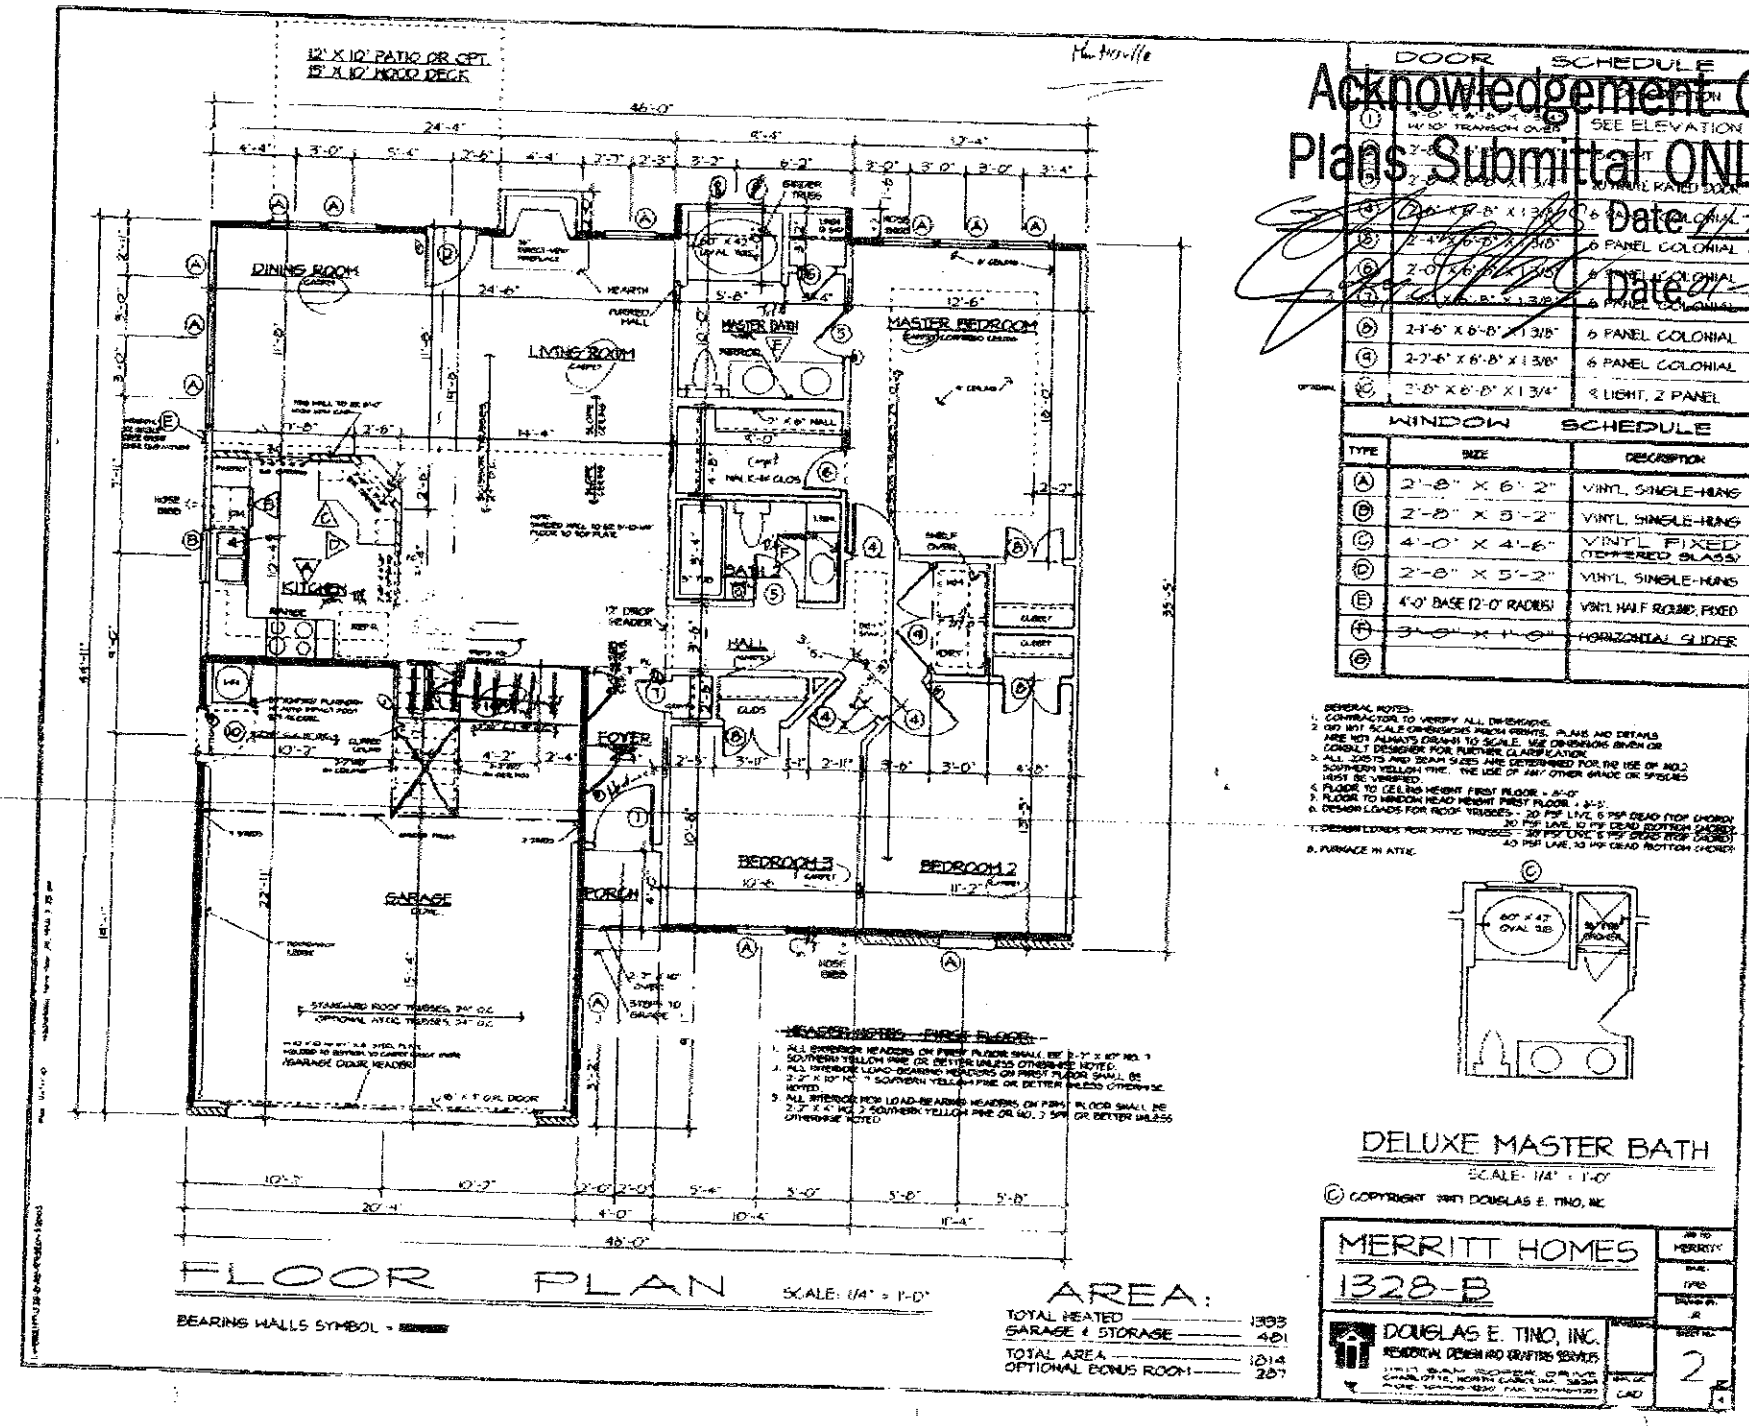

FLOOR PLAN SCALE: 1/4" = 1'-0"

AREA:

TOTAL HEATED	1393
GARAGE & STORAGE	481
TOTAL AREA	1874
OPTIONAL BONUS ROOM	287

Acknowledgement Of Plans Submittal ONLY!

Date 11/7/03

Date 11-07-03

DOOR SCHEDULE

①	3'-0" X 6'-8" X 1 3/4" W/ 10" TRANSOM OVER	SEE ELEVATION
②	2'-8" X 6'-8" X 1 3/8"	20 MIN. FIRE RATED DOOR
③	2'-6" X 6'-8" X 1 3/8"	6 PANEL COLONIAL
④	2'-0" X 6'-8" X 1 3/8"	6 PANEL COLONIAL
⑤	2'-0" X 6'-8" X 1 3/8"	6 PANEL COLONIAL
⑥	2'-6" X 6'-8" X 1 3/8"	6 PANEL COLONIAL
⑦	2'-7"-6" X 6'-8" X 1 3/8"	6 PANEL COLONIAL
⑧	2'-0" X 6'-8" X 1 3/4"	8 LIGHT, 2 PANEL

WINDOW SCHEDULE

TYPE	SIZE	DESCRIPTION
A	2'-8" X 6'-2"	VINYL SINGLE-HUNG
B	2'-8" X 5'-2"	VINYL SINGLE-HUNG
C	4'-0" X 4'-6"	VINYL FIXED (OBSCURED GLASS)
D	2'-8" X 5'-2"	VINYL SINGLE-HUNG
E	4'-0" BASE (2'-0" RADIUS)	VINYL HALF ROUND, FIXED
F	3'-0" X 1'-0"	HORIZONTAL SLIDER
G		

GENERAL NOTES:
1. CONTRACTOR TO VERIFY ALL DIMENSIONS.
2. DO NOT SCALE DIMENSIONS FROM PRINTS. PLANS AND DETAILS ARE NOT ALWAYS DRAWN TO SCALE. USE DIMENSIONS GIVEN OR CONSULT DESIGNER FOR FURTHER CLARIFICATION.
3. ALL JOISTS AND BEAM SIZES ARE DETERMINED FOR THE USE OF NO.2 SOUTHERN YELLOW PINE. THE USE OF ANY OTHER GRADE OR SPECIES MUST BE VERIFIED.
4. FLOOR TO CEILING HEIGHT FIRST FLOOR = 9'-0"
5. FLOOR TO WINDOW HEAD HEIGHT FIRST FLOOR = 8'-0"
6. DESIGN LOADS FOR ROOF TRUSSES - 20 PSF LIVE, 5 PSF DEAD (TOP CHORD) 20 PSF LIVE, 10 PSF DEAD (BOTTOM CHORD)
7. DESIGN LOADS FOR ATTIC TRUSSES - 30 PSF LIVE, 5 PSF DEAD (TOP CHORD) 40 PSF LIVE, 10 PSF DEAD (BOTTOM CHORD)
8. FURNACE IN ATTIC

HEADER NOTES: FIRST FLOOR
1. ALL INTERIOR HEADERS ON FIRST FLOOR SHALL BE 2-2" X 10" NO. 1 SOUTHERN YELLOW PINE OR BETTER UNLESS OTHERWISE NOTED.
2. ALL INTERIOR LOAD-BEARING HEADERS ON FIRST FLOOR SHALL BE 2-2" X 10" NO. 1 SOUTHERN YELLOW PINE OR BETTER UNLESS OTHERWISE NOTED.
3. ALL INTERIOR NON LOAD-BEARING HEADERS ON FIRST FLOOR SHALL BE 2-2" X 4" NO. 2 SOUTHERN YELLOW PINE OR NO. 2 SPF OR BETTER UNLESS OTHERWISE NOTED.

DELUXE MASTER BATH
SCALE: 1/4" = 1'-0"

© COPYRIGHT 1997 DOUGLAS E. TINO, INC

MERRITT HOMES
1328-B

DOUGLAS E. TINO, INC.
RESIDENTIAL DESIGN AND DRAFTING SERVICES

SHEET NO. 2