
Acknowledgement Of
Plans Submittal ONLY!
Judy Melville Date 11-22-11
Melissa Date 11-22-11

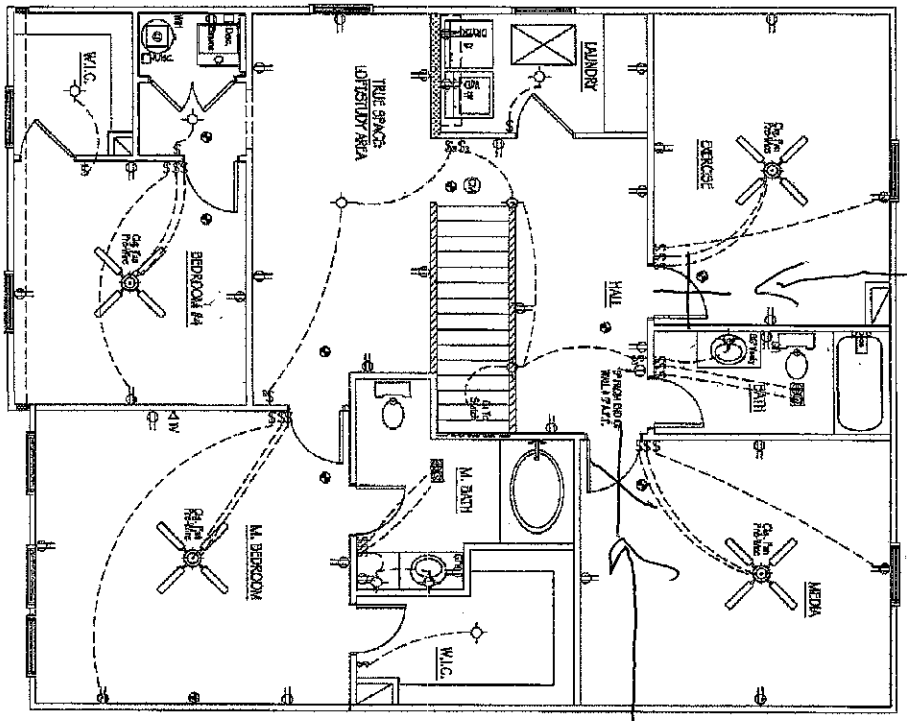

OPTIONAL SECOND FLOOR - 2

taking Doors away and adding Cased openings NW

ELECTRICAL LEGEND	
SYMBOL	DESCRIPTION
	REC. GARAGE LIGHT
220V	OUTLET 220V
WP 1400	OUTLET 110V WEATHERPROOF
REF	OUTLET 110V REFRIGERATOR
DW	OUTLET 110V DISHWASHER
	OUTLET 110V
WP	OUTLET 110V WATERPROOF
GFI	OUTLET 110V GFI
	SWITCH/OUTLET 110V
	TV/DATA
S	SWITCH
3	SWITCH 3 WAY
4	SWITCH 4 WAY
D	DIMMER SWITCH
T	THERMOSTAT
	CABLE TV
	CEILING FAN
	FLUORESCENT LIGHT
	JUNCTION LIGHT
	DOWN LIGHT
	SPEAKER
	EXHAUST FAN
	EXHAUST FAN/LIGHT
	RECESSED LIGHT

SHEET:	8
JOB:	LOT# SPECIFIC
REVISION:	
SCALE:	1/8" = 1'-0"
DATE:	10-04-11
DRAWN BY:	DJB

Copyright True Homes L.L.C. All rights reserved. This publication, including all photographs, plans, drawings and sketches, is the property of True Homes L.L.C. and may not be used in any way without the written consent of True Homes L.L.C. Unauthorized use is strictly prohibited.


SECOND FLOOR ELECTRICAL

2470 - LENOX

Off Site
Lot #995

TRUE HOMES L.L.C.
2649 Brekon Ridge Centre Dr.
Suite 104
Monroe, N.C. 28110
704-226-9486

Acknowledgement Of
Plans Submittal ONLY!
Judy Melville Date 11-22-11
Date 11-22-11

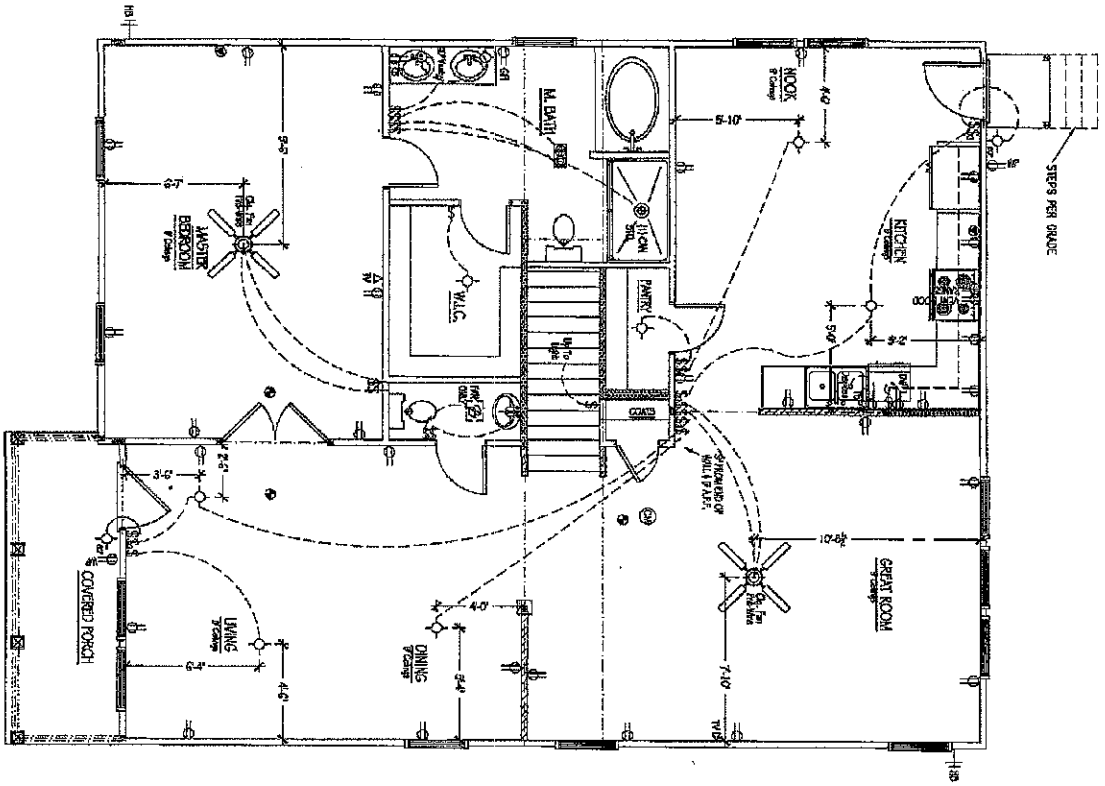

OPTIONAL FIRST FLOOR - 2470

ELECTRICAL LEGEND	
SYMBOL	DESCRIPTION
220V	DUPLEX 220V
WP 110/20	DUPLEX 110V WEATHERPROOF
GFI	DUPLEX 110V GFI
DW	DUPLEX 110V DISHWASHER
REF	DUPLEX 110V REFRIGERATOR
	DUPLEX 110V
WP	DUPLEX 110V WEATHERPROOF
GFI	DUPLEX 110V GFI
	SWITCH DUPLEX 110V
	FIXTURE
	SMOKE DETECTOR
3	SWITCH 3 WAY
4	SWITCH 4 WAY
	SPEAKER SYSTEM
TV	TELEVISION
TV	CABLE TV
	CEILING LIGHT
	FLOOD/LAMP LIGHT
	JUNCTION BOX
	DOORBELL/CHIME
	SPEAKER
	EXHAUST FAN
	EXHAUST FAN/LIGHT
	CEILING FAN W/ LIGHT

SHEET: 7 of 9

Copyright True Homes L.L.C. All rights reserved. This drawing, concept, design and plan is the property of True Homes L.L.C. and may not be used or reproduced without permission from True Homes L.L.C.

JOB: LOT SPECIFIC

REVISIONS:

SCALE: 1/4" = 1'-0"

DATE: 10-04-11

DRAWN BY: DEB

FIRST FLOOR ELECTRICAL

2470 - LENOX

Off Site
Lot #995

TRUE HOMES L.L.C.
2649 Brekon Ridge Centre Dr.
Suite 104
Monroe, N.C. 28110
704-226-9486