IREDELL COUNTY HEATLH DEPARTMENT
ENVIRONMENTAL HEALTH DIVISION
PAGE 2: *SITE PLAN WORKSHEET*

SEE THE "SAMPLE SITE PLAN" BELOW. INCOMPLETE SITE PLANS WILL BE RETURNED TO YOU FOR COMPLETION AND MAY RESULT IN A DELAY IN THE ISSUANCE OF YOUR SEPTIC SYSTEM PERMIT!!!

Place an (X) beside each item as you complete the site plan:

- K — Property Line measurements are clearly identified...
- K — All proposed structures are indicated...
  SHOW: proposed house or business footprint, wells, water lines, patios, pools and decks, and any other item that will occupy space on the site
- K — Front and side setbacks from property line...
- K — Preferred driveway location and configuration, preferred well location...
- ? — Area you prefer your septic system to be placed...
- X — North arrow, or other sufficient indicator of direction...

Circle N/A on the following if appropriate:


- ____ Location of septic systems and wells within 100' of your property... (N/A)
- ____ Location of easements and rights of ways on your property... (N/A)
- ____ Location of any designated wetlands on the property... (N/A)

Signature: [signature] 11-12-11

REQUIRED property owner or owner's legal representative signature. DATE

USE THIS SPACE TO DRAW YOUR SITE PLAN

White Copy – Environmental Health Yellow Copy – Applicant
V:\FORMS\OSWP Forms\Application For OSWP Permit.doc

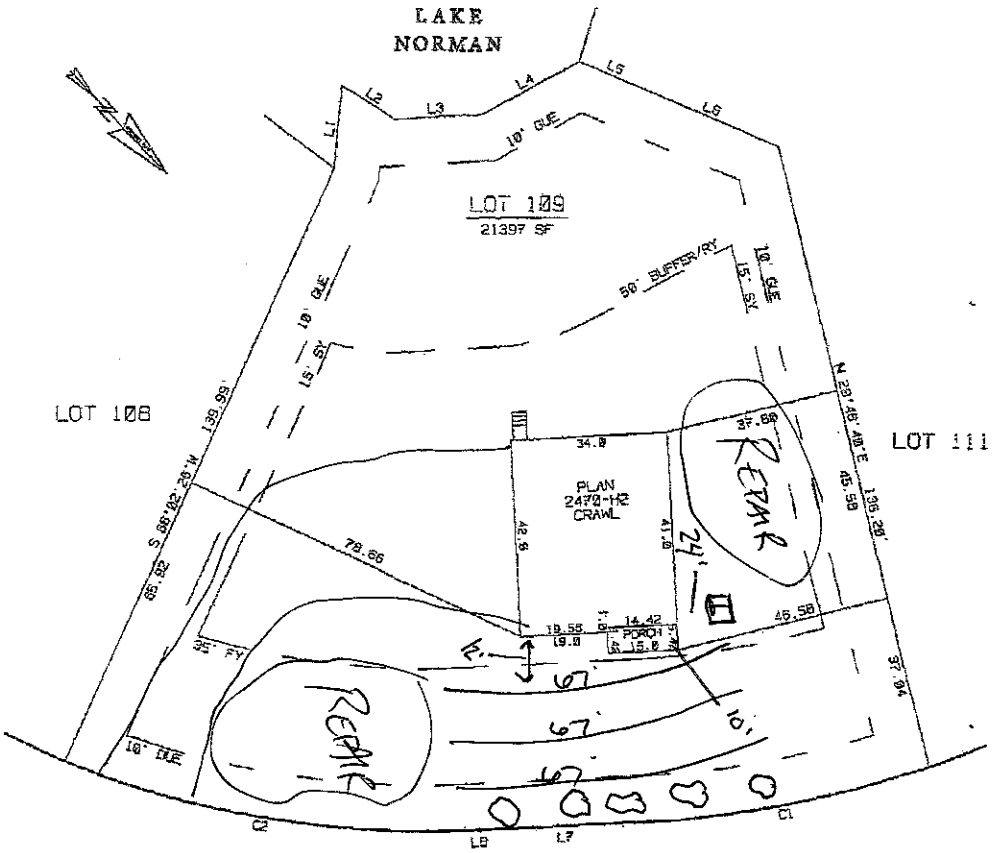

LINE	BEARING	DISTANCE
L 1	S 49°40'21"W	17.75'
L 2	N 14°52'55"W	13.52'
L 3	N 45°44'13"W	19.35'
L 4	N 74°18'48"W	24.06'
L 5	N 23°17'42"W	14.00'
L 6	N 23°17'42"W	32.49'
L 7	S 49°17'00"E	30.44'
L 8	S 45°17'00"E	7.56'

CURVE	DELTA ANGLE	RADIUS	ARC	TANGENT	CHORD	CHORD BEARING
C 1	18°09'42"	229.27'	84.54'	32.49'	84.39'	S 57°28'32"E
C 2	24°36'36"	204.58'	87.86'	44.62'	87.19'	S 37°08'34"E

COMMODORE DRIVE

60' PUBLIC R/W

SCALE: 1" = 30'

0 15 30 45 60

TRUE HOMES

PLOT PLAN

OF

COMMODORE LOOP

LOT 109 AND 110 (COMBINED) COMMODORE PENINSULA

DAVIDSON TWSP., IREDELL COUNTY, N.C.

MAP RECORDED IN BOOK 59
AT PAGE 20

CAGE0#32
REVISED: 10/28/11
CA454 CP109110
DRAWN BY TAJ/CLJ