
Acknowledgement Of
Plans Submittal ONLY!

Date 12/3/07

Date 12/3/07

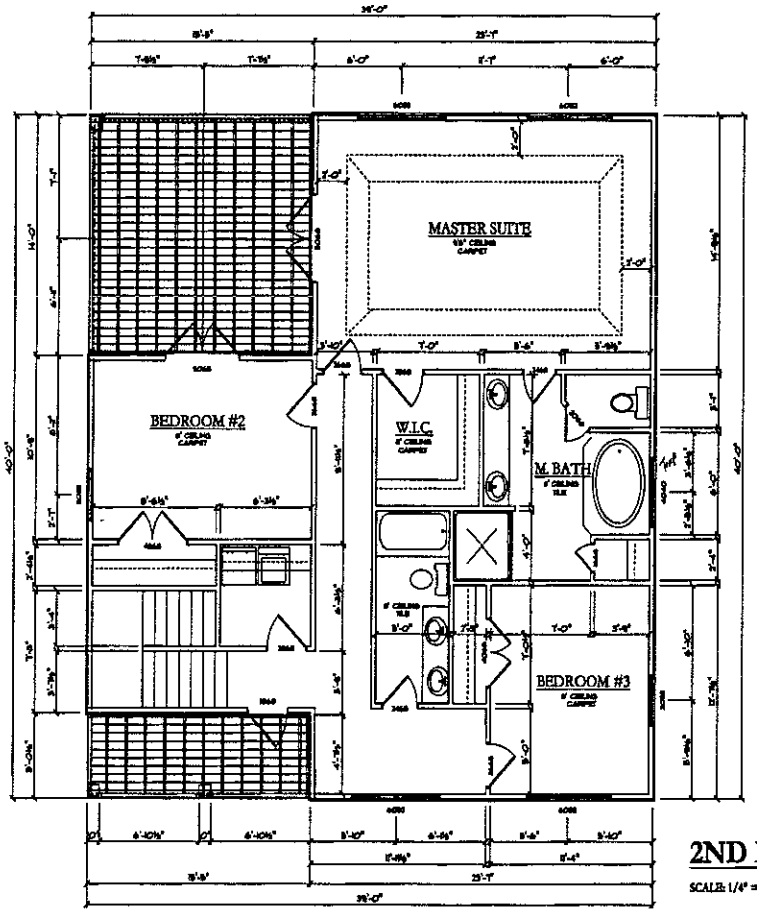

2ND FLOOR PLAN

SCALE: 1/4" = 1'-0"

DREAMS BY DESIGN
CUSTOM BLUEPRINTS

DRAWN BY: SHAUN WAGNER
REVISIONS:
DATE DRAWN: 7-1-2007

Mclenathen Residence
287 Commodore Loop

SHT-6