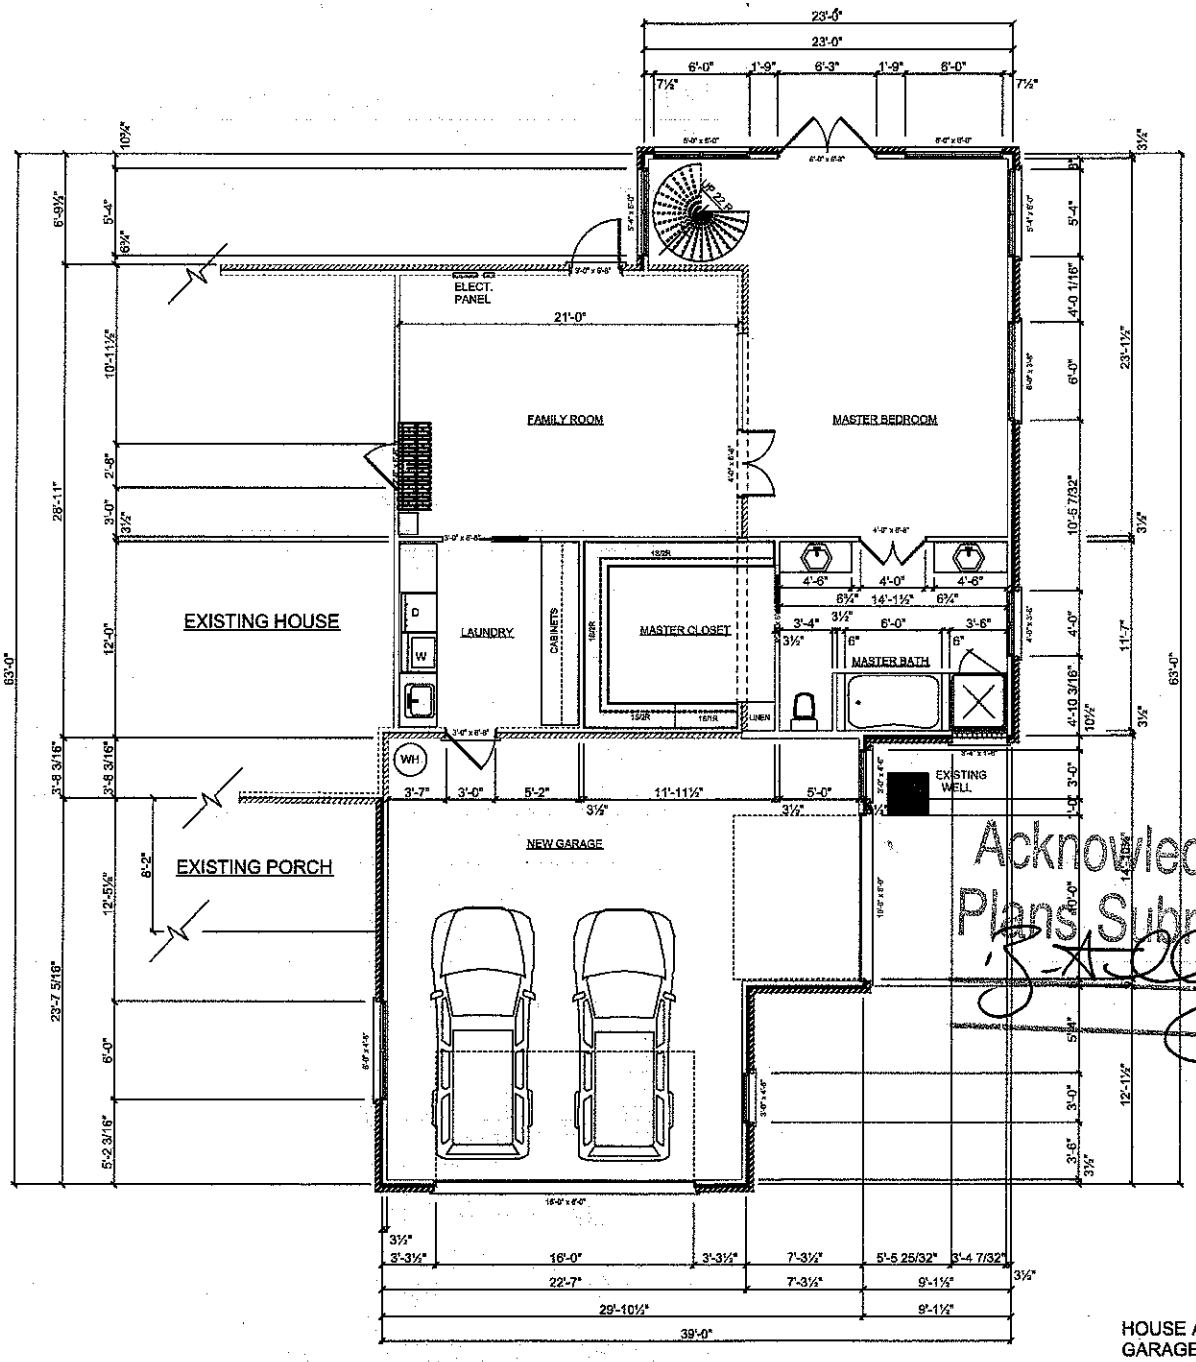


Acknowledgement Of Plans Submittal ONLY!

Date 10-14-09

Date

HOUSE ADDITION - 1,350 S.F.
GARAGE ADDITION - 674 S.F.
INTERIOR REMODEL - 583 S.F.

FIRST FLOOR PLAN

KCI KRALOVIC Construction Inc.
DESIGN BUILDERS
202 DIGH CIRCLE - MOORESVILLE, N.C. 28117
PHONE (704) 662-9888 - FAX (704) 662-9178

ADDITION & REMODEL FOR
Rich & Laura Scherczinger
350 Camino Real Drive, Mooresville, N.C. 28117

JOB #: 902
DATE: 9/24/09
SCALE: NTS
DRAWN BY: TK
SHEET # 2