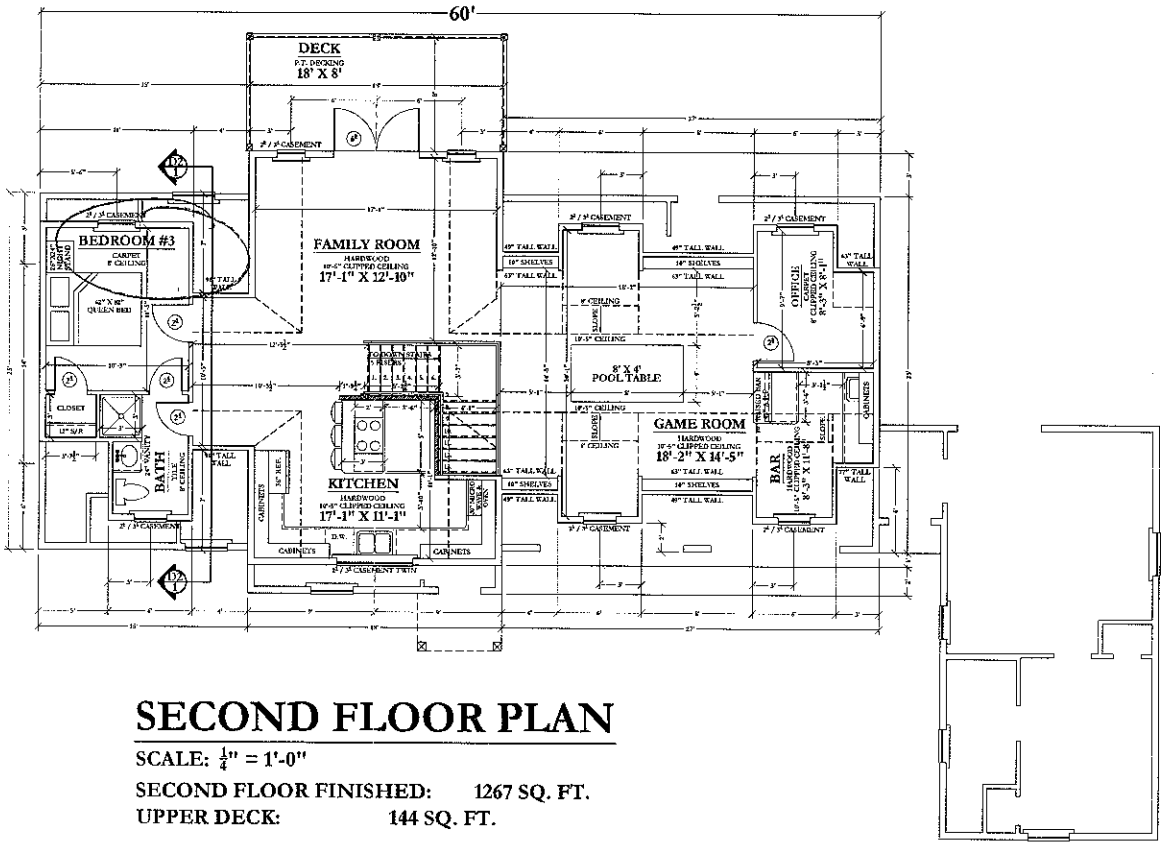


SECOND FLOOR PLAN

SCALE: $\frac{1}{4}$" = 1'-0"

SECOND FLOOR FINISHED: 1267 SQ. FT.

UPPER DECK: 144 SQ. FT.

Acknowledgement Of Plans Submittal ONLY!

Date 9/16/13

Date 9/16/13

General Notes


McFarland Design Group or Robert S. McFarland assumes no responsibility for any construction started from these plans. Review of these plans contemplates further cooperation among the owner and his contractor. Changes made from these plans without consent of the McFarland Design Group or Robert S. McFarland relieves the designer of responsibility for all consequences arising out of such changes. Written dimensions on these drawings shall have precedence over scaled dimensions. contractor shall verify and be responsible for all dimensions and conditions on the job.

"The Harvey Residence"
Lot #12 Lakeview Shores, Mooresville,
Iredell County, NC 28117

McFarland Design Group Inc.
7231 Windy Pine Circle Denver, NC 28037
704-489-2079
www.mcfarlanddesign.com

Second Floor Plan

Date 9-5-2013
Scale 1/4" = 1'-0"
Drawn By Rob M.
Sheet A-5

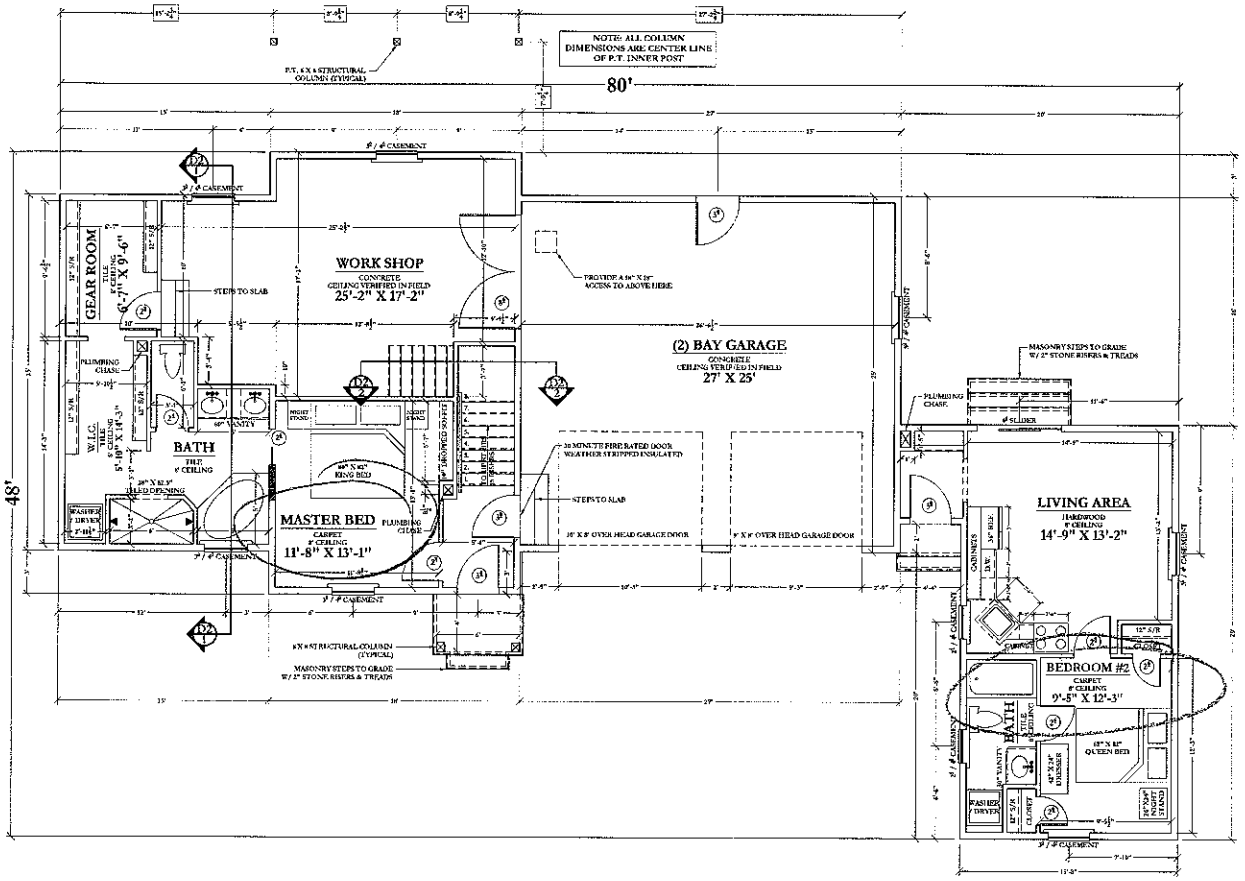

FIRST FLOOR PLAN

SCALE: $\frac{1}{4}$" = 1'-0"

FIRST FLOOR FINISHED:	531 SQ. FT.
WORK SHOP:	402 SQ. FT.
GARAGE:	675 SQ. FT.
FRONT PORCH:	24 SQ. FT.
GUEST AREA FINISHED:	493 SQ. FT.
SECOND FLOOR FINISHED:	1267 SQ. FT.
UPPER DECK:	144 SQ. FT.
TOTAL HOUSE UNDER FOOTING / ROOF:	3536 SQ. FT.

Acknowledgement Of
Plans Submittal ONLY
Date 9/16/13
Date 9/16/13

General Notes

"The Harvey Residence"
Lot #12 Lakeview Shores, Mooresville,
Iredell County, NC 28117

McFarland Design Group Inc.
7231 Windy Pine Circle Denver, NC 28037
704-489-2979
www.mcfarlanddesign.com

First Floor Plan

Sheet A-4