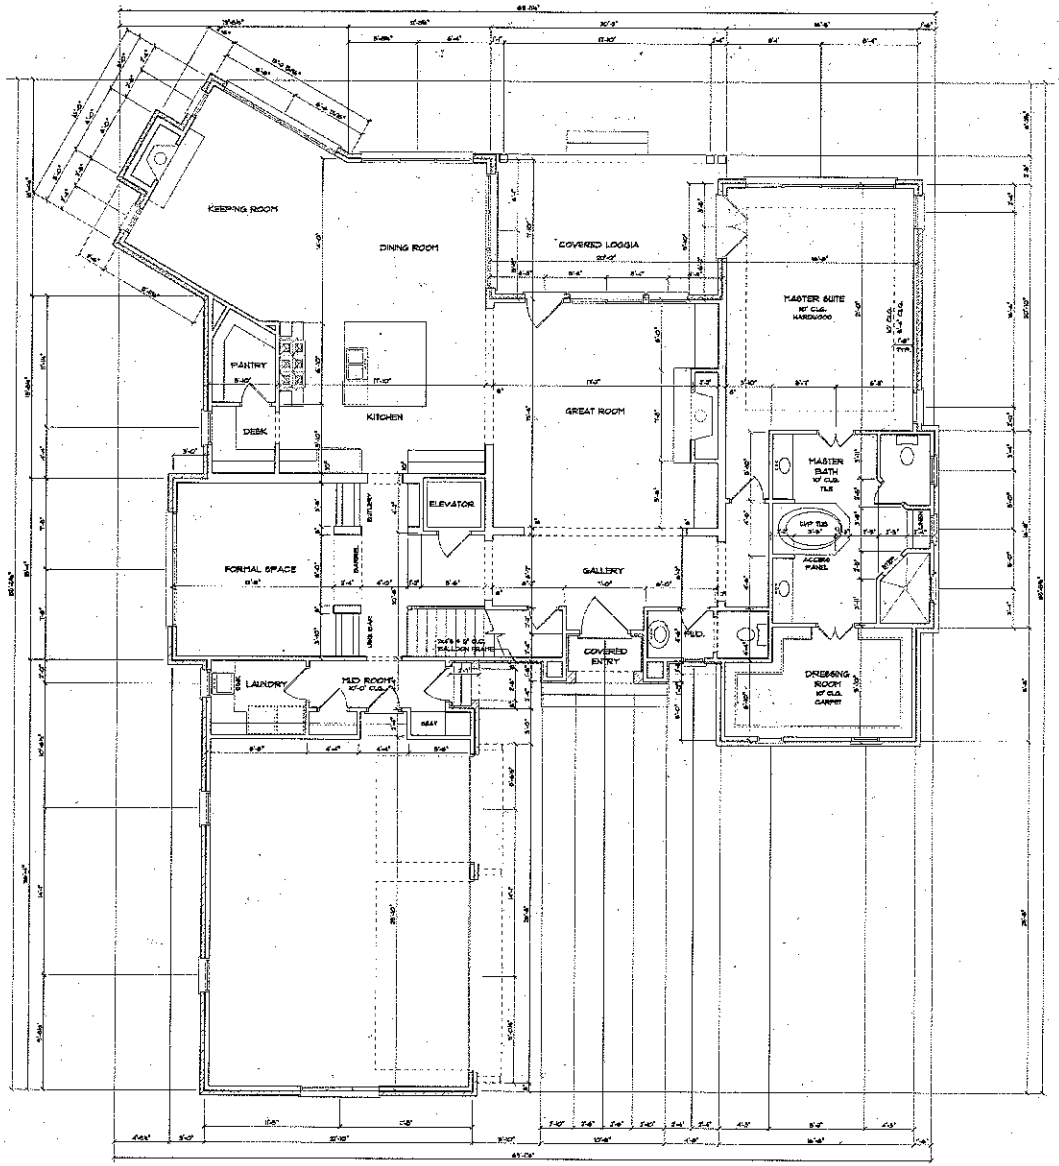


4 Bdrm

Acknowledgement Of Plans Submittal ONLY!

W Sparks Date 4/3/07

Date

DRAWN BY:
JOHN STEFANIKOW
"REFLECTING DREAMS"
704-320-9201

ENGINEERED BY:
ELITE Design Group
P.O. Box 481943
Charlotte, NC 28269
tel: 704-494-0664
fax: 704-494-8683

DESIGNED BY:
J.J. BARJA

PROJECT:

©COPYRIGHT 2006

PATRICK JOSEPH & ASSOCIATES
LOT 3, COPPER RIDGE

DATE:
MARCH 13, 2007

REVISIONS:
REV:
REV:
REV:
REV:


SHEET
____
OF ____

SQUARE FOOTAGE

FIRST FLOOR HEATED	2,785
SECOND FLOOR HEATED	2,580
THIRD FLOOR HEATED	1,047
HEATED TOTAL	6,232
COVERED LOGGIA	228
COVERED ENTRY	33
GARAGE	721
SIDE ENTRY	0
COV. BALCONY	161
TOTAL UNDER ROOF	7374

FIRST FLOOR PLAN
SCALE 1/4" = 1'-0"

For: Wesley Sparks

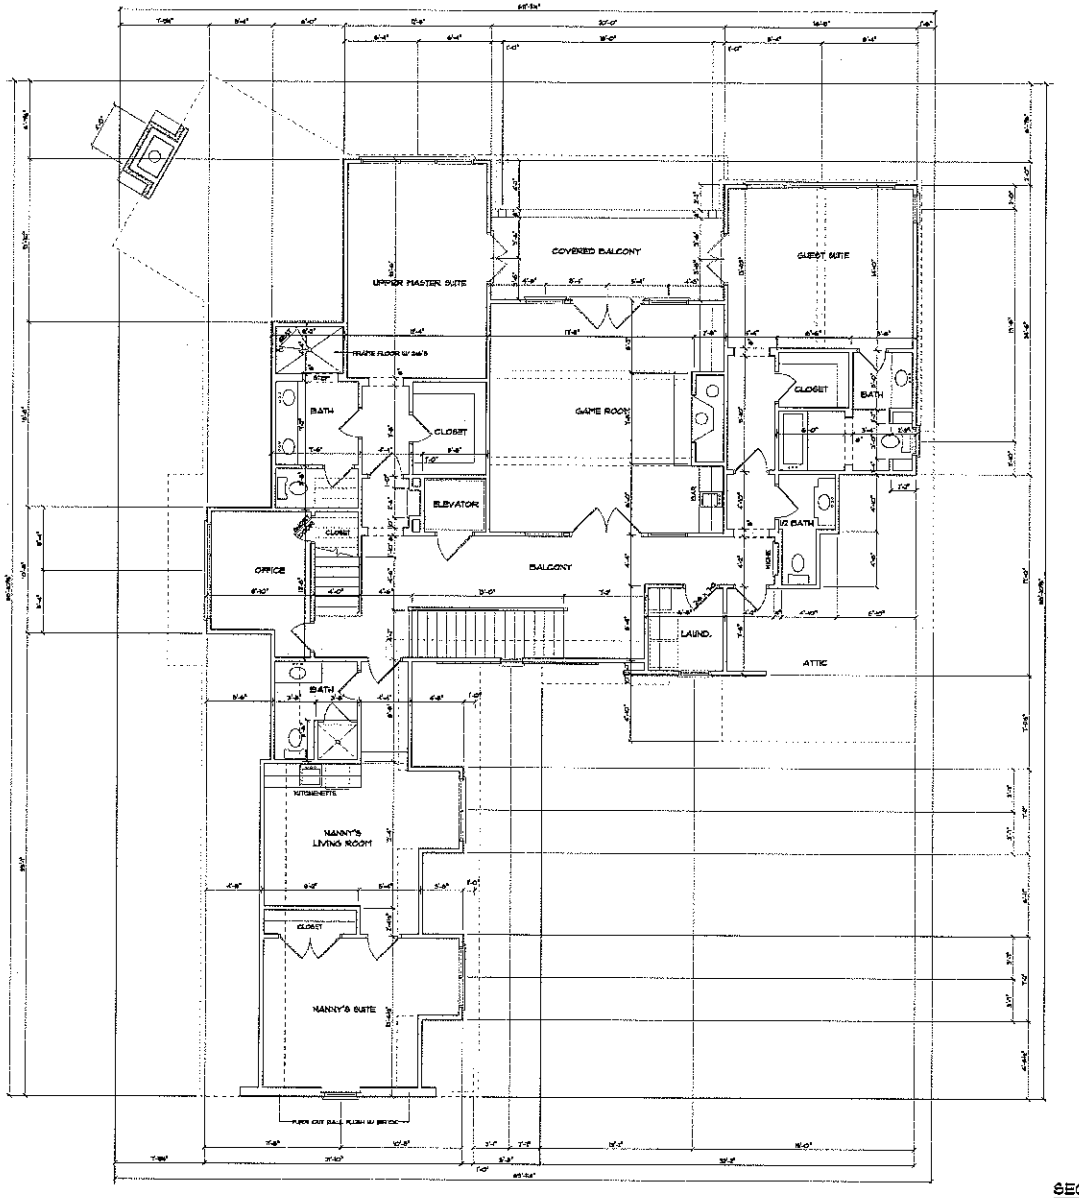

SECOND FLOOR PLAN

SCALE 1/4" = 1'-0"

DRAWN BY:
JOHN STEFANIK IV/
"REFLECTING DREAMS"
704-320-5201

ENGINEERED BY:

ELITE DESIGN GROUP
custom residential designers

P.O. Box 481943
Charlotte, NC 28269

tel: 704-494-0664
fax: 704-494-8683

DESIGNED BY:
J.J. BARJA

PROJECT:


©COPYRIGHT 2006

PATRICK JOSEPH & ASSOCIATES
LOT 3, COPPER RIDGE

DATE:
MARCH 13, 2007

REVISIONS:
REV:
REV:
REV:
REV:

SHEET
____
OF ____

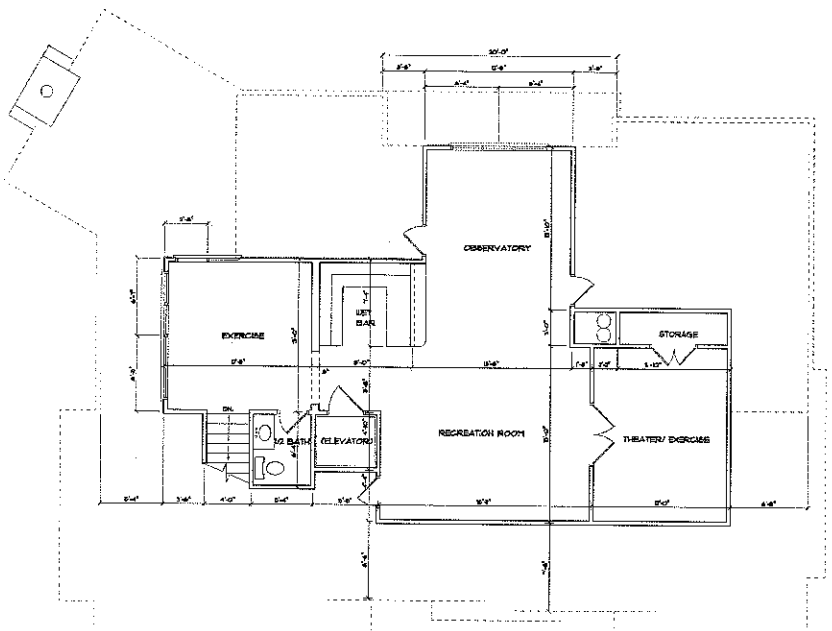

THIRD FLOOR PLAN

SCALE: 1/4" = 1'-0"

DRAWN BY:
JOHN STEFANIK W/
"REFLECTING DREAMS"
704-320-5201

ENGINEERED BY:

ELITE DESIGN GROUP
custom residential designers

P.O. Box 481943
Charlotte, NC 28269

tel: 704-494-0664
fax: 704-494-8683

DESIGNED BY:
J.J. BARJA

PROJECT:

©COPYRIGHT 2006

PATRICK JOSEPH & ASSOCIATES
LOT 3, COPPER RIDGE

DATE:
MARCH 13, 2007

REVISIONS:
REV:
REV:
REV:
REV:

SHEET
_____
OF _____