
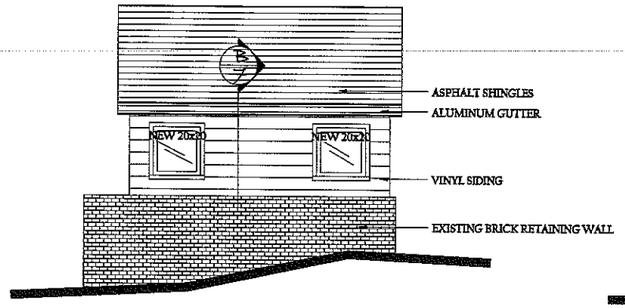


A YARD STORAGE LEFT ELEVATION

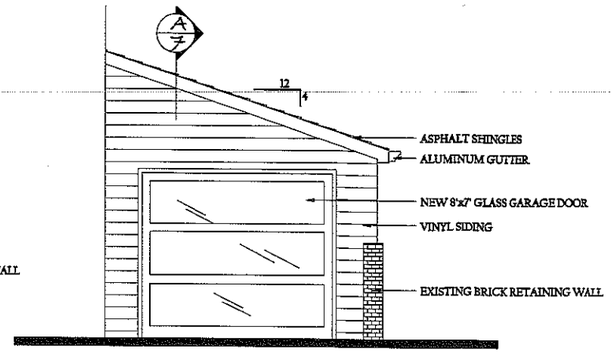


B YARD STORAGE REAR ELEVATION

WALL SCHEDULE

	DEMOLISH WALL
	EXISTING WALL
	NEW WALL

ADDED SQ. FT.	
CLOSET AT LOWER BATH	66 SQ.FT.
TOTAL ADDED HEATED	66 SQ.FT.
YARD STORAGE	125 SQ.FT.
TOTAL ADDED UNDER ROOF	191 SQ.FT.

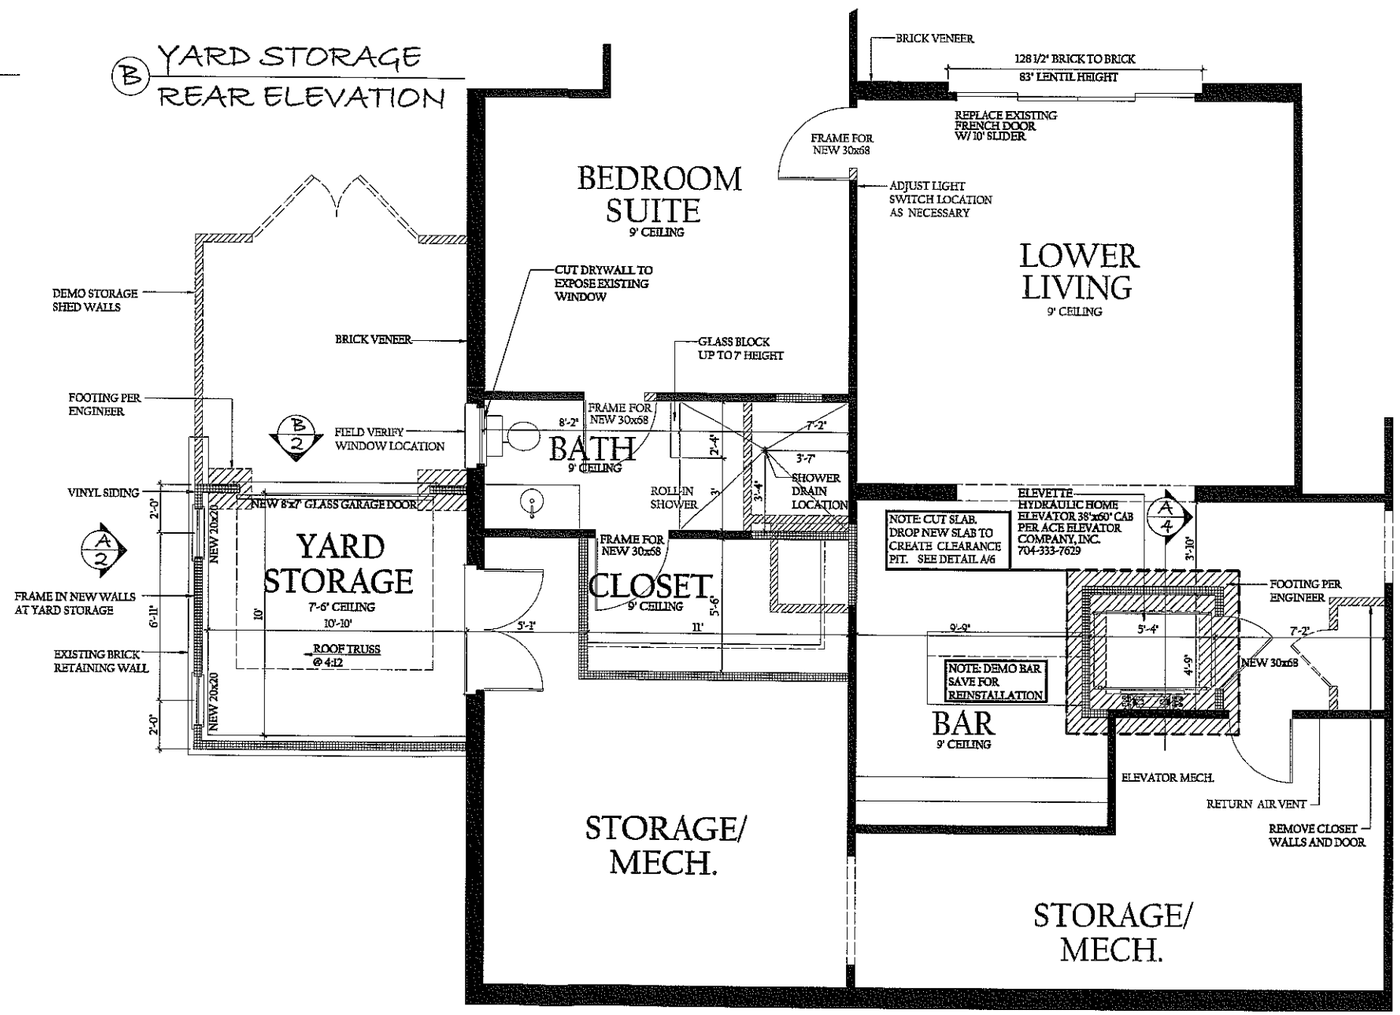

LOWER LEVEL ELEVATOR FLOOR PLAN

SCOTT HAMMERSMITH
148 NORTH SHORE D
DRAWINGS BY
ashley j design
custom homes and renovatio

BUILT BY
Kenneth Bealer Homes
Building and Remodeling Lake Norman's Finest Homes
General Contracting • Residential Design

SEAL:

PROJECT:
RENOVATION FOR SCOTT HAMMERSMITH

6/27/09	FIRST PRESENTATION
7/6/09	FIRST REVISION
7/14/09	CLIENT REVIEW
7/20/09	BID SET
7/23/09	REVISED BID SET

DRAWING:
LOWER LEVEL FLOOR PLAN & ELEVATIONS

SCALE:
1/4"=1'-0"

PAGE:
2
OF 7