
55

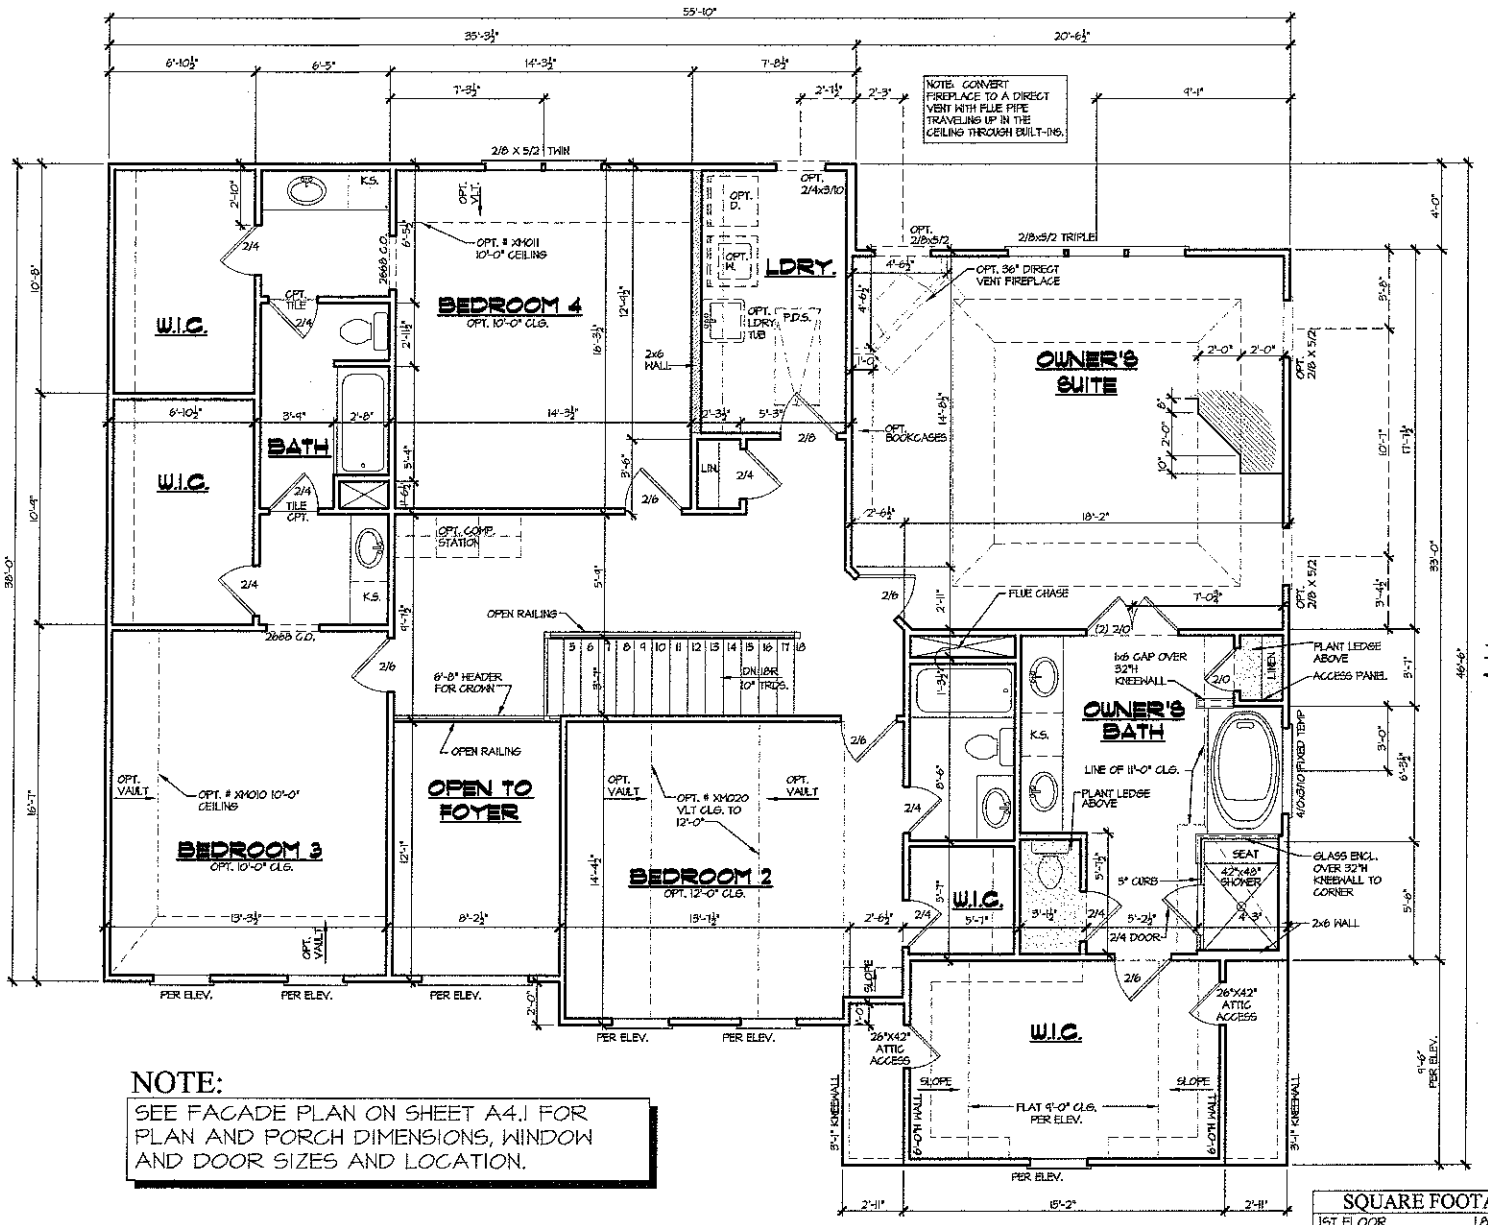

410

NOTE:

SEE FACADE PLAN ON SHEET A4.1 FOR PLAN AND PORCH DIMENSIONS, WINDOW AND DOOR SIZES AND LOCATION.

SQUARE FOOTAGE	
1ST FLOOR	1,811 SQ. FT.
SECOND FLOOR	2,060 SQ. FT.
TOTAL	3,871 SQ. FT.
GARAGE	428 SQ. FT.

ALTERNATE 2ND FLOOR WITH JACK & JILL BATH & LDRY/BDRM. ILO 2-STY FAMILY

SCALE: 1/4" = 1'-0"

Acknowledgement Of Plans Submittal ONLY!

APPROVED Date OCT 01 2014

Date 10-1


PEACHTREE RESIDENTIAL PROPERTIES
The Builder Who Listens
7380 McGinnis Ferry Rd. • Suwanee, Georgia 30174
Voice (770) 622-2522 • Fax (770) 622-9171

This drawing is the property of Peachtree Residential Properties and may not be copied or reproduced without the written permission of Peachtree Residential Properties.

Drawn By: AMH
Date: 07/06/09
Plan No:

Revision:
10/04/09-3121
06/17/10-3811
05/31/11-3967
03/01/13-4420


Model Name: BRUNSWICK
Sheet Title: PLAN SPECIFIC OPTION
SHEET NO. PS19

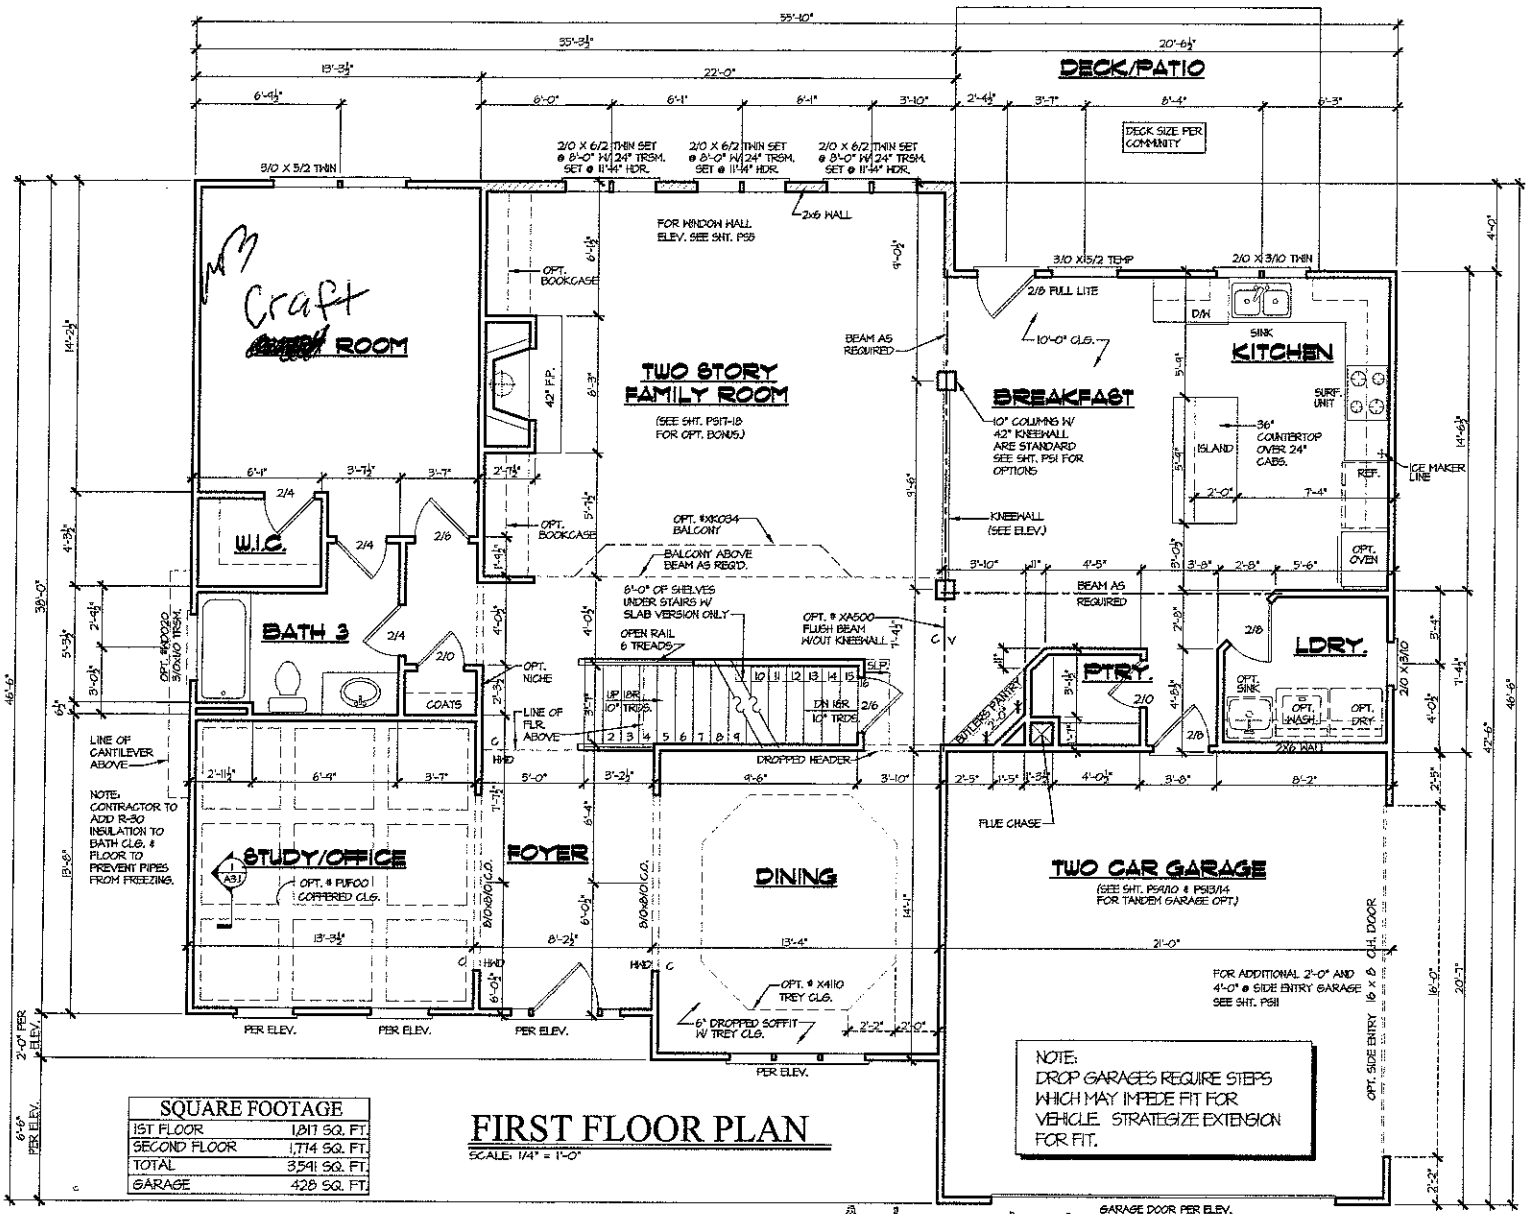

SQUARE FOOTAGE	
1ST FLOOR	1,817 SQ. FT.
SECOND FLOOR	1,714 SQ. FT.
TOTAL	3,541 SQ. FT.
GARAGE	428 SQ. FT.


FIRST FLOOR PLAN

SCALE: 1/4" = 1'-0"

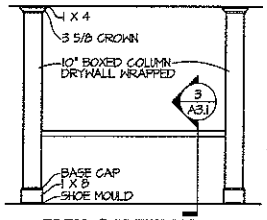

ELEV. @ KNEEWALL


SCALE: 1/4" = 1'-0"

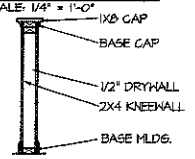

KNEEWALL SECTION


SCALE: 1/2" = 1'-0"

NOTE: LOCATE ENTRY DOOR INTO LDRY. FOR AMPLE ROOM BETWEEN DOOR AND WASHER/DRYER

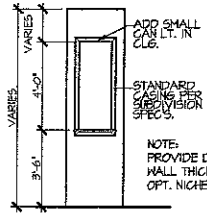

OPT. NICHE DETAIL

SCALE: 1/4" = 1'-0"

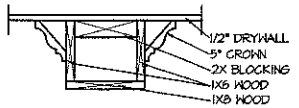

COFFERED CEILING

SCALE: 1 1/2" = 1'-0"

NOTE:
SEE FACADE PLAN ON SHEET A4.1 FOR PLAN AND PORCH DIMENSIONS, WINDOW AND DOOR SIZES AND LOCATION.

Acknowledgement Of Plans Submittal ONLY!

APPROVED Date OCT 01 2014

Date 10-1

PEACHTREE RESIDENTIAL PROPERTIES
The Builder Who Listens
7880 McGinnis Ferry Rd. • Suwanee, Georgia 30174
Voice (770) 622-2622 • Fax (770) 622-9171

This drawing is the property of Peachtree Residential Properties and may not be copied or reproduced without the written permission of Peachtree Residential Properties.

Drawn By: JLS
Date: 11/19/04
Plan No:

Resident:	
113001-3333	01/24/10-3811
121101-3351	03/01/13-4420
021108-3942	
022808-3406	
083008-3440	
111108-3604	
010504-3617	

Model Name: BRUNSWICK
Sheet Title: FIRST FLOOR PLAN
SHEET NO. A3.1