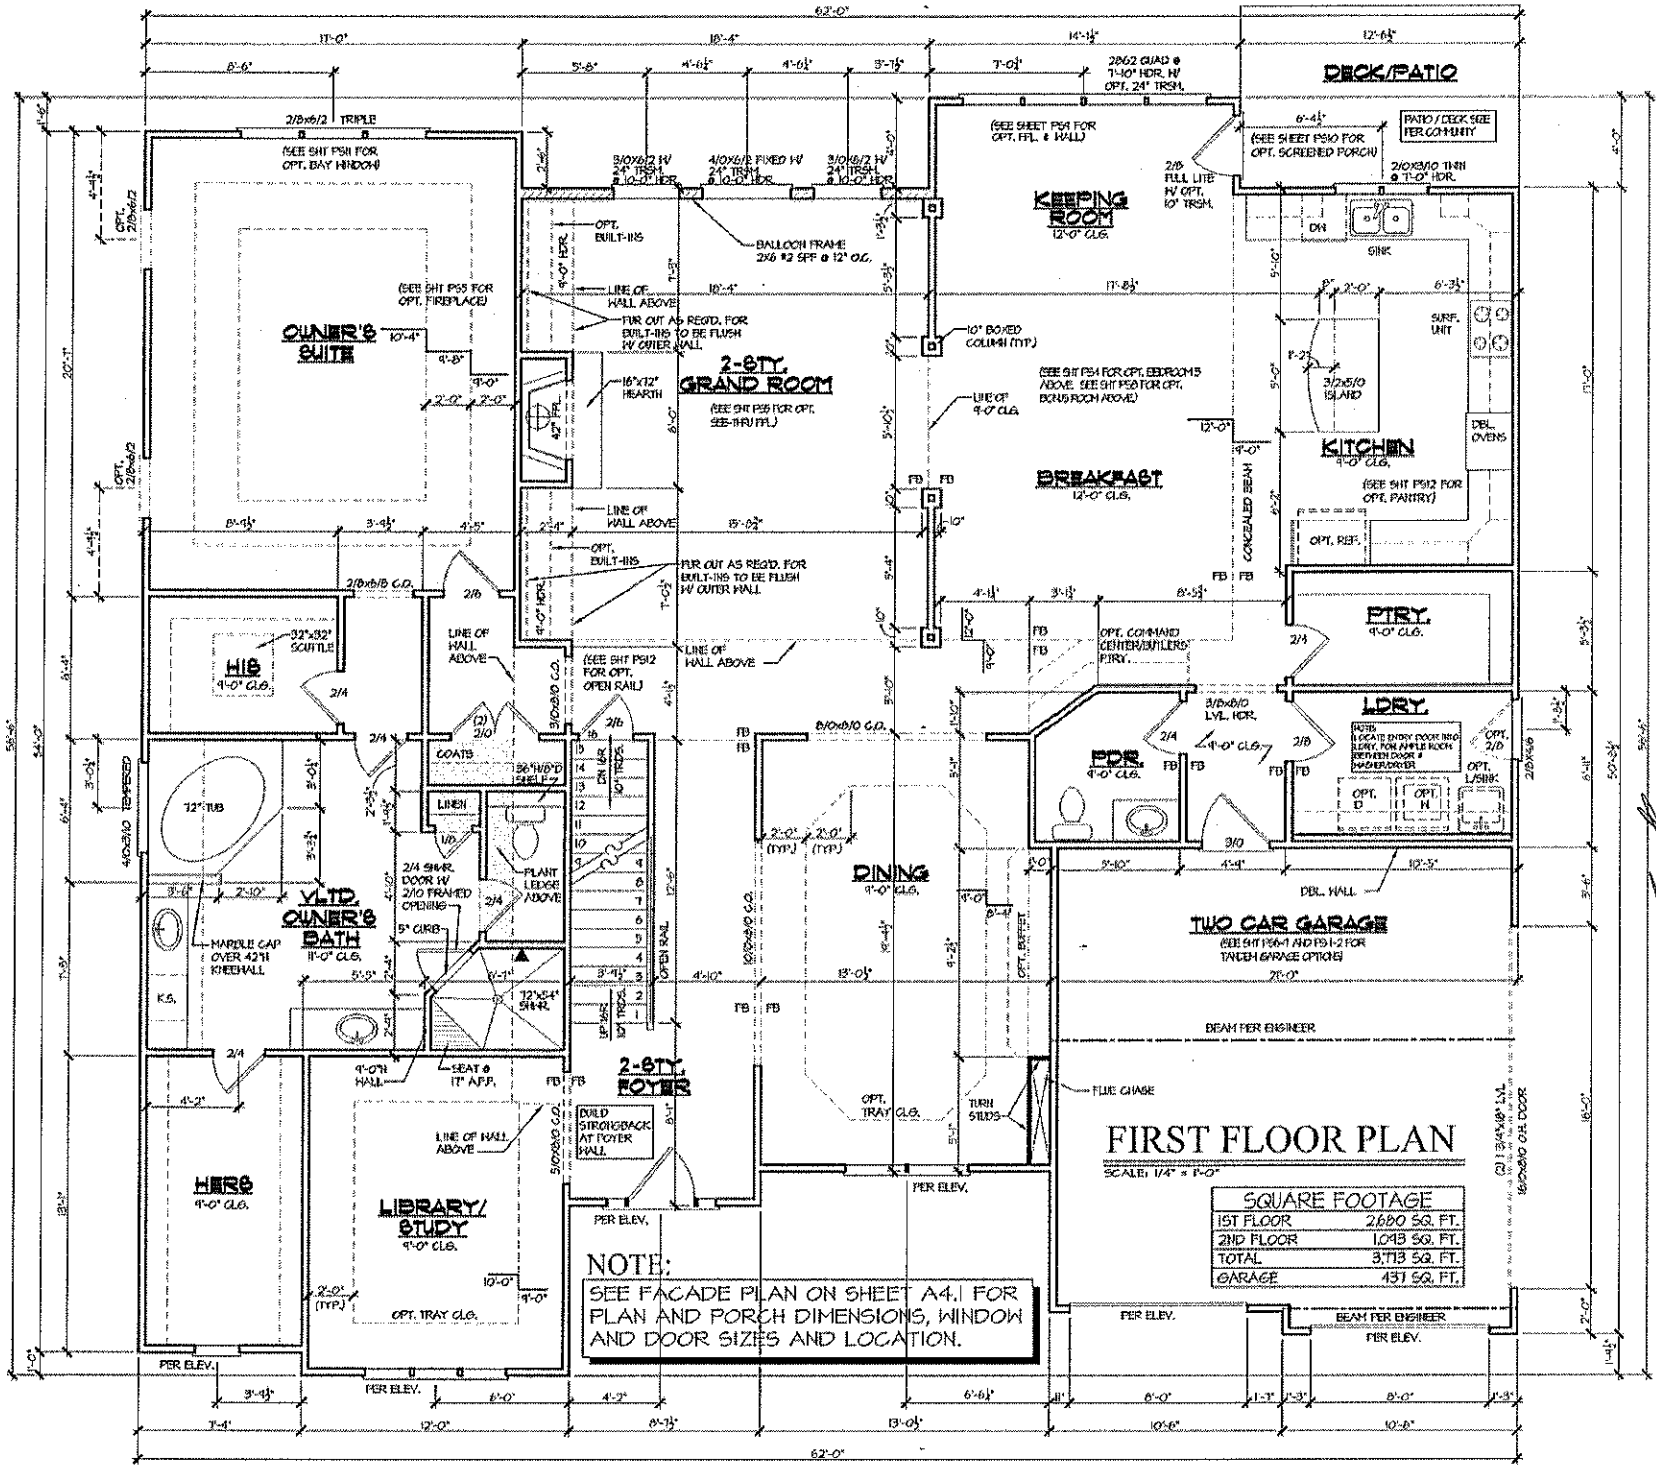


APPROVED MAY 22 2015
Date
Date 5-21-15


Acknowledgement of Plans Submittal ONLY!

PEACHTREE RESIDENTIAL PROPERTIES

This drawing is property of Pea Residential Proj and may not b or reproduced the written perm of Peachtree Res Properties.


Drawn By:
Date:
Plan No:

SHEET NO.
A3.

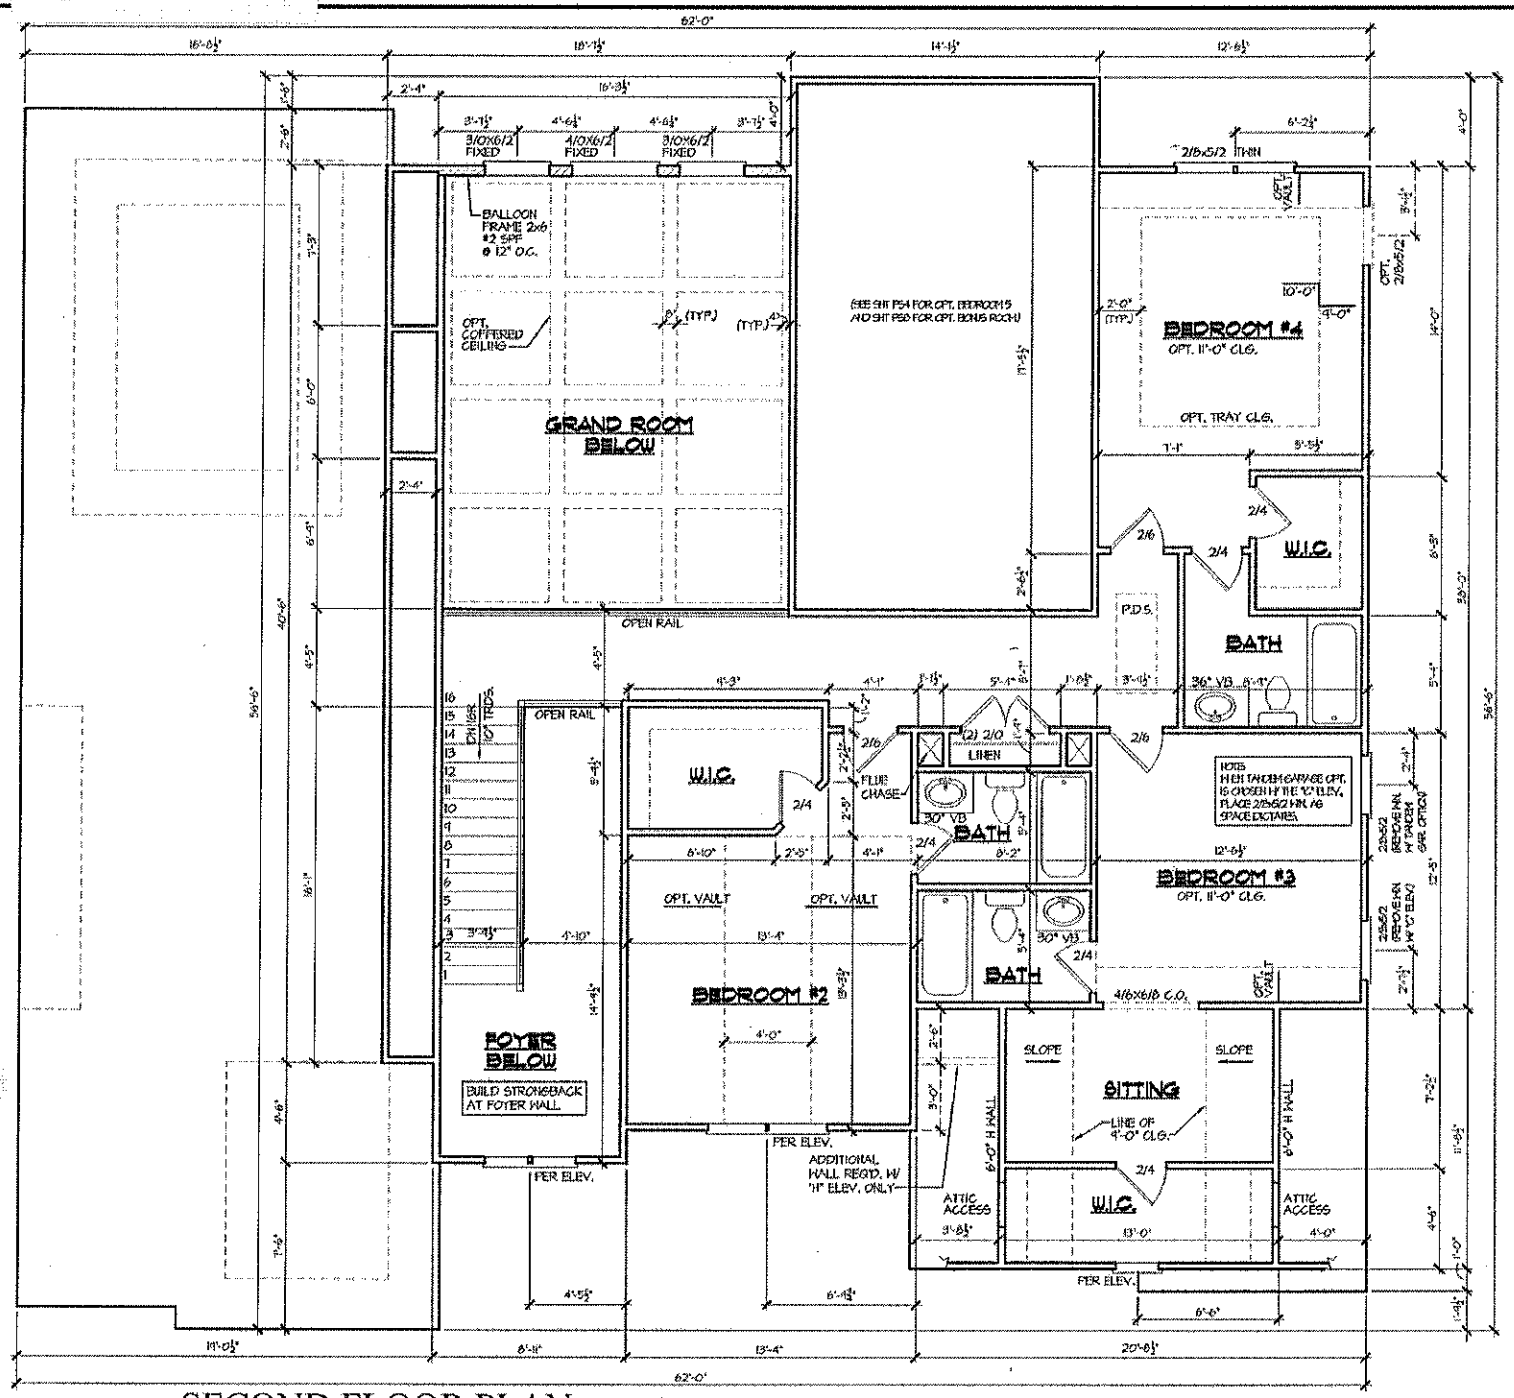

SECOND FLOOR PLAN


SCALE: 1/4" = 1'-0"

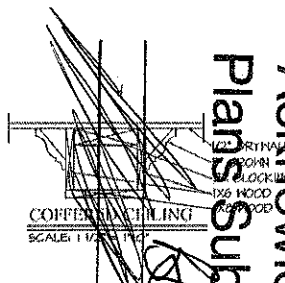

Acknowledgement of Plans Submittal ONLY!

APPROVED MAY 22 2015

Date 6-2-15

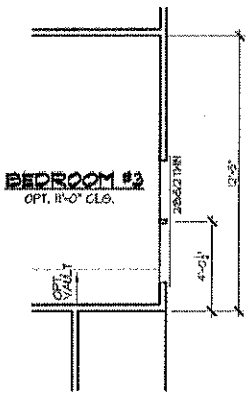

WINDOW W/ TANDEM GAR. OPTION SEE SHT PS6/7

SCALE: 1/4" = 1'-0"

NOTE:

SEE FACADE PLAN ON SHEET A4.1 FOR PLAN AND PORCH DIMENSIONS, WINDOW AND DOOR SIZES AND LOCATION.

PEACHTREE RESIDENTIAL PROPERTIES

The Builder Who Listens

This drawing is the property of Peachtree Residential Properties and may not be copied or reproduced without the written permission of Peachtree Residential Properties.

Drawn By:

Date: 10/

Plan No:

Revision: 102307-9HQ 121101-333G 031208-345 01/18/11-3844

Model Name: ST. MICHELLE

Sheet Title:

SHEET NO. A3.2