
Acknowledgement of Plans Submittal ONLY!

Date 7/20/15

Date 7/20/15

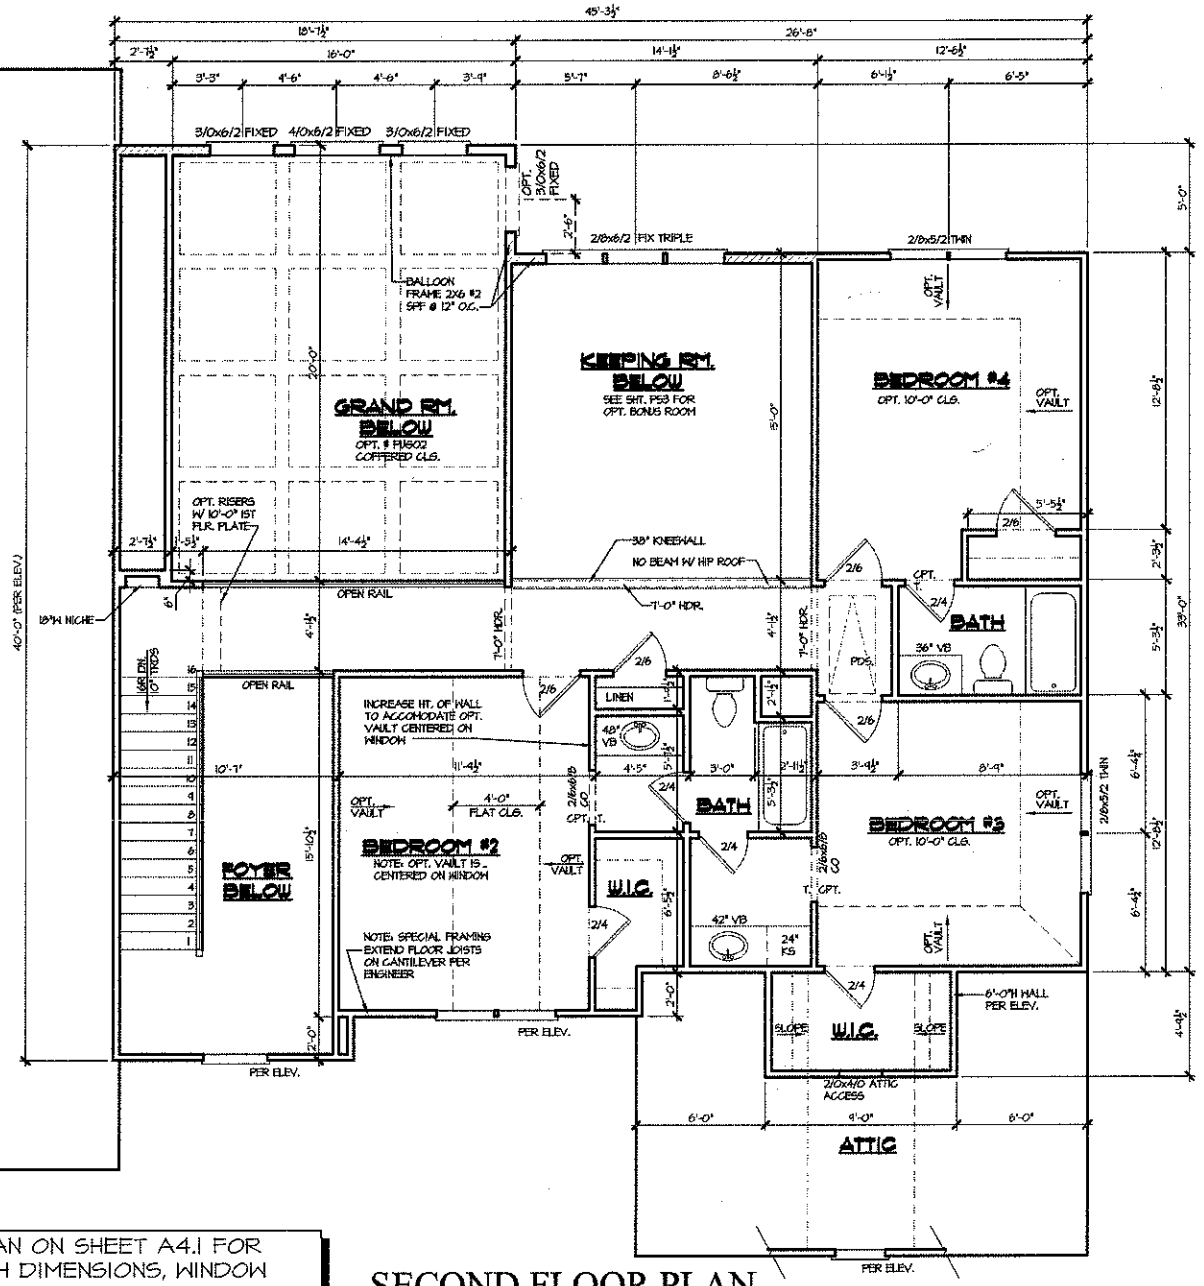

NOTE:

SEE FACADE PLAN ON SHEET A4.1 FOR PLAN AND PORCH DIMENSIONS, WINDOW AND DOOR SIZES AND LOCATION.

SECOND FLOOR PLAN

SCALE: 1/4" = 1'-0"

PEACHTREE RESIDENTIAL PROPERTIES
The Builder Who Listens
7360 McGinnis Ferry Rd. • Suwanee, Georgia 30174
Voice (770) 622-8622 • Fax (770) 622-8171

This drawing is the property of Peachtree Residential Properties and may not be copied or reproduced without the written permission of Peachtree Residential Properties.

Drawn By: JLS

Date: 12/20/04


Plan No:

Revision:
08/24/05 JLS
08/14/06 JLS
10/04/10-3850
02/21/11-3409
10/06/11 AHH

Model Name: ST. MICHAELS

Sheet Title: SECOND FLOOR PLAN

SHEET NO. A3.2

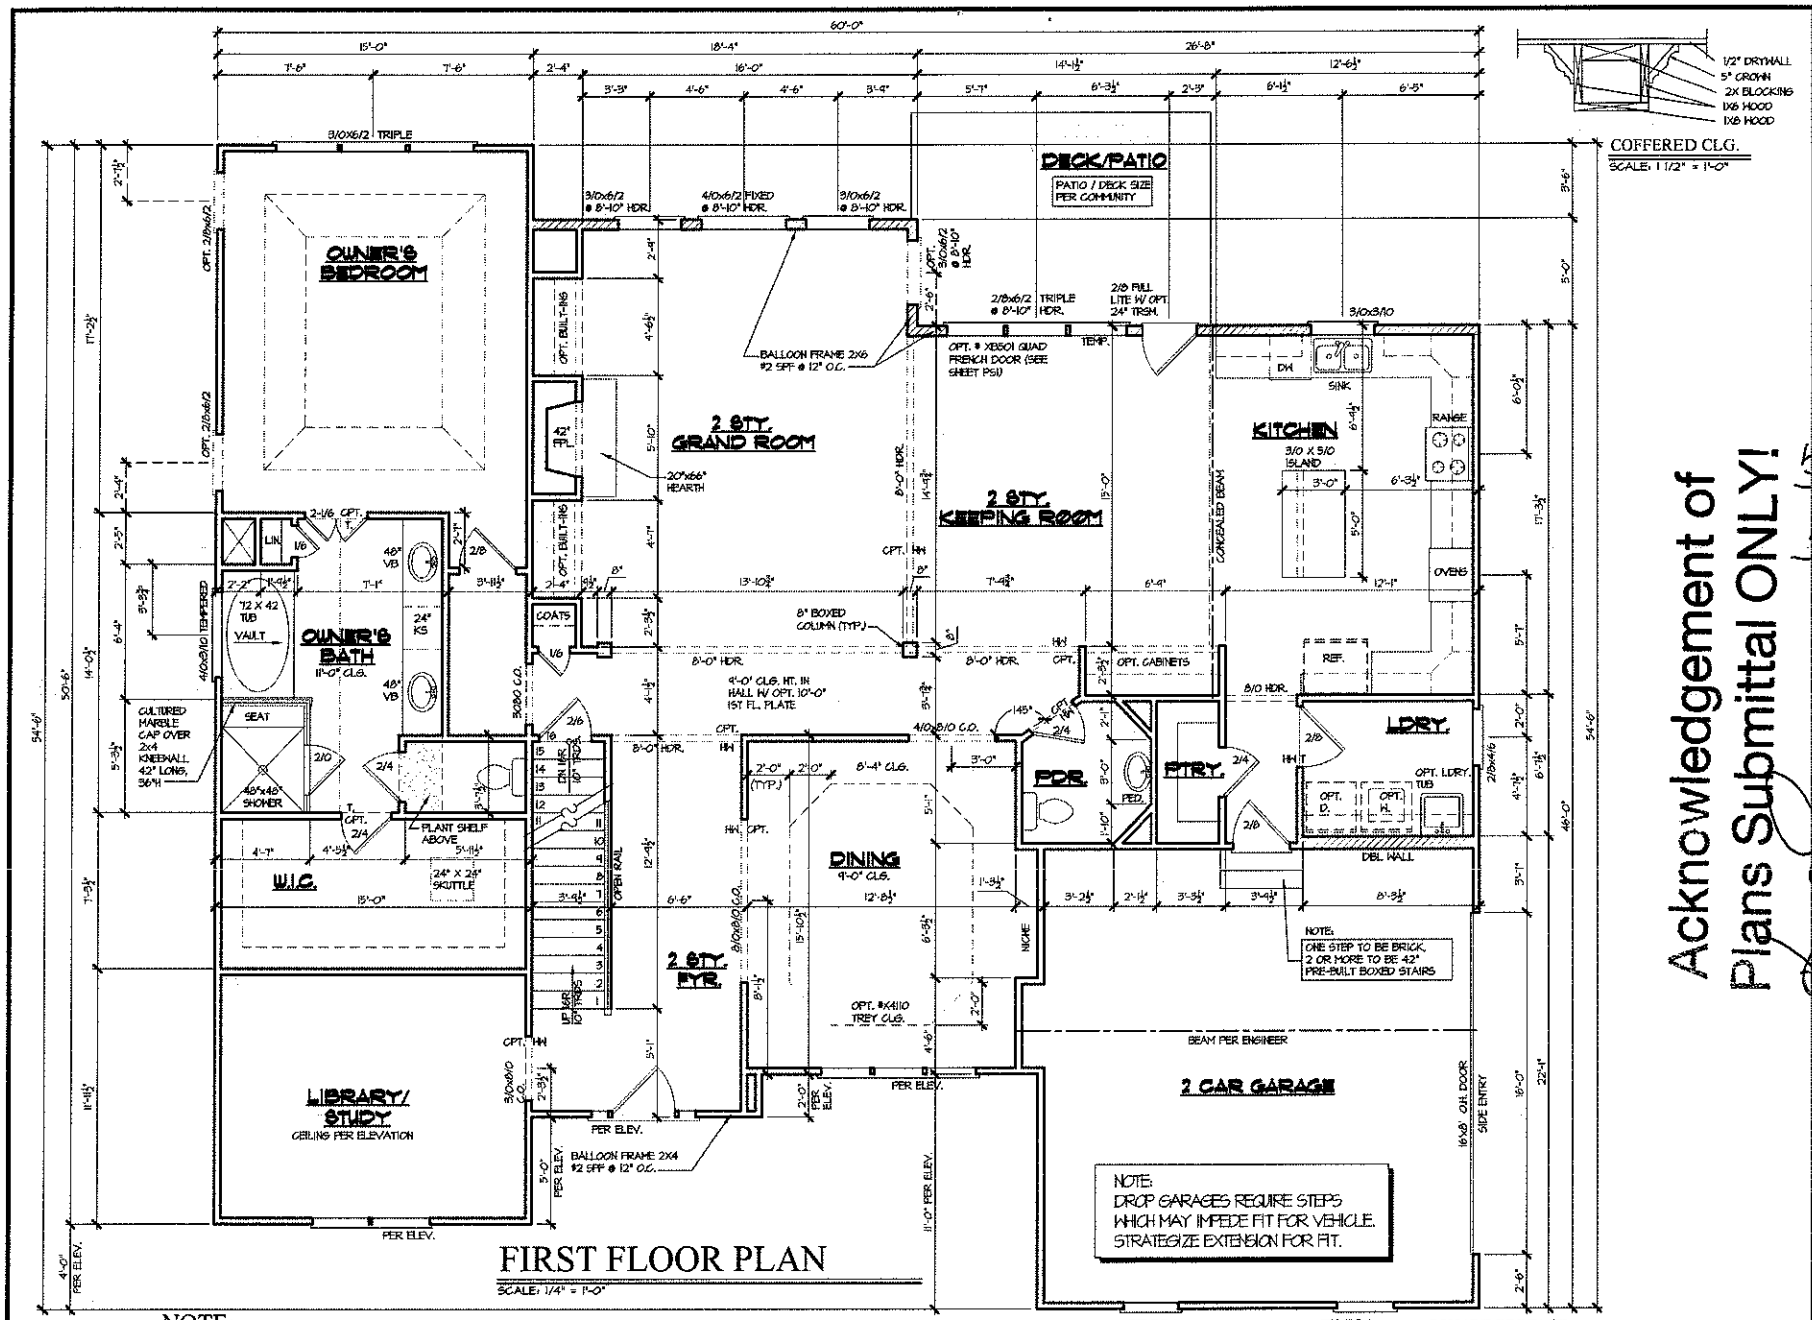

FIRST FLOOR PLAN

SCALE: 1/4" = 1'-0"

NOTE:
SEE FACADE PLAN ON SHEET A4.1 FOR PLAN AND PORCH DIMENSIONS, WINDOW AND DOOR SIZES AND LOCATION.

NOTE:
DROP GARAGES REQUIRE STEPS WHICH MAY IMPEDE FIT FOR VEHICLE. STRATEGIZE EXTENSION FOR FIT.

SQUARE FOOTAGE

FIRST FLOOR	2225 S.F.
SECOND FLOOR	1132 S.F.
TOTAL	3357 S.F.
GARAGE	448 S.F.

Acknowledgement of Plans Submittal ONLY!

Date 12/29/04

Date 1/23/12-4106

Date 1/23/12-4106

Revision	Date
01/26/05 - XS	
01/31/05 - JLS	
11/01/06 HRR	
03/01/10-3159	
10/04/10-3350	
02/21/11-3404	

PEACHTREE RESIDENTIAL PROPERTIES
The Builder Who Listens
7980 McGinnis Ferry Rd. • Suwanee, Georgia 30174
Voice: (770) 622-2622 • Fax (770) 622-9171

This drawing is the property of Peachtree Residential Properties and may not be copied or reproduced without written permission of Peachtree Residential Properties.

Drawn by: JLS
Date: 12/29/04

Model Name: ST. MICHAELS

Sheet Title: FIRST FLOOR PLAN

SHEET NO. A3.1