
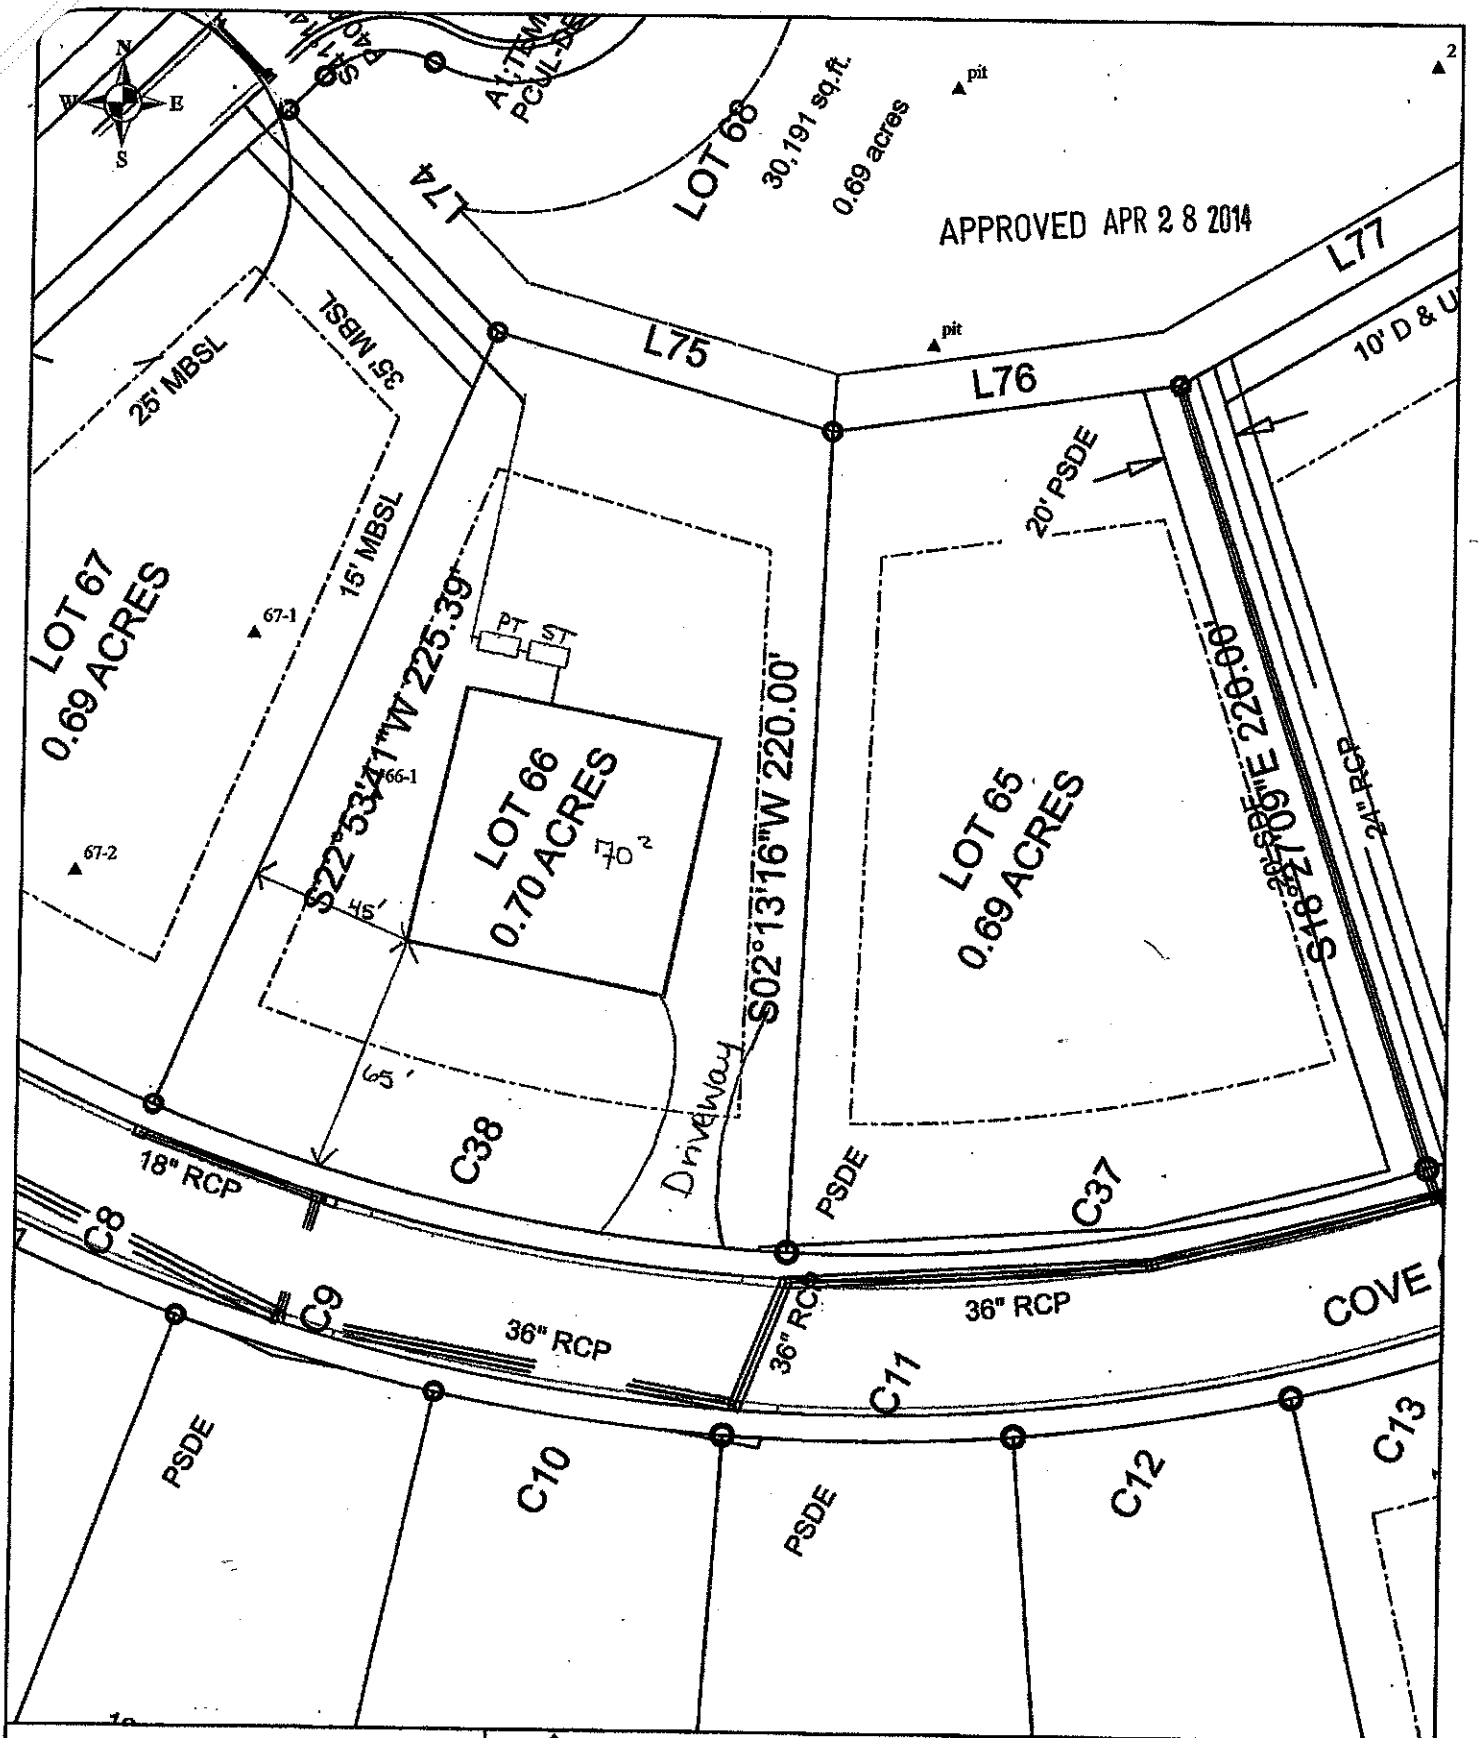


Scale: 1 inch equals 50 feet	S&ME	Lot 66 Chesapeke Point	FIGURE
Drawn by: JBP		Detailed, Scaled Site Plan	1
Reviewed by: KS		Iredell County, NC	
Date: December, 2006	ENVIRONMENTAL SERVICES · ENGINEERING · TESTING	S&ME Project #1588-04-011	

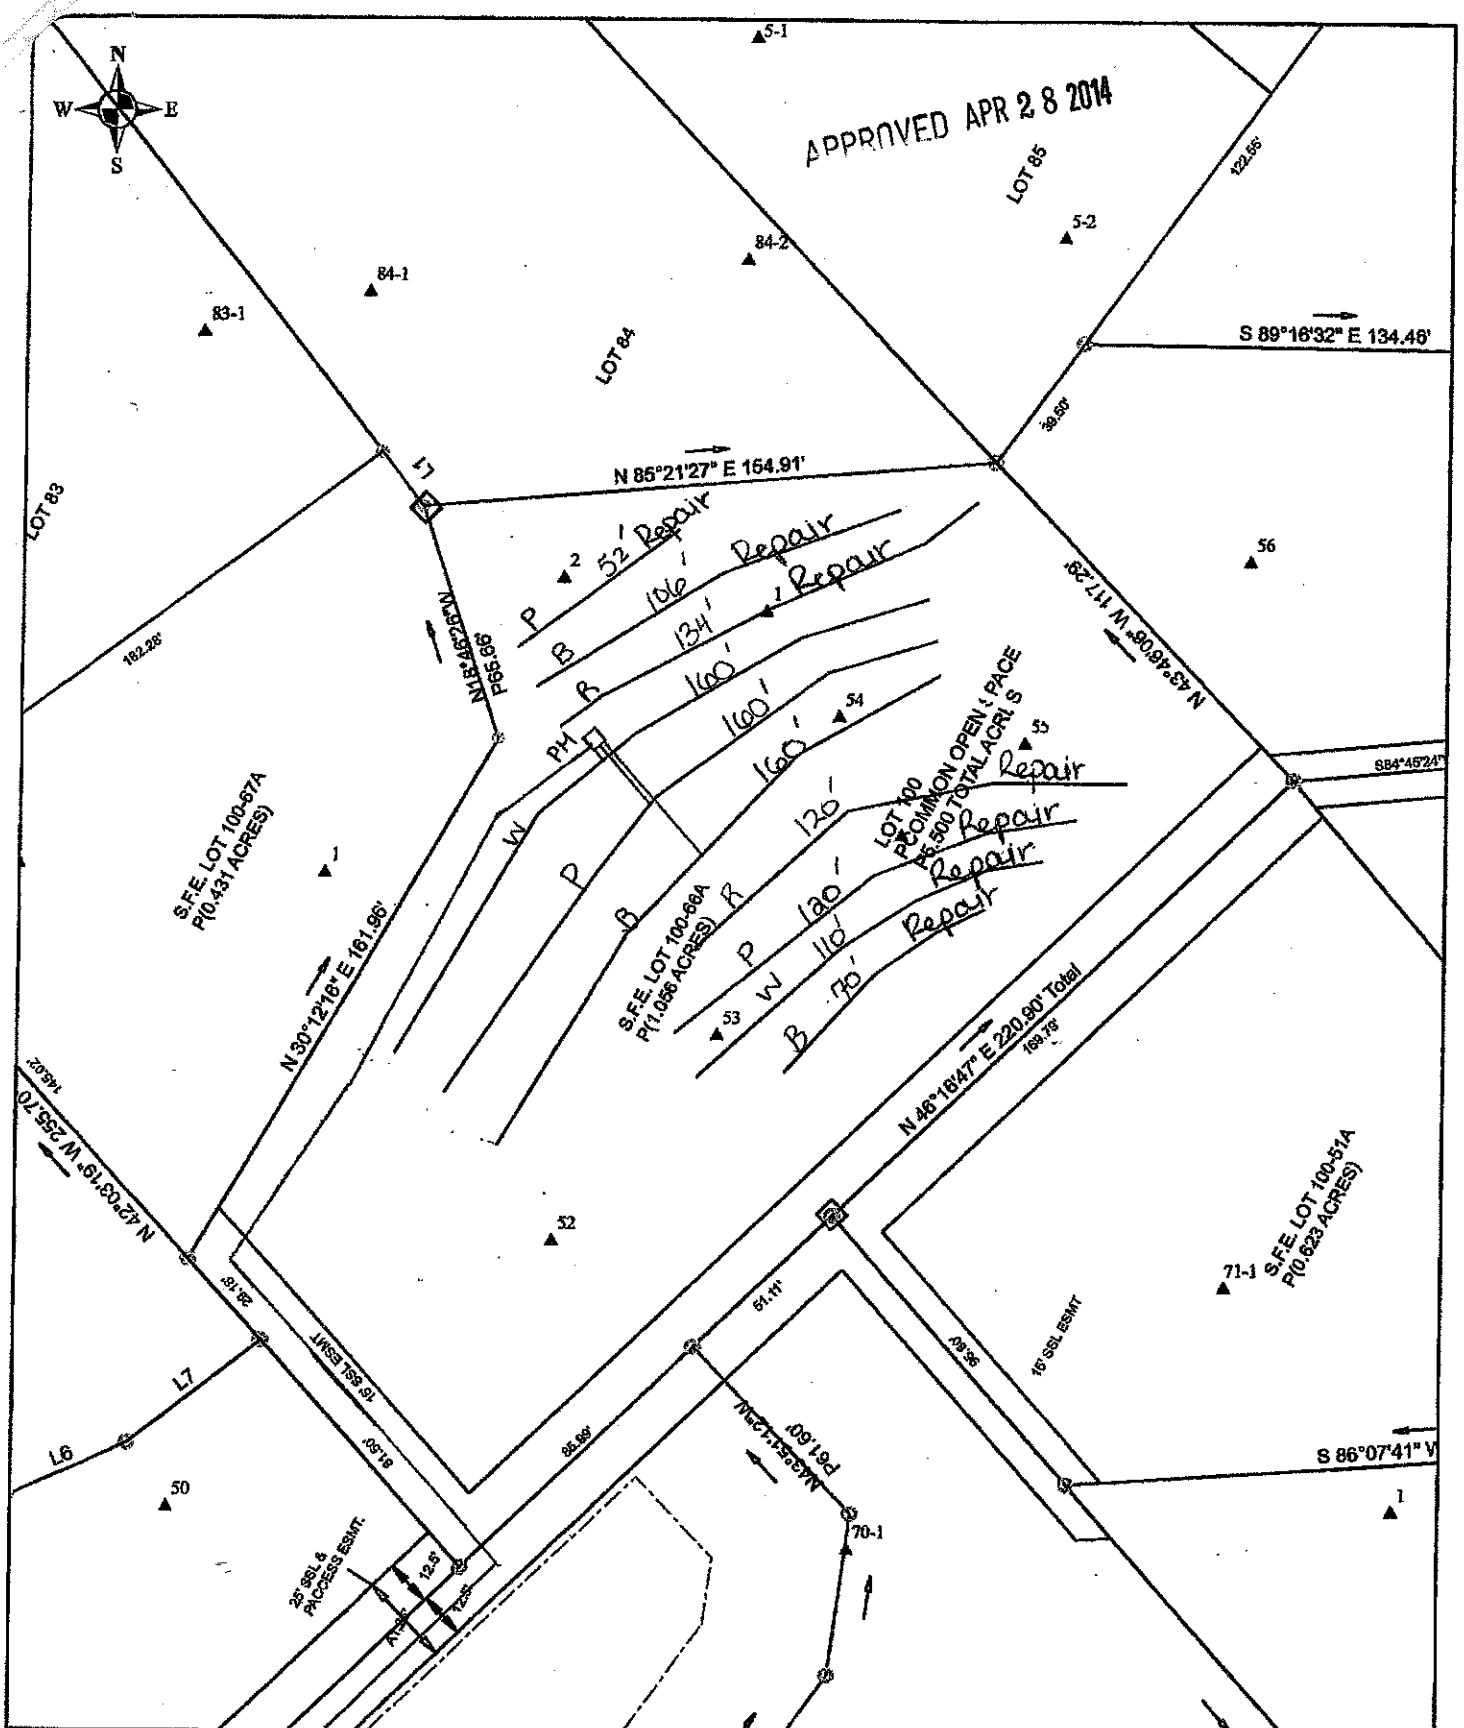

Scale: 1 inch equals 50 feet	S&ME	S.F.E. Lot 100-66A Chesapeke Point	FIGURE
Drawn by: JBP		Detailed, Scaled Site Plan	1
Reviewed by: KS		Iredell County, NC	
Date: December, 2006	ENVIRONMENTAL SERVICES - ENGINEERING - TESTING	S&ME Project #1699-04-011	