


Acknowledgement Of
Plans Submittal ONLY!
Date 10/23/14
Date 10/23/14

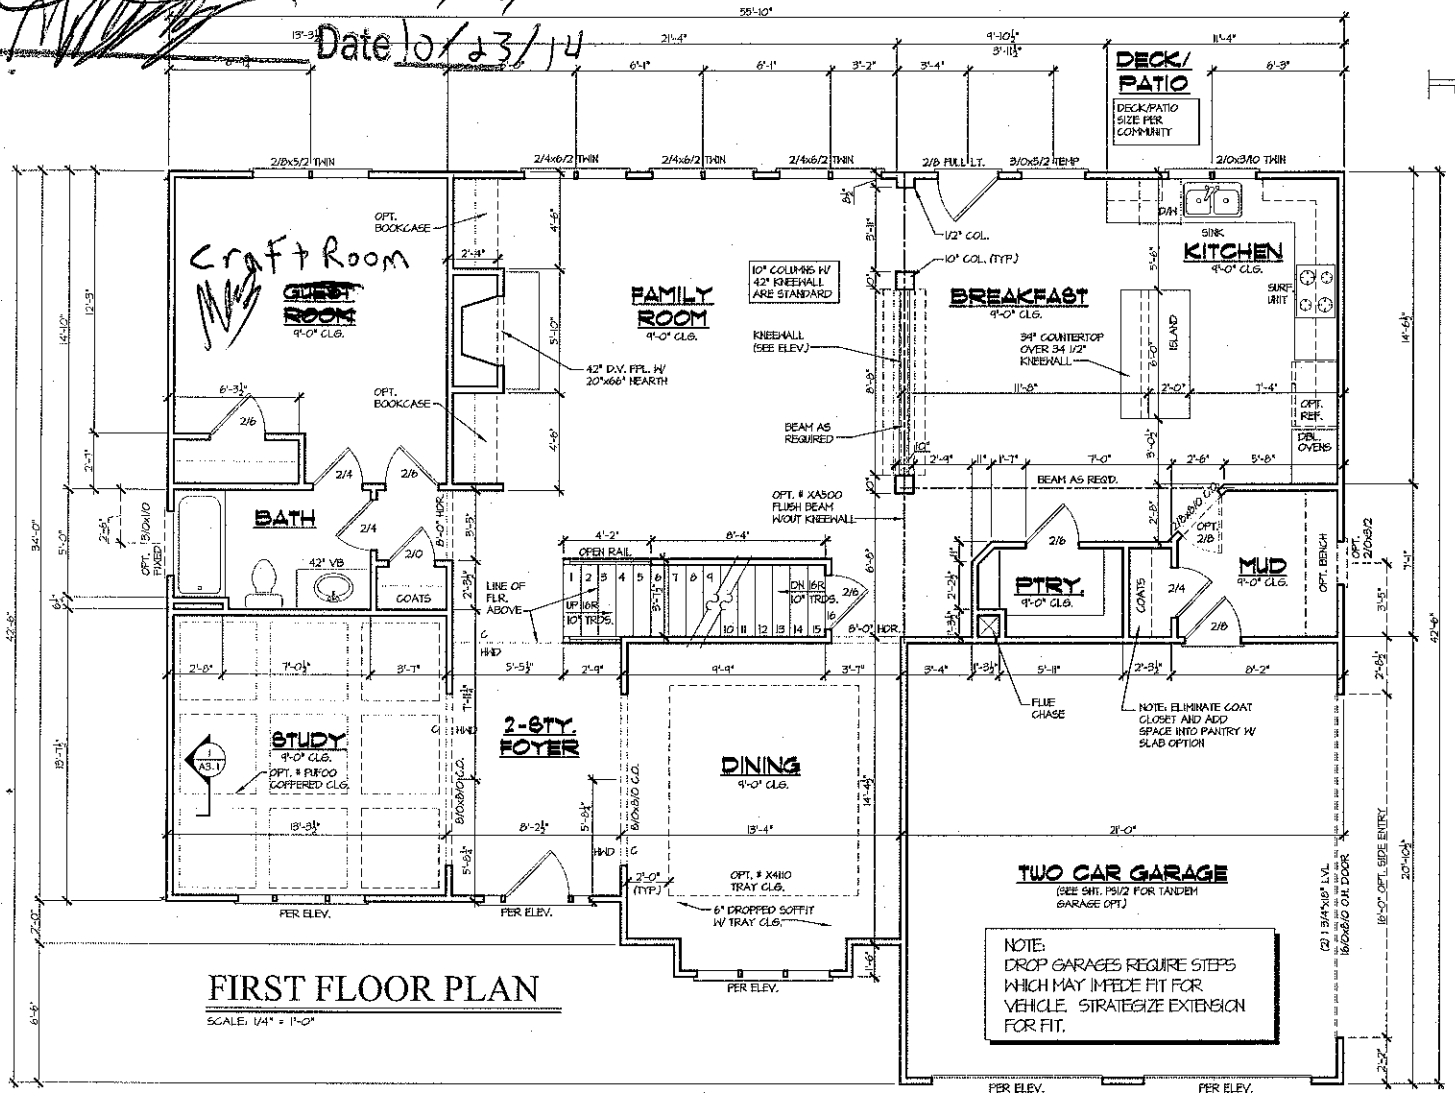


FIRST FLOOR PLAN
SCALE: 1/4" = 1'-0"

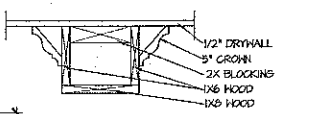

1 COFFERED CEILING
SCALE: 1 1/2" = 1'-0"

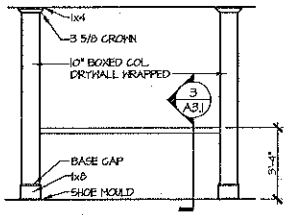

2 ELEV. @ KNEEWALL
SCALE: 1/4" = 1'-0"

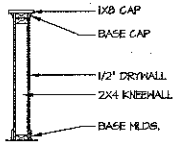

3 KNEEWALL SECTION
SCALE: 1/2" = 1'-0"

NOTE:
SEE FACADE PLAN ON SHEET A4.1 FOR PLAN AND PORCH DIMENSIONS, WINDOW AND DOOR SIZES AND LOCATION.

SQUARE FOOTAGE	
1ST FLOOR	1,688 SQ. FT.
2ND FLOOR	1,903 SQ. FT.
TOTAL	3,591 SQ. FT.
GARAGE	428 SQ. FT.

PEACHTREE RESIDENTIAL PROPERTIES
The Builder Who Listens
7360 McGinnis Ferry Rd. • Suwanee, Georgia 30174
Voice (770) 622-2622 • Fax (770) 622-8172

This drawing is the property of Peachtree Residential Properties and may not be copied or reproduced without the written permission of Peachtree Residential Properties.

Drawn By: JLS
Date: 01/31/11
Plan No:


Revision:
05/03/11-34166
09/13/12-42912
01/25/13-44421

Model Name: VANCOUVER
Sheet Title: FIRST FLOOR PLAN
SHEET NO. A3.1

Acknowledgement Of
Plans Submittal ONLY!

Date 10/28/14

Date 10/23/14

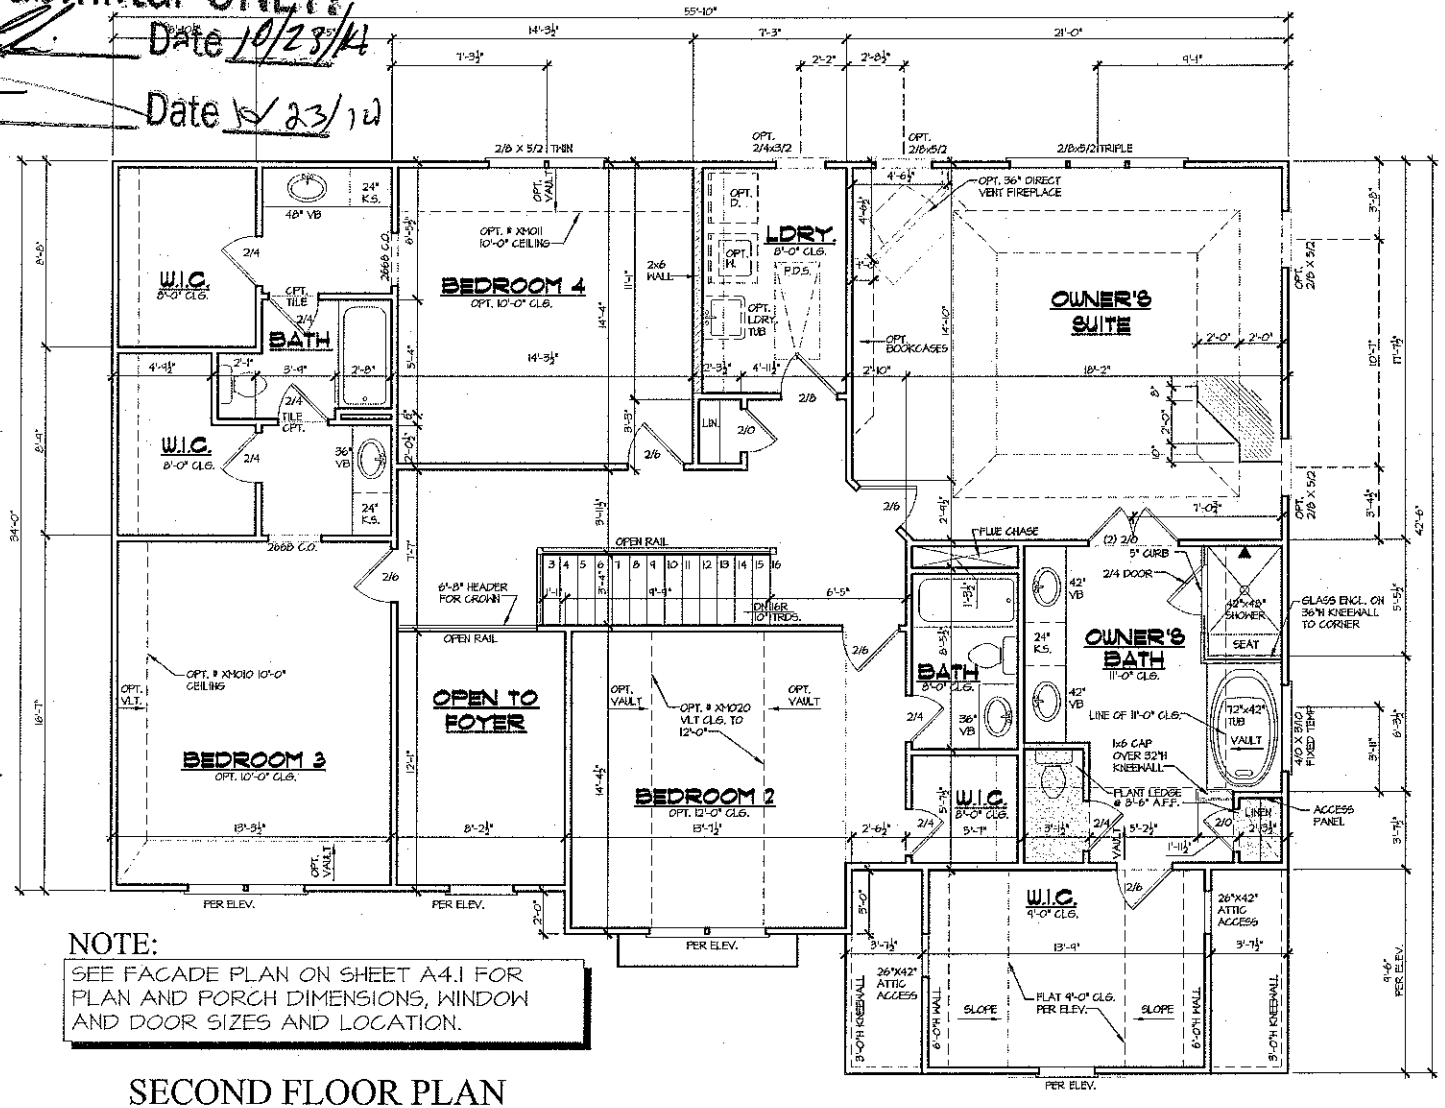

NOTE:

SEE FACADE PLAN ON SHEET A4.1 FOR PLAN AND PORCH DIMENSIONS, WINDOW AND DOOR SIZES AND LOCATION.

SECOND FLOOR PLAN

SCALE: 1/4" = 1'-0"

PEACHTREE RESIDENTIAL PROPERTIES
The Builder Who Listens
7980 McGinnis Ferry Rd. Suwanee, Georgia 30174
Voice (770) 622-8922 • Fax (770) 622-8772

This drawing is the property of Peachtree Residential Properties and may not be copied or reproduced without the written permission of Peachtree Residential Properties.

Drawn By: JLS
Date: 01/31/11
Plan No:

Revision: 01/25/13-4421

Model Name: VANCOUVER
Sheet Title: SECOND FLOOR PLAN

SHEET NO. A3.2