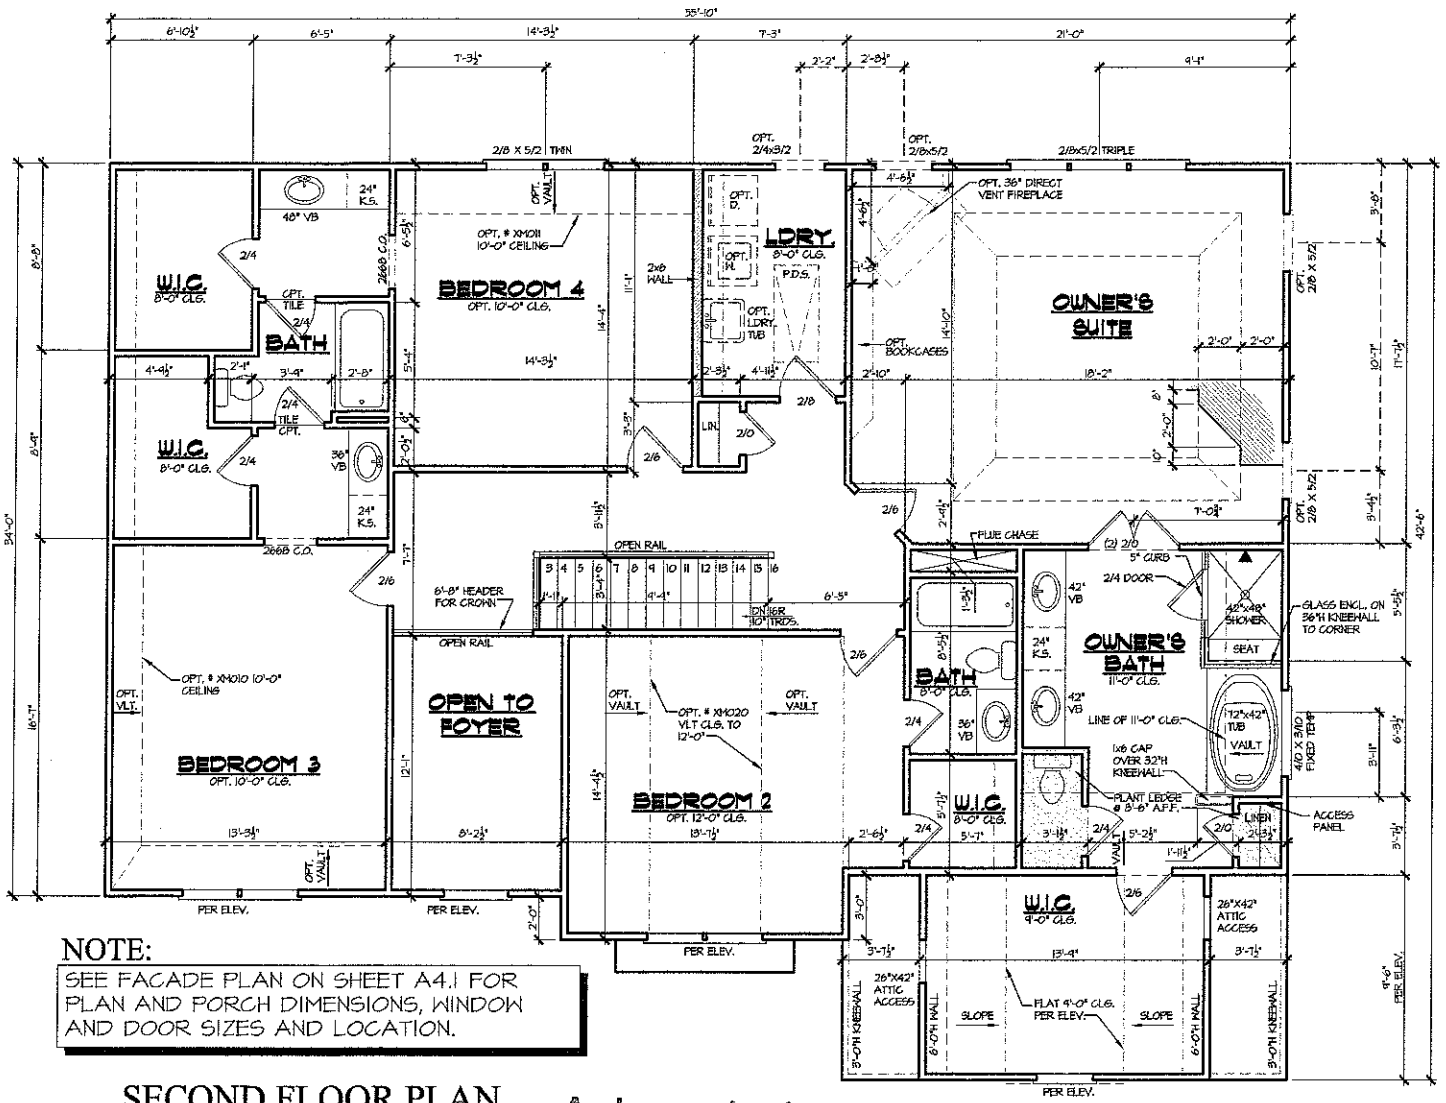


NOTE:

SEE FACADE PLAN ON SHEET A4.1 FOR PLAN AND PORCH DIMENSIONS, WINDOW AND DOOR SIZES AND LOCATION.

SECOND FLOOR PLAN

SCALE: 1/4" = 1'-0"

Acknowledgement Of Plans Submittal ONLY!

APPROVED OCT 22 2014

Date

Date

PEACHTREE RESIDENTIAL PROPERTIES
The Builder Who Listens
7880 McGinnis Ferry Rd. • Suwanee, Georgia 30174
Voice (770) 622-2522 • Fax (770) 622-9171

This drawing is the property of Peachtree Residential Properties and may not be copied or reproduced without the written permission of Peachtree Residential Properties.

Drawn By: JLS

Date: 01/31/11


Plan No:

Revision: 01/25/13-4421

Model Name: VANCOUVER

Sheet Title: SECOND FLOOR PLAN

SHEET NO. A3.2

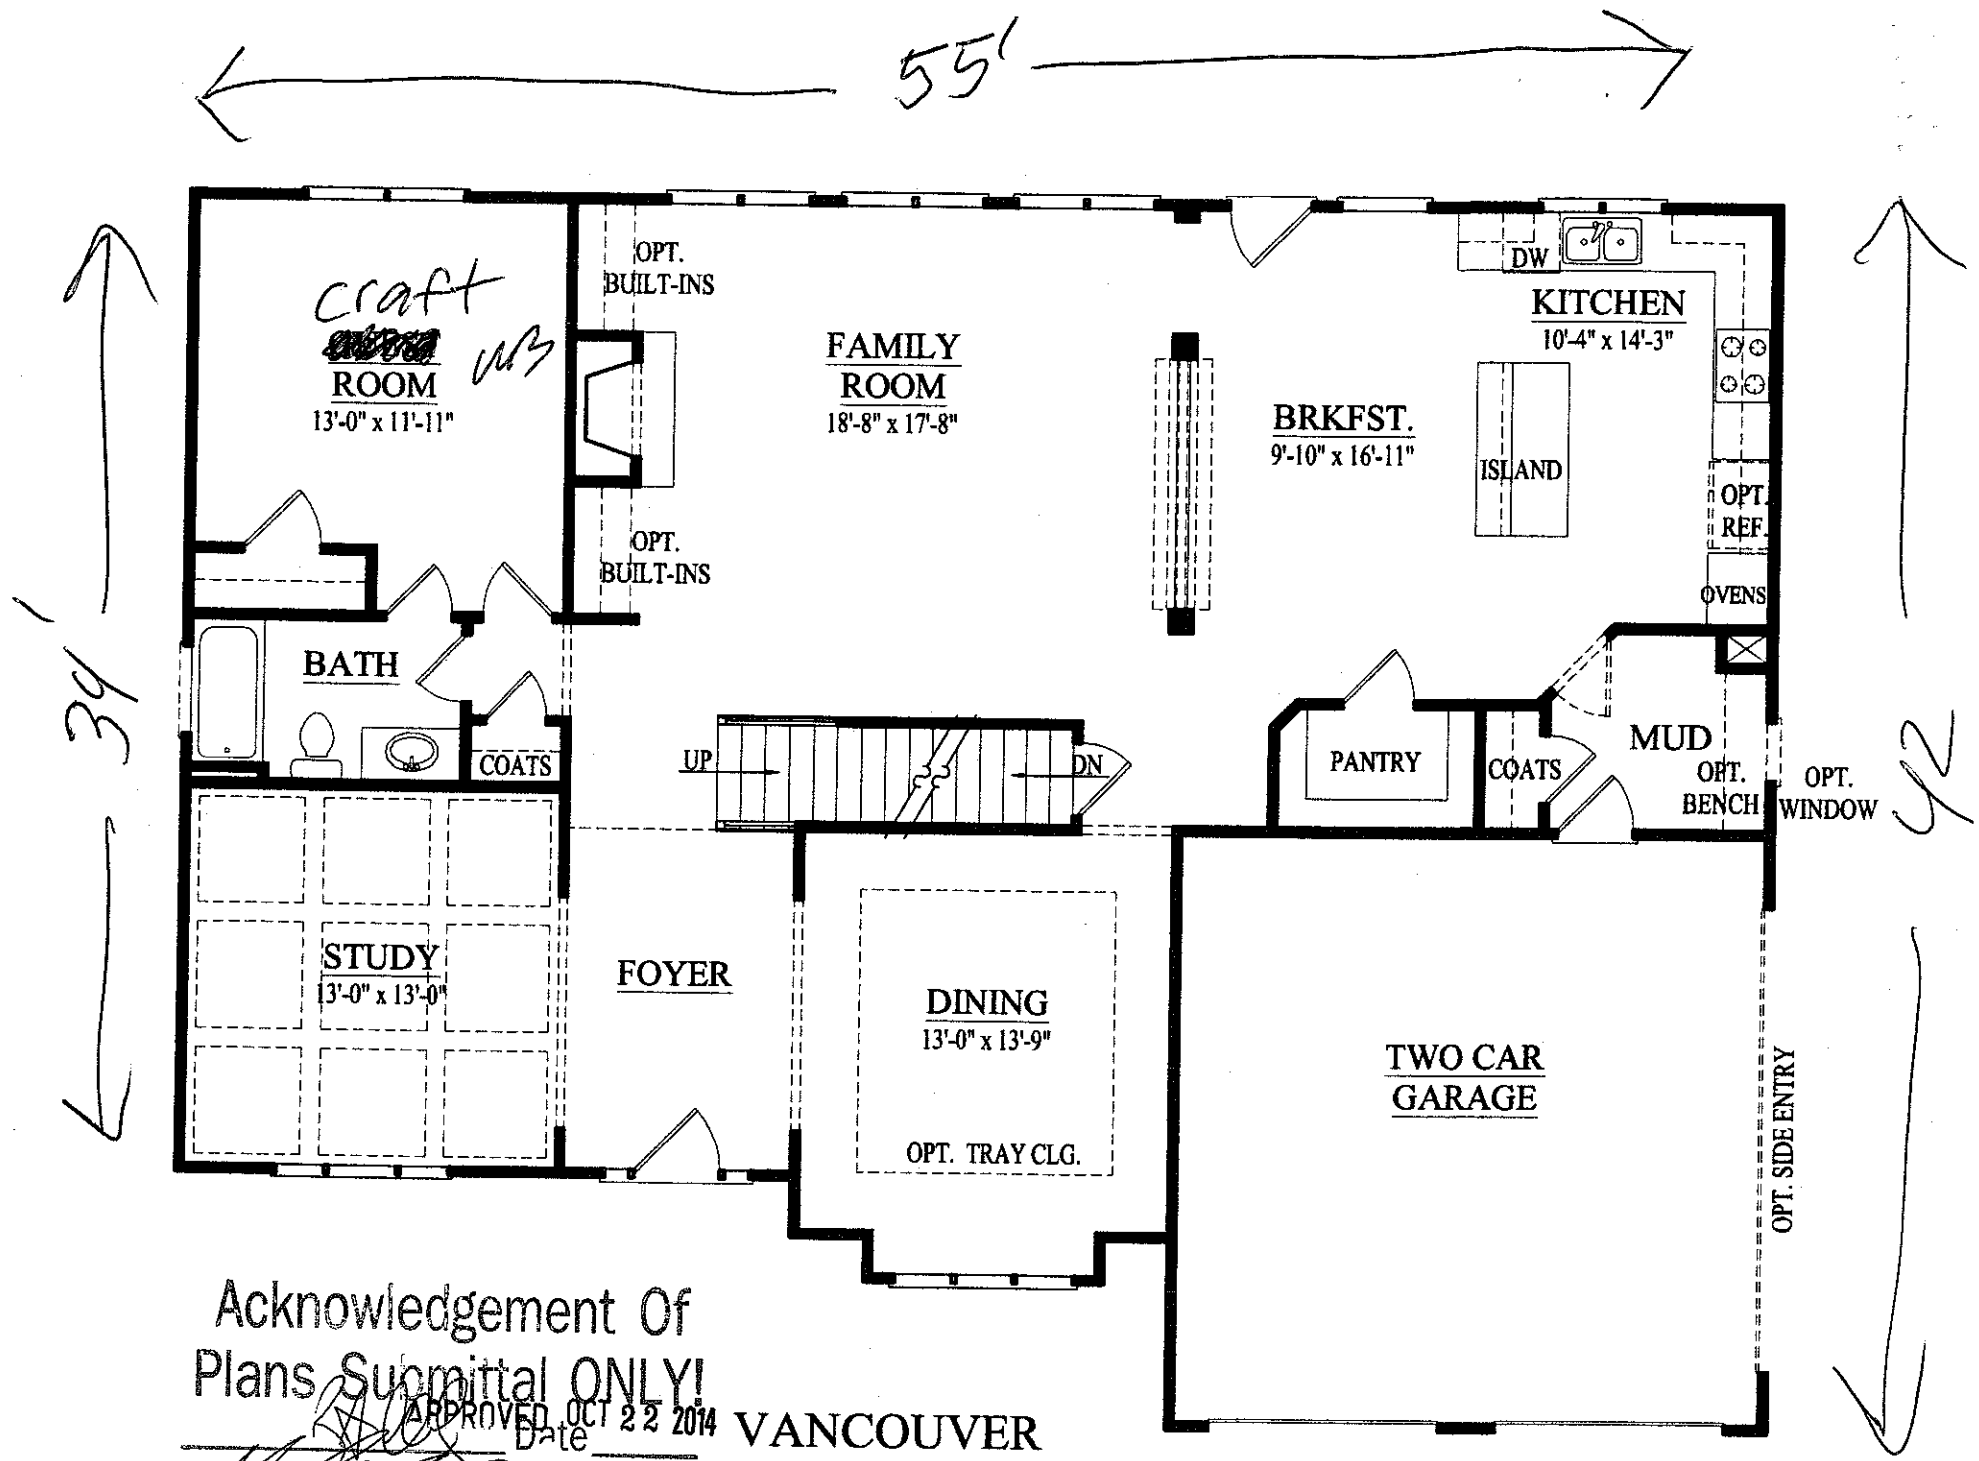

Acknowledgement Of
Plans Submittal ONLY!

APPROVED OCT 22 2014

Date

Date

VANCOUVER
FIRST FLOOR
03-08-11