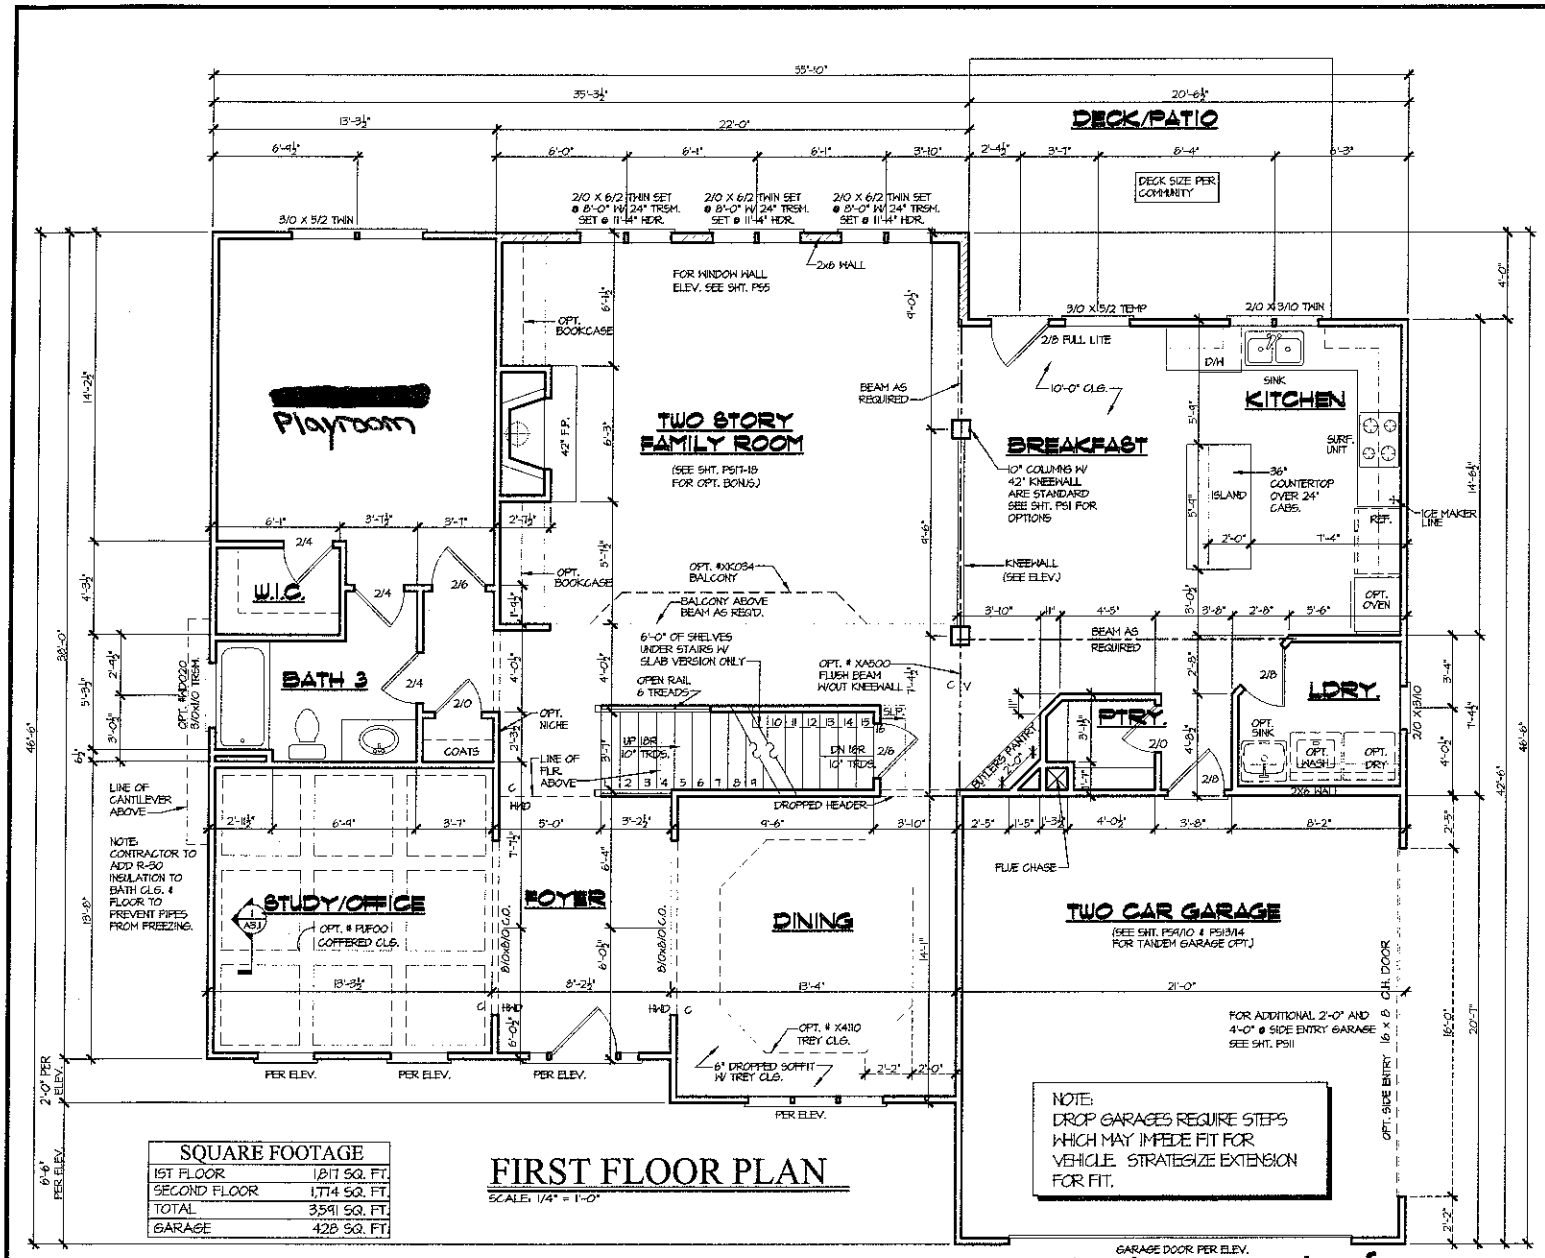


SQUARE FOOTAGE	
1ST FLOOR	1,817 SQ. FT.
SECOND FLOOR	1,774 SQ. FT.
TOTAL	3591 SQ. FT.
GARAGE	428 SQ. FT.


FIRST FLOOR PLAN

SCALE: 1/4" = 1'-0"


NOTE:
SEE FACADE PLAN ON SHEET A4.1 FOR PLAN AND PORCH DIMENSIONS, WINDOW AND DOOR SIZES AND LOCATION.

NOTE:
DROP GARAGES REQUIRE STEPS WHICH MAY IMPEDE FIT FOR VEHICLE. STRATEGIZE EXTENSION FOR FIT.


NOTE:
LOCATE ENTRY DOOR INTO LDRY. FOR AMPLE ROOM BETWEEN DOOR AND WASHER/DRYER

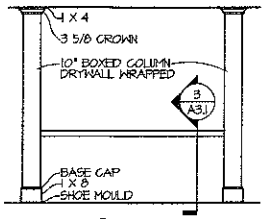


ELEV. @ KNEEWALL
SCALE: 1/4" = 1'-0"

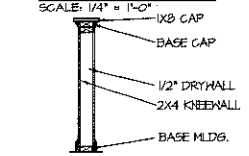

KNEEWALL SECTION
SCALE: 1/2" = 1'-0"

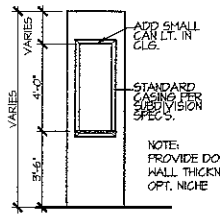

OPT. NICHE DETAIL
SCALE: 1/4" = 1'-0"

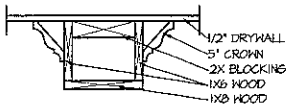

COFFERED CEILING
SCALE: 1 1/2" = 1'-0"

Acknowledgement of Plans Submittal ONLY!

Date 9/17/15

Date 9-17-15


PEACHTREE RESIDENTIAL PROPERTIES
The Builder Who Listens
7380 McGinnis Ferry Rd. • Suwanee, Georgia 30174
Voice (770) 622-2622 • Fax (770) 622-9171

This drawing is the property of Peachtree Residential Properties and may not be copied or reproduced without the written permission of Peachtree Residential Properties.

Drawn By: JLS
Date: 11/19/04
Plan No:

Revision:	07/29/10-3811
113007-3333	03/01/13-4420
121707-3357	
021106-3842	
022806-3406	
050606-3440	
111706-3604	
010504-3611	

Model Name: BRUNSWICK
Sheet Title: FIRST FLOOR PLAN
SHEET NO. A3.1

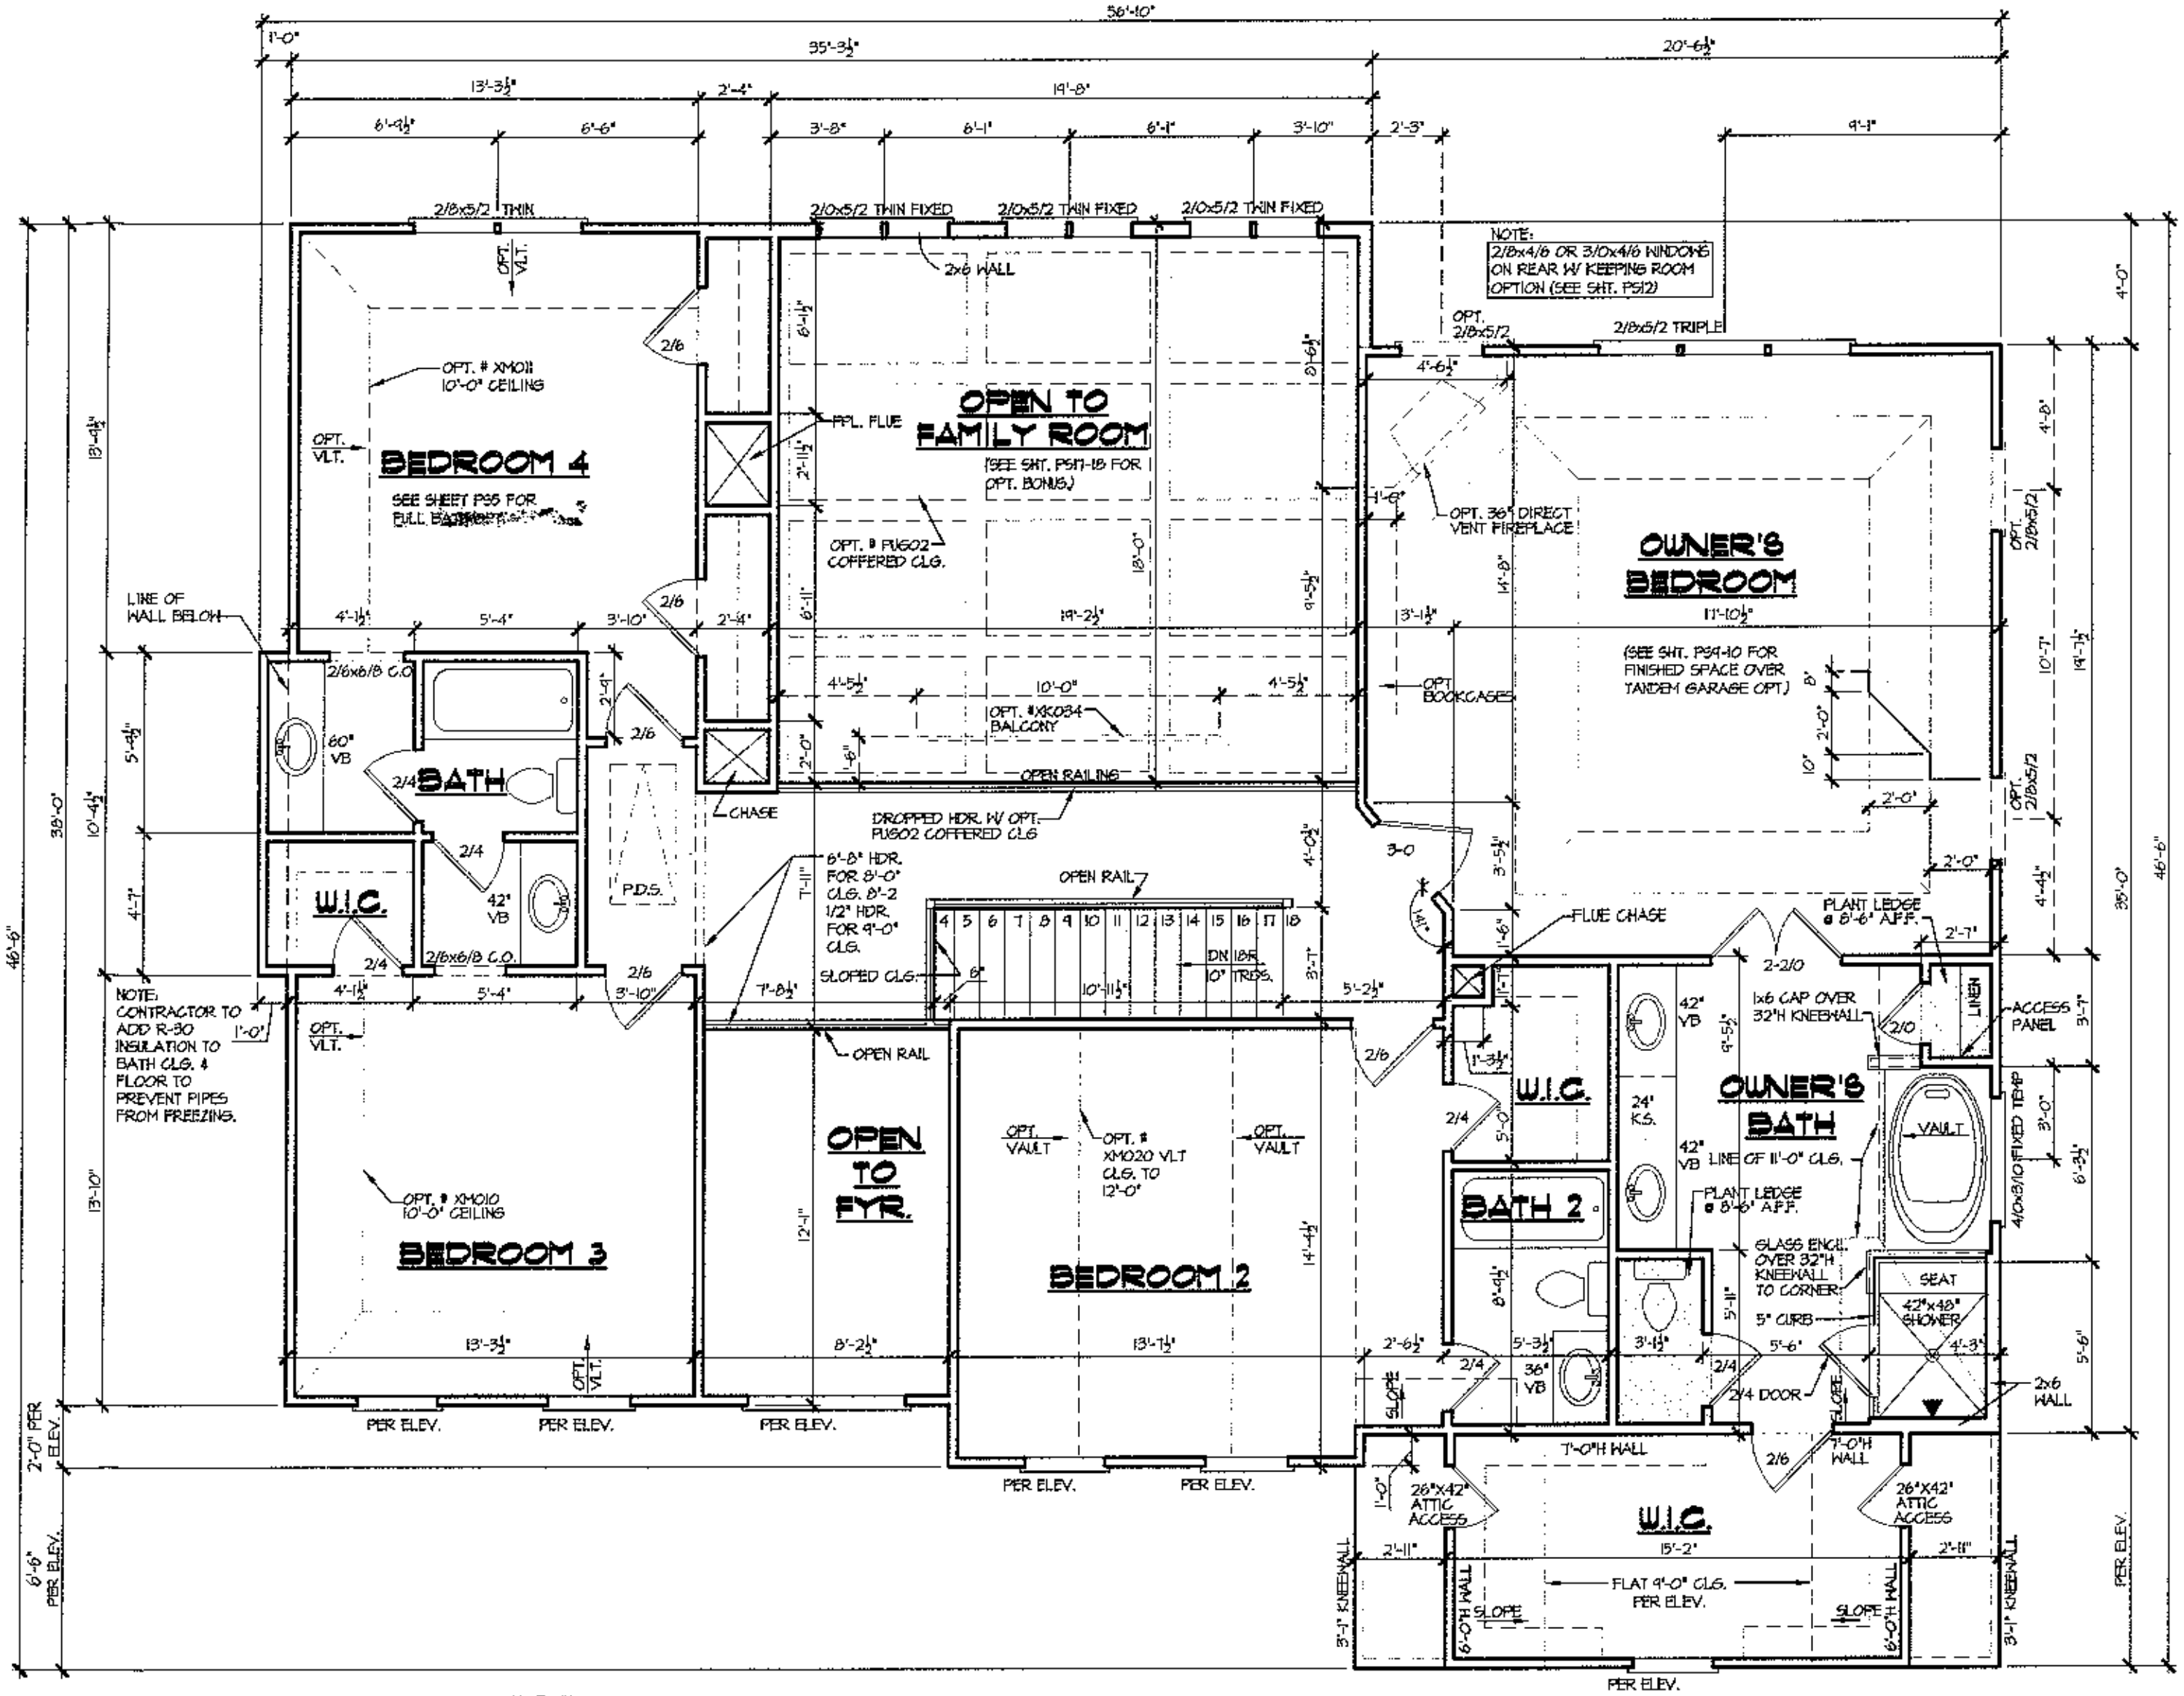

NOTE:

SEE FACADE PLAN ON SHEET A4.1 FOR PLAN AND PORCH DIMENSIONS, WINDOW AND DOOR SIZES AND LOCATION.


SECOND FLOOR PLAN

SCALE: 1/4" = 1'-0"

Acknowledgement of Plans Submittal ONLY!


Date 9/17/15

Date 9-17-15

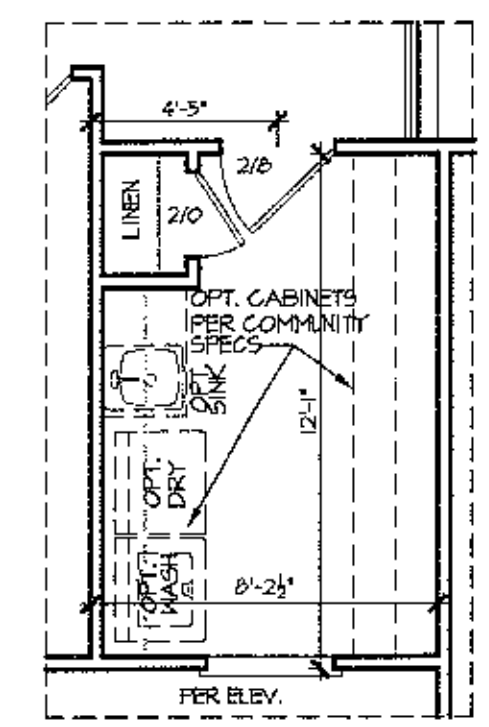

OPT. LAUNDRY W/ LIN. CLOSET ILO 2-STY. FYR.

SCALE: 1/4" = 1'-0"

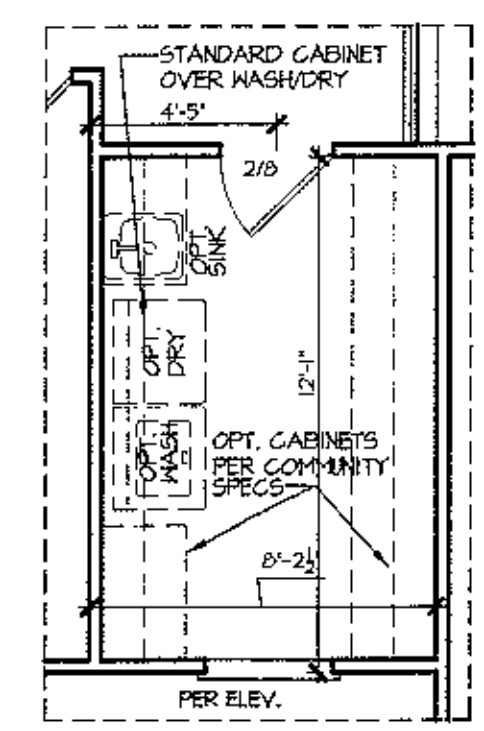

OPT. LAUNDRY ILO 2-STY. FYR.

SCALE: 1/4" = 1'-0"

PEACHTREE RESIDENTIAL PROPERTIES
The Builder Who Listens
7390 McGinnis Ferry Rd. Suwanee, Georgia 30174
Voice (770) 622-2522 • Fax (770) 622-8171

This drawing is the property of Peachtree Residential Properties and may not be copied or reproduced without the written permission of Peachtree Residential Properties.

Drawn By: JLS

Date: 11/19/04

Plan No:

Revision:	
113007-3333	010504-3617
121107-3357	101409-3721
012408-3373	072410-3811
022808-34006	053111-3967
153008-3440	041312-4295
111108-3609	030113-4420
111708-3609	

Model Name: BRUNSWICK

Sheet Title: SECOND FLOOR PLAN

SHEET NO. A3.2