

Acknowledgement of
Plans Submittal ONLY!


Date 11/03/15

APPROVED NOV 2 4 2015

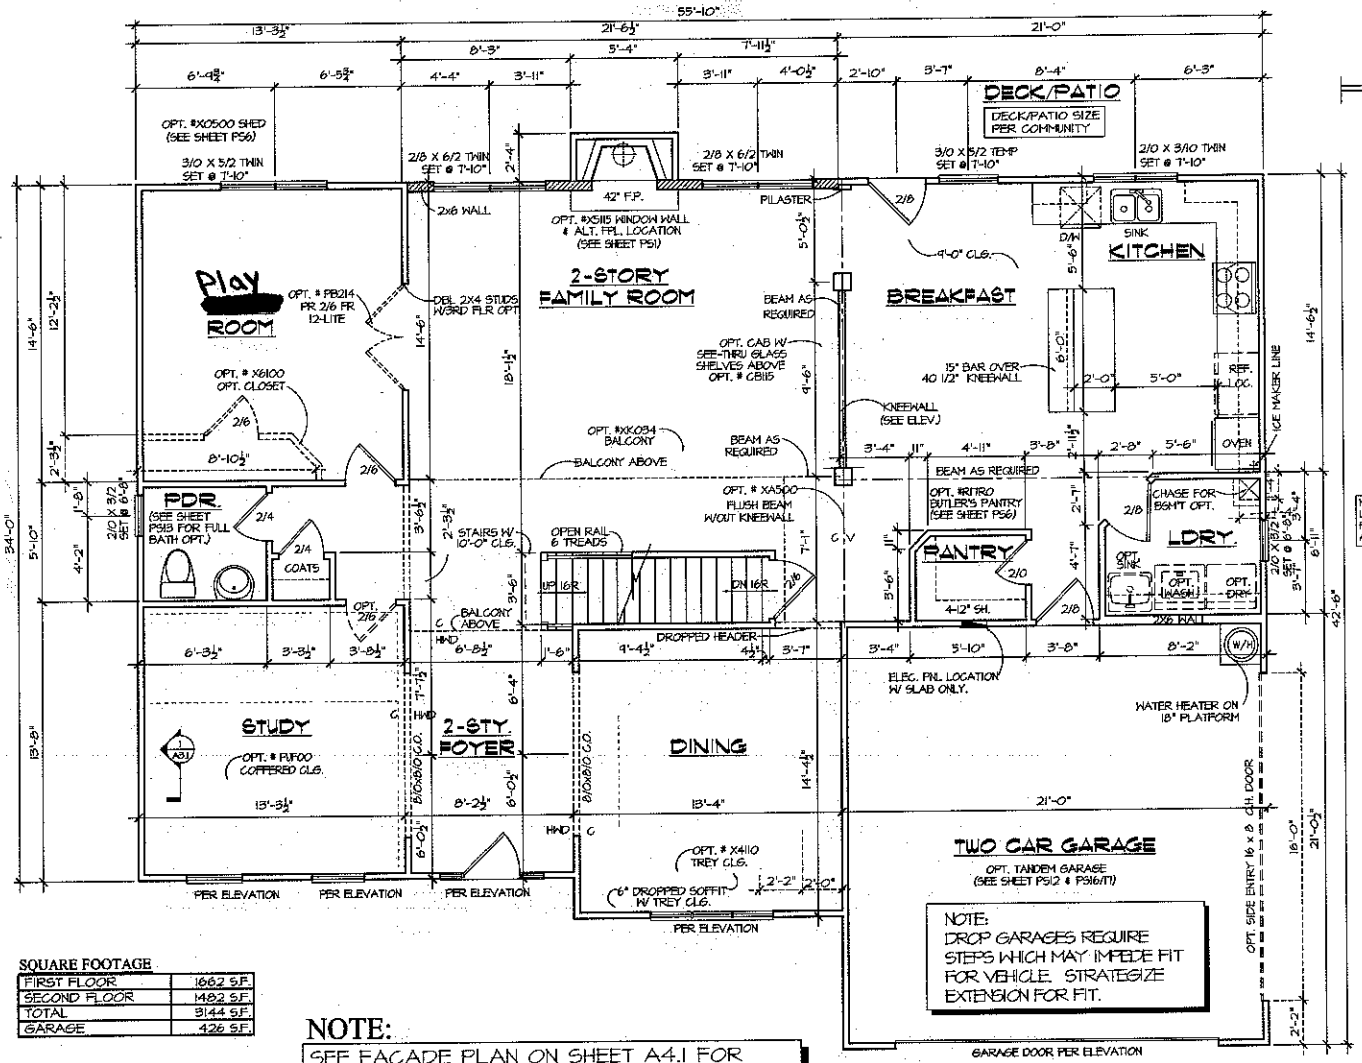

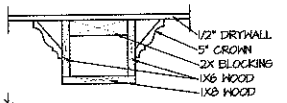


1 COFFERED CEILING
SCALE: 1 1/2" = 1'-0"

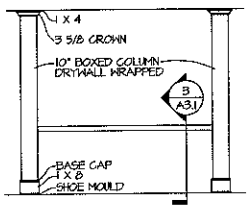


2 ELEV. @ KNEEWALL
SCALE: 1/4" = 1'-0"

NOTE:
LOCATE ENTRY DOOR INTO LDRY. FOR AMPLE ROOM BETWEEN DOOR AND WASHER/DRYER

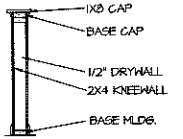

3 KNEEWALL SECTION
SCALE: 1/2" = 1'-0"

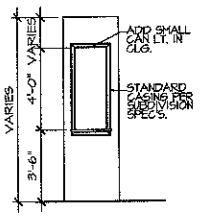

OPT. NICHE DETAIL
SCALE: 1/2" = 1'-0"

SQUARE FOOTAGE

FIRST FLOOR	1662 S.F.
SECOND FLOOR	1482 S.F.
TOTAL	3144 S.F.
GARAGE	426 S.F.

NOTE:
SEE FACADE PLAN ON SHEET A4.1 FOR PLAN AND PORCH DIMENSIONS, WINDOW AND DOOR SIZES AND LOCATION.

FIRST FLOOR PLAN
SCALE: 1/4" = 1'-0"

KM


PEACHTREE RESIDENTIAL PROPERTIES
The Builder Who Listens
7380 McGinnis Ferry Rd. • Suwanee, Georgia 30174
Voice (770) 622-2622 • Fax (770) 622-9171


This drawing is the property of Peachtree Residential Properties and may not be copied or reproduced without the written permission of Peachtree Residential Properties.

Drawn By: RKB
Date: 05/01/01
Plan No:


Revision:
04/25/06 JLS
04/29/06 JLS
031207 -2145 JLS
061609-3508
07/13/09-3689

Model Name: BILTMORE
Sheet Title: FIRST FLOOR PLAN
SHEET NO. A3.1

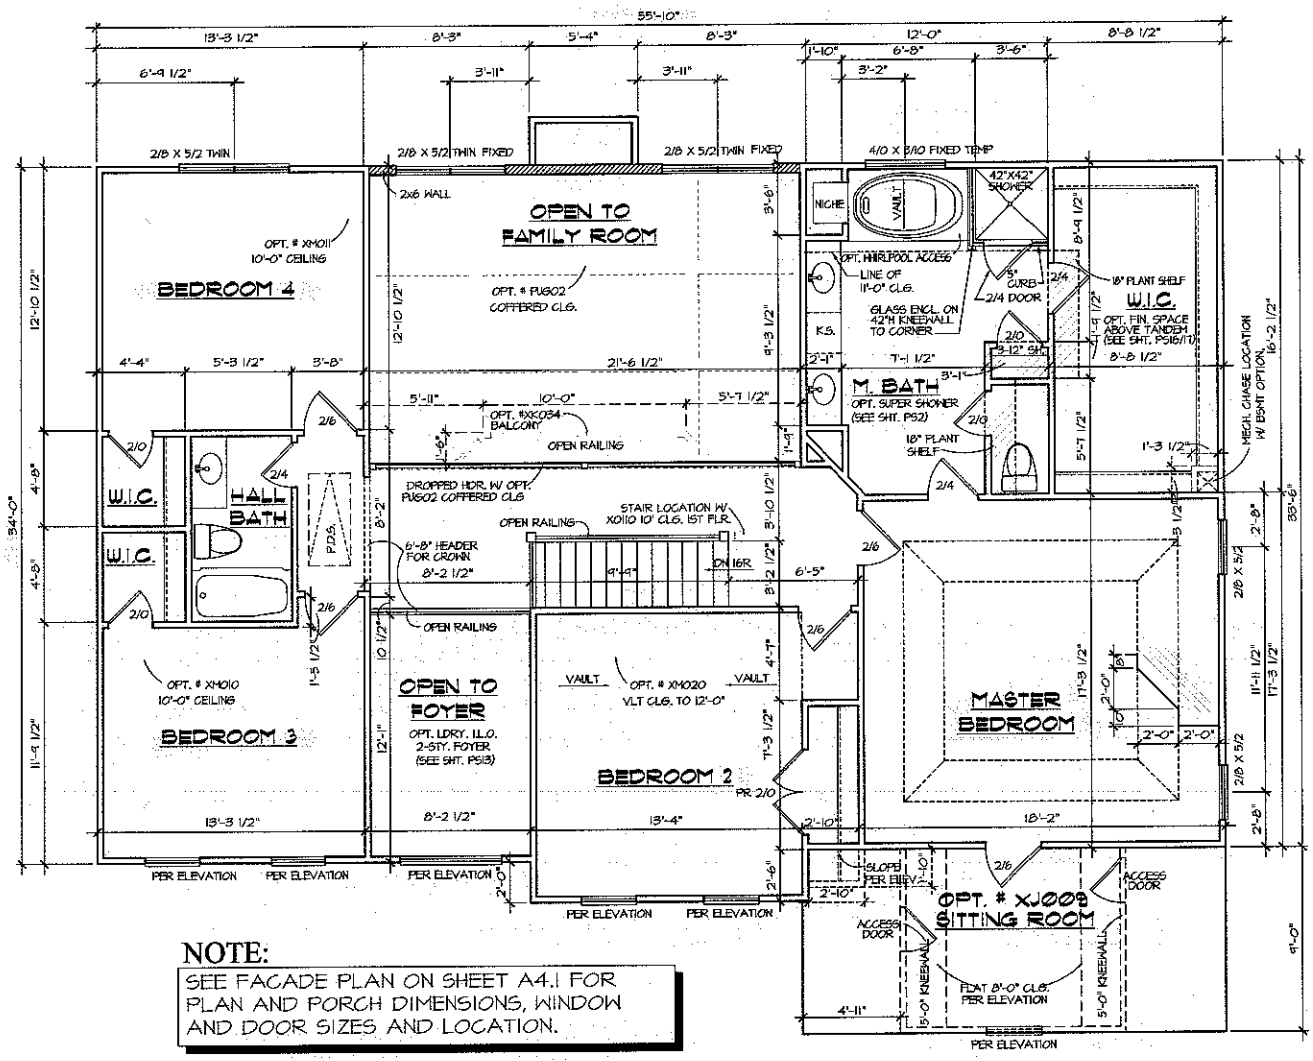

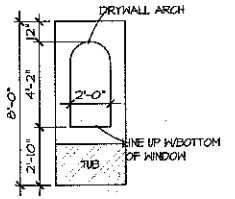

ELEV. @ NICHE @ MASTER BATH
SCALE: 1/4" = 1'-0"

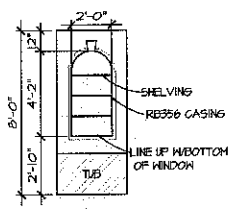

OPT. # XO100
NICHE @ TUB
SCALE: 1/4" = 1'-0"

NOTE:
SEE FACADE PLAN ON SHEET A4.1 FOR PLAN AND PORCH DIMENSIONS, WINDOW AND DOOR SIZES AND LOCATION.

SECOND FLOOR PLAN
SCALE: 1/4" = 1'-0"

Acknowledgement of Plans Submittal ONLY!

Date 11/23/15

APPROVED NOV 2 4 2015

PEACHTREE RESIDENTIAL PROPERTIES
The Builder Who Listens
7360 McGinnis Ferry Rd. • Suwanee, Georgia 30174
Voice (770) 622-2622 Fax (770) 622-9171

This drawing is the property of Peachtree Residential Properties and may not be copied or reproduced without the written permission of Peachtree Residential Properties.

Drawn By: RKB
Date: 05/01/01
Plan No:

Revision:
05120T-2786 JLS
06210T-3121
05140B-3465
06180B-3508

Model Name: BILTMORE
Sheet Title: SECOND FLOOR PLAN
SHEET NO. A3.2