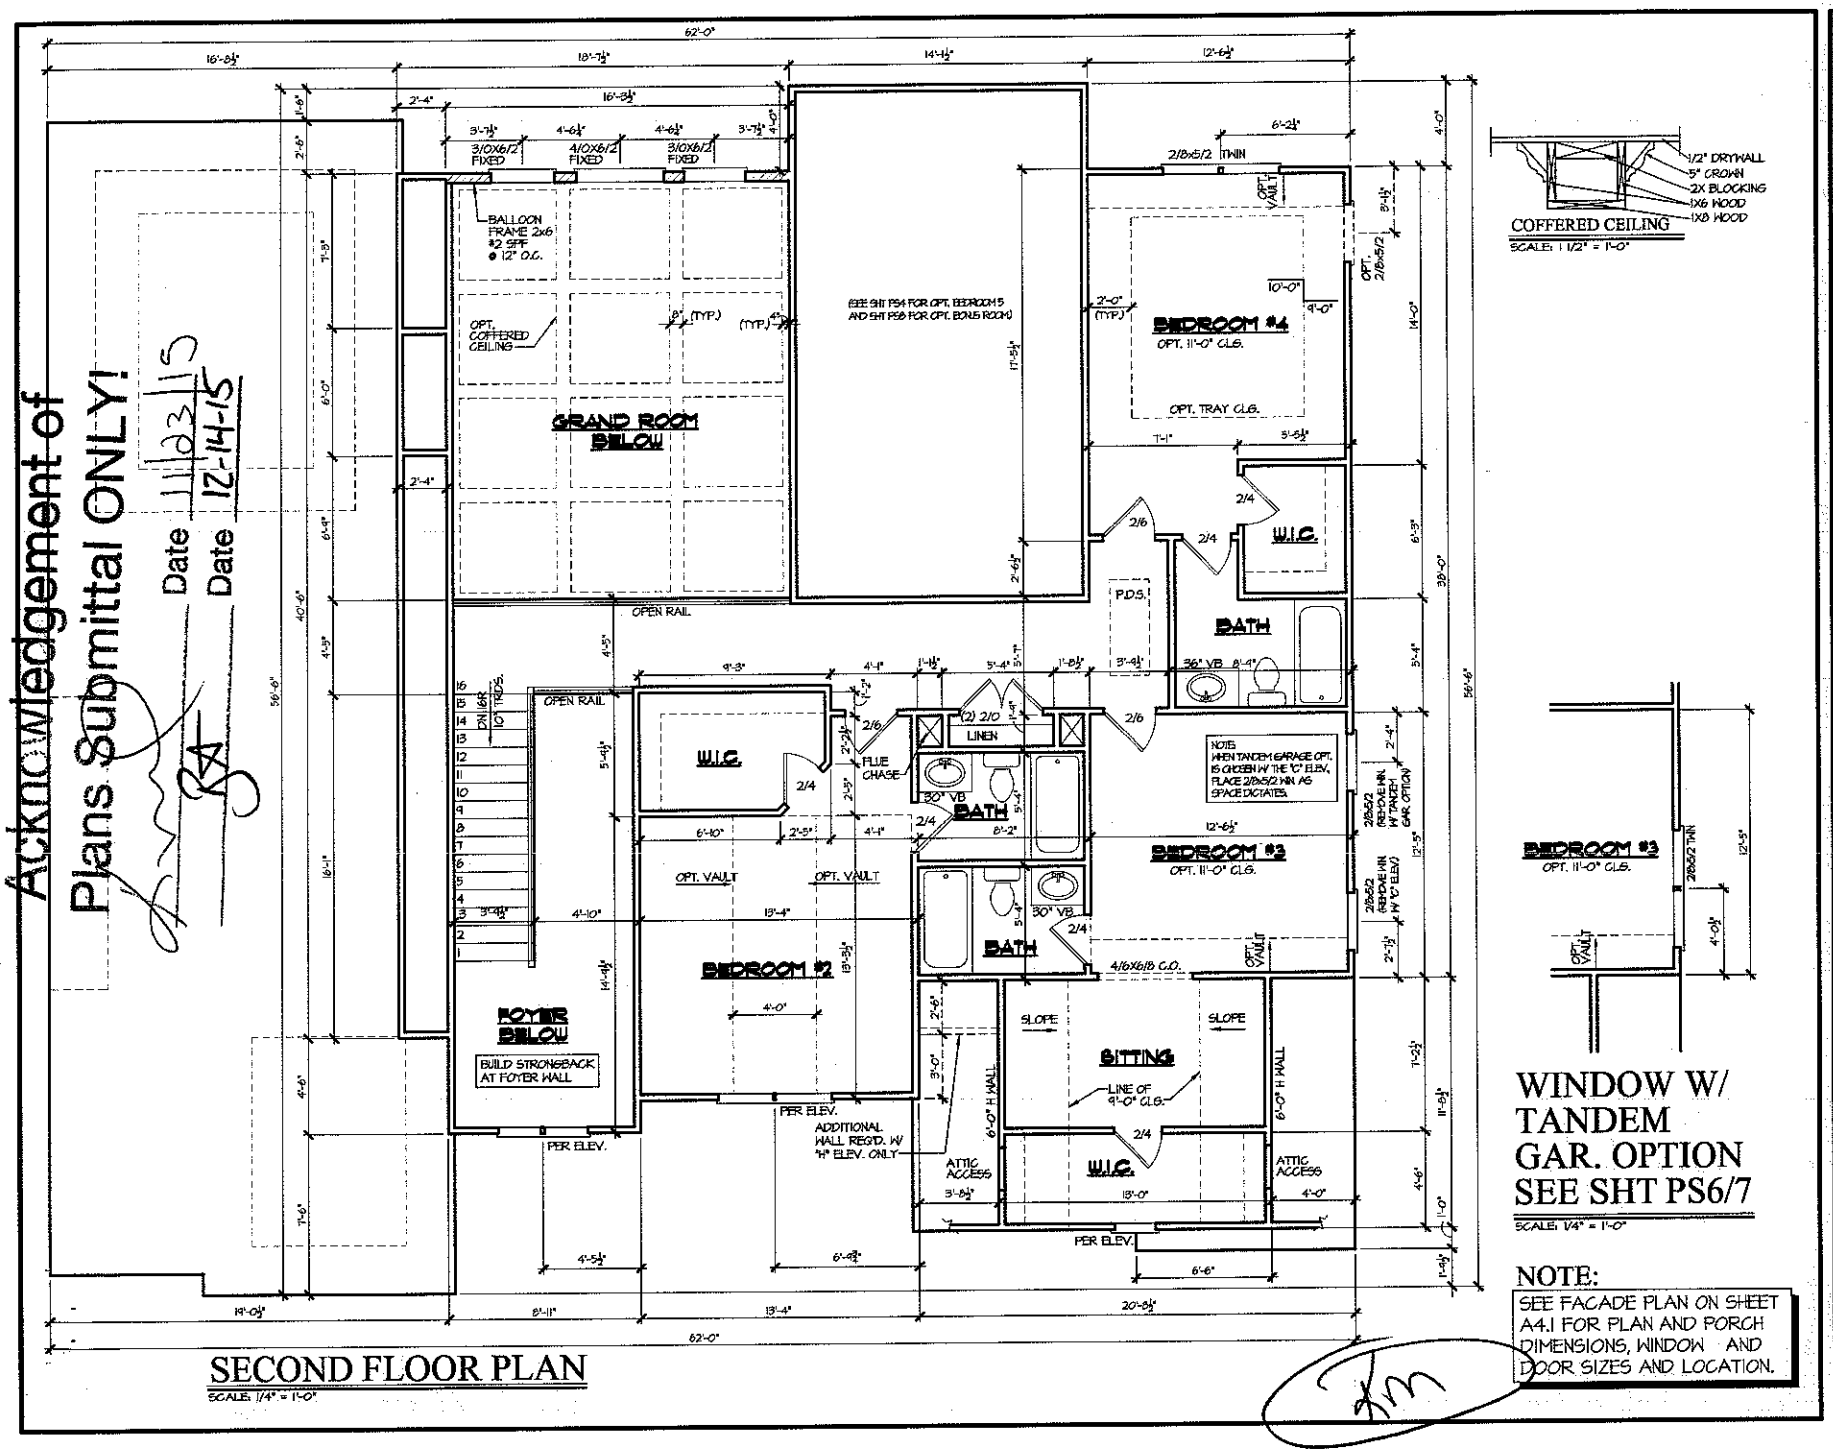



PEACHTREE RESIDENTIAL PROPERTIES
The Builder Who Listens
7580 McGinnis Ferry Rd. Suwanee, Georgia 30174
Voice (770) 622-2662 • Fax (770) 622-2671

This drawing is the property of Peachtree Residential Properties and may not be copied or reproduced without the written permission of Peachtree Residential Properties.

Drawn By: AMH
Date: 10/11/07
Plan No:

Revision:
10/29/07-3190
12/10/07-3334
08/20/08-3415
01/18/11-3844

Model Name: ST. MICHELLE
Sheet Title: SECOND FLOOR PLAN
SHEET NO. A3.2

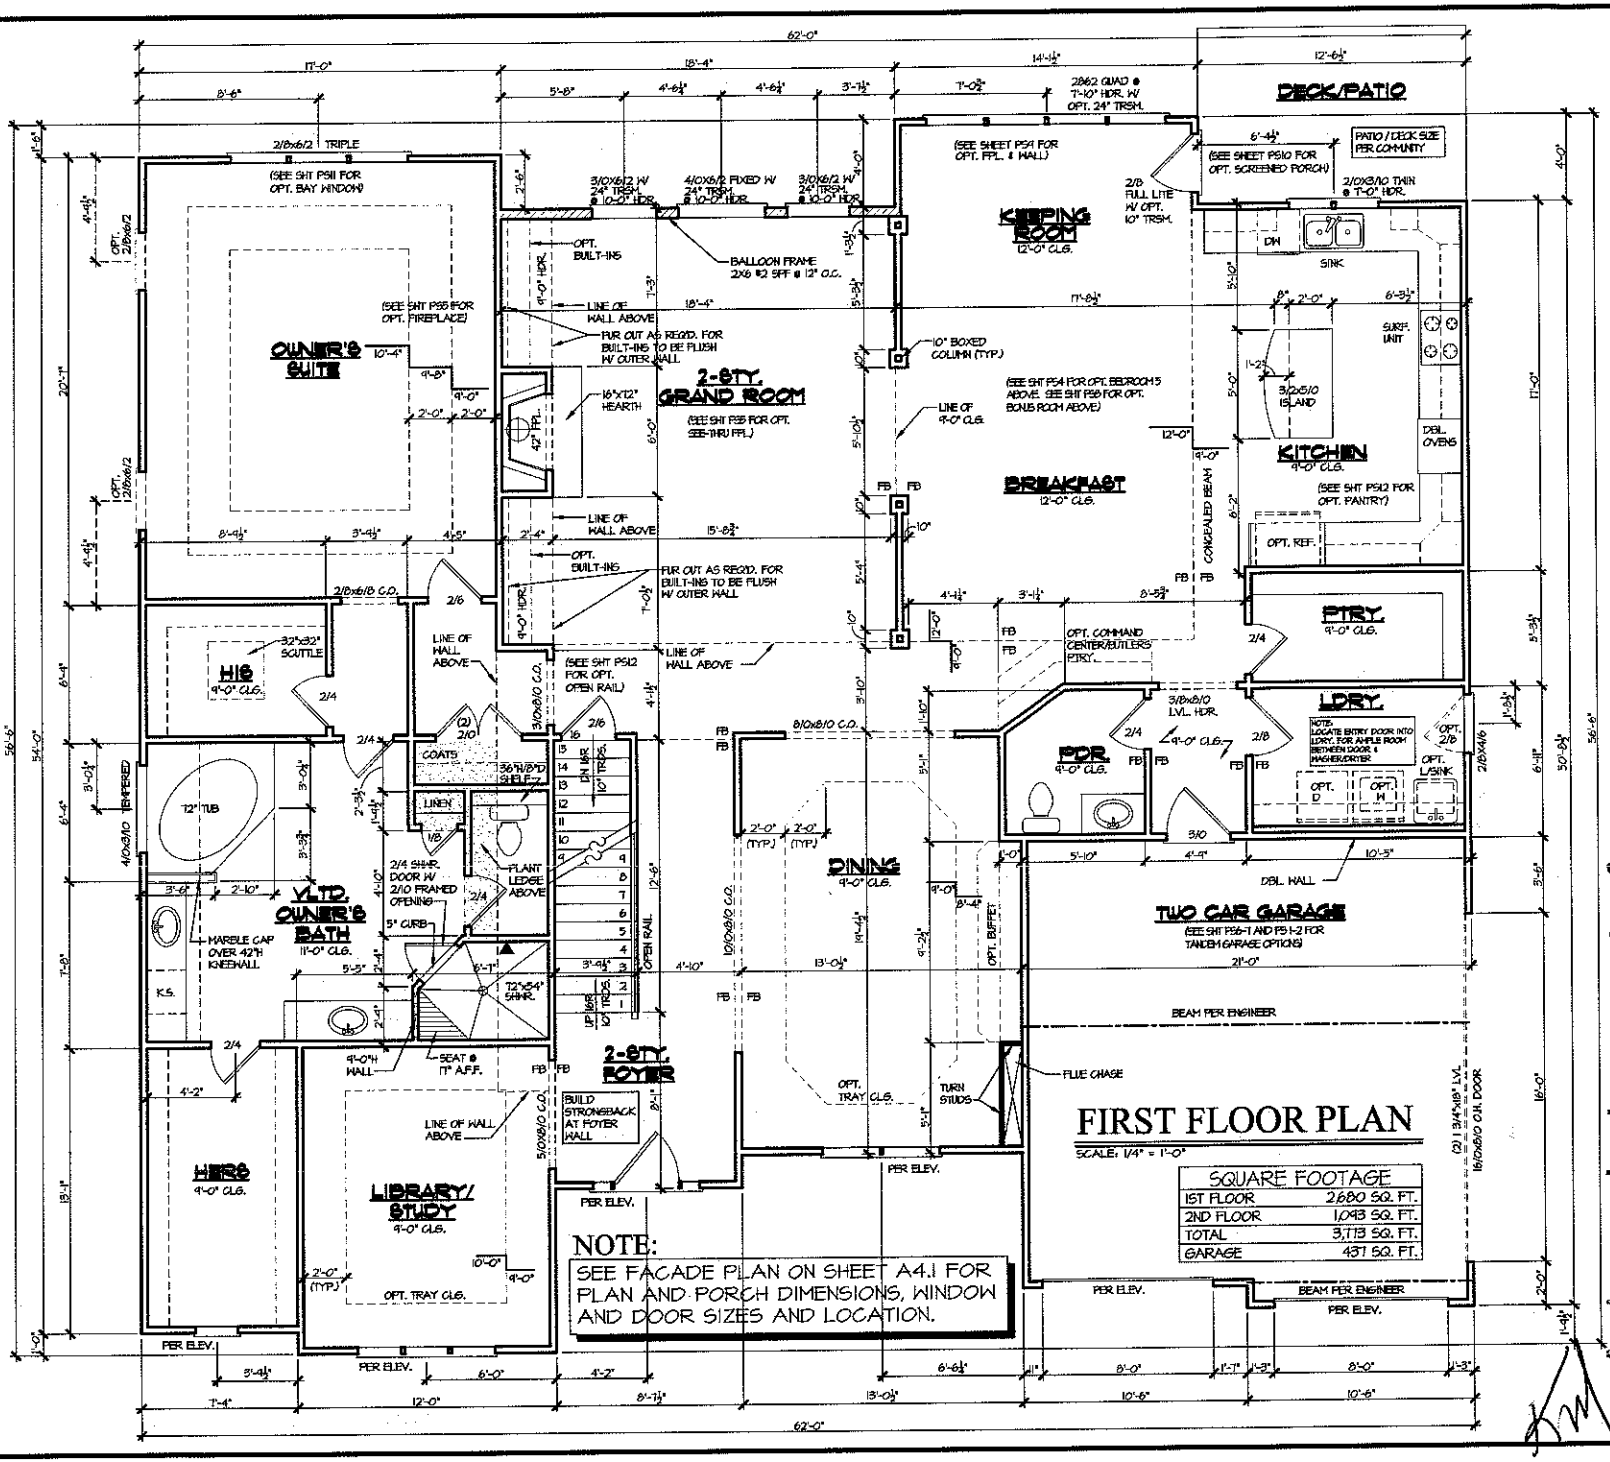

Acknowledgement of Plans Submittal ONLY!

Date 12-14-15

PEACHTREE RESIDENTIAL PROPERTIES
The Builder Who Listens
7980 McGinnis Ferry Rd. • Suwanee, Georgia 30174
Voice (770) 622-2622 • Fax (770) 622-9171

This drawing is the property of Peachtree Residential Properties and may not be copied or reproduced without the written permission of Peachtree Residential Properties.

Drawn By: AMH
Date: 10/11/07
Plan No:

Revision:	
11/01/07-3190	
03/20/08-3415	
04/22/08-3421	
01/18/11-3944	

Model Name: ST. MICHELE
Sheet Title: FIRST FLOOR PLAN
SHEET NO. A3.1