
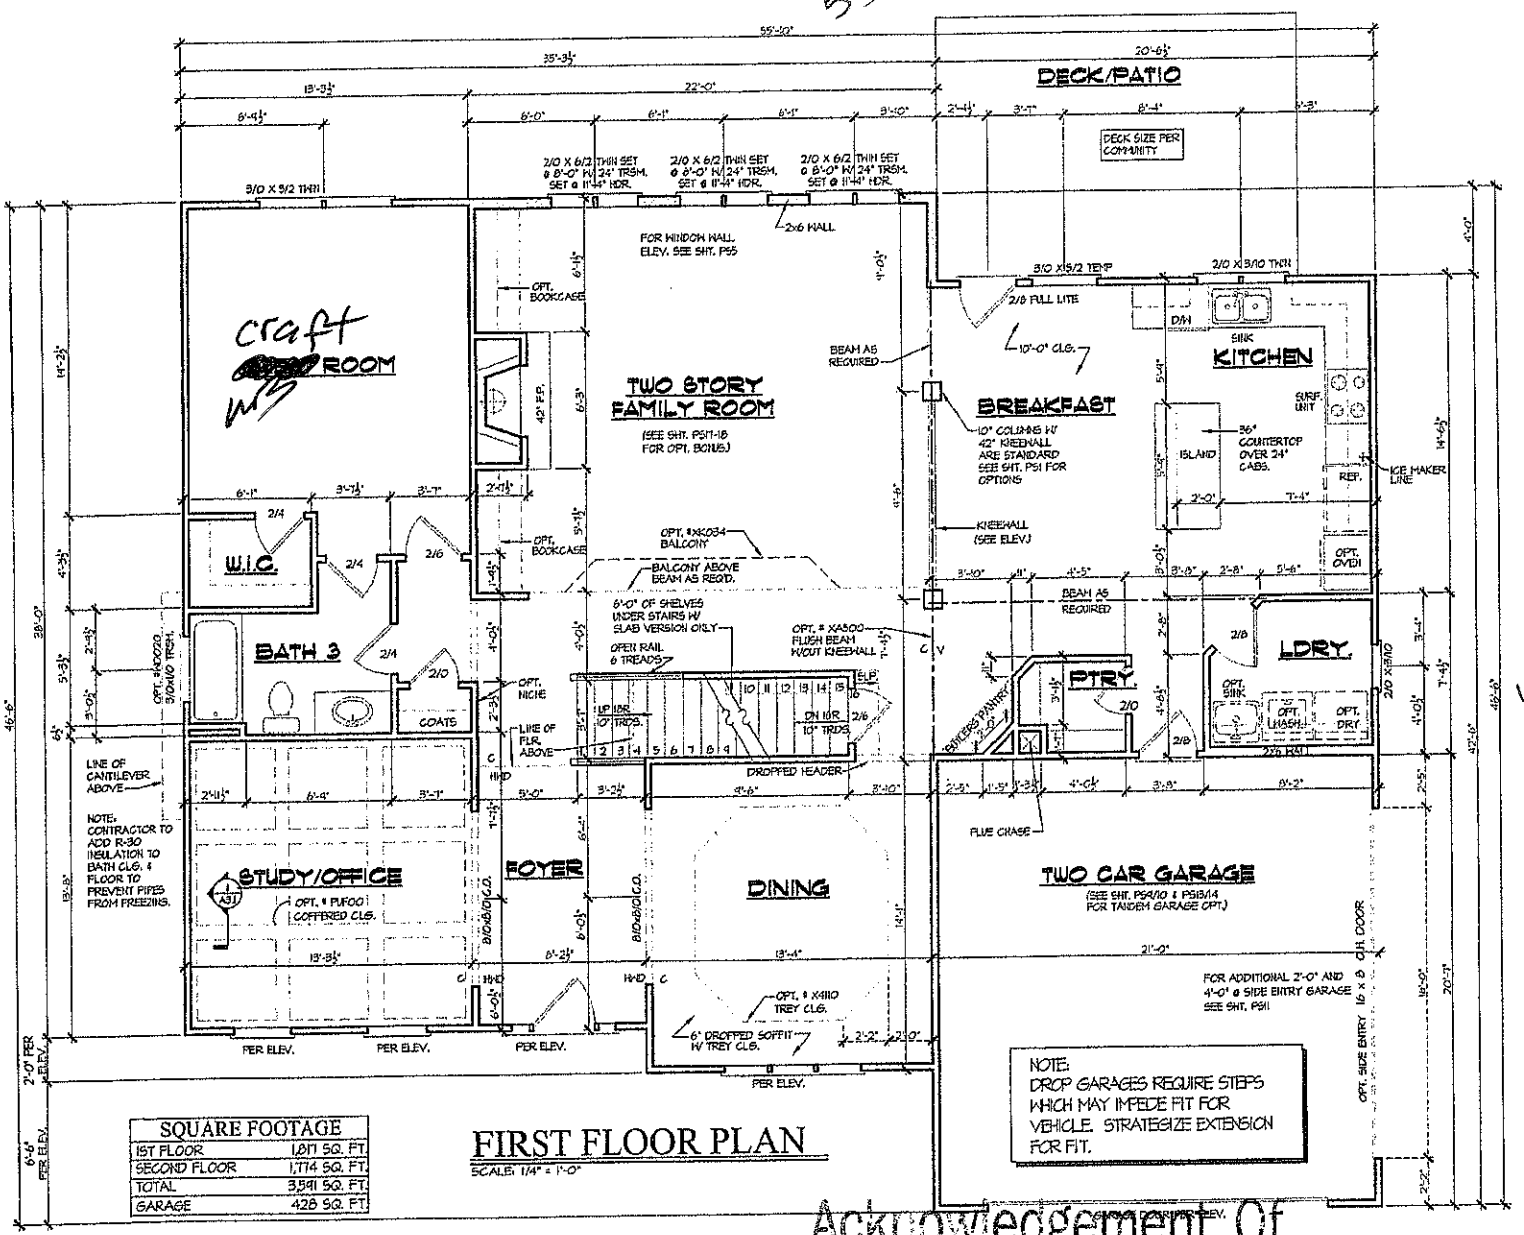


FIRST FLOOR PLAN


SCALE: 1/4" = 1'-0"

SQUARE FOOTAGE	
1ST FLOOR	1,811 SQ. FT.
SECOND FLOOR	1,714 SQ. FT.
TOTAL	3,591 SQ. FT.
GARAGE	428 SQ. FT.

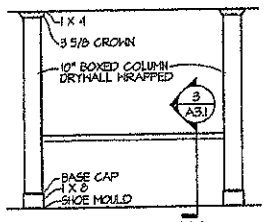

ELEV. @ KNEEWALL


SCALE: 1/4" = 1'-0"

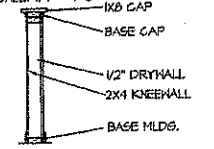

KNEEWALL SECTION


SCALE: 1/2" = 1'-0"

NOTE: LOCATE ENTRY DOOR INTO LDRY. FOR AMPLE ROOM BETWEEN DOOR AND WASHER/DRYER

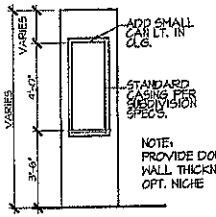

OPT. NICHE DETAIL

SCALE: 1/4" = 1'-0"

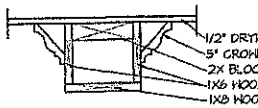

COFFERED CEILING

SCALE: 1 1/2" = 1'-0"

NOTE:
SEE FACADE PLAN ON SHEET A4.1 FOR PLAN AND PORCH DIMENSIONS, WINDOW AND DOOR SIZES AND LOCATION.

Acknowledgement Of Plans Submittal ONLY!

Date _____

Date 9/29/14

PEACHTREE RESIDENTIAL PROPERTIES
The Builder Who Listens
7980 Virginia Ferry Rd. Suwanee, Georgia 30174
Voice (770) 622-2522 • Fax (770) 622-0171


This drawing is the property of Peachtree Residential Properties and may not be copied or reproduced without the written permission of Peachtree Residential Properties.

Drawn By: JLS
Date: 11/9/04
Plan No:

Revision:	
113001-3533	07/29/10-3611
121101-3397	08/01/15-4420
021108-3342	
022606-3406	
083008-3440	
111708-3609	
010504-3611	


Model Name: BRUNSWICK
Sheet Title: FIRST FLOOR PLAN
SHEET NO. A3.1

55.10

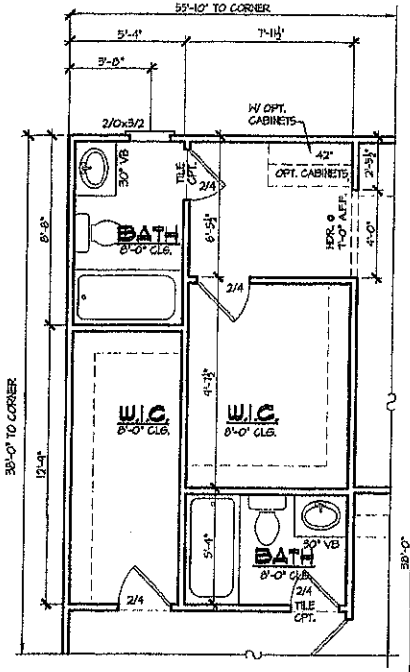

OPTIONAL
SEPARATE BATHS

SCALE: 1/4" = 1'-0"

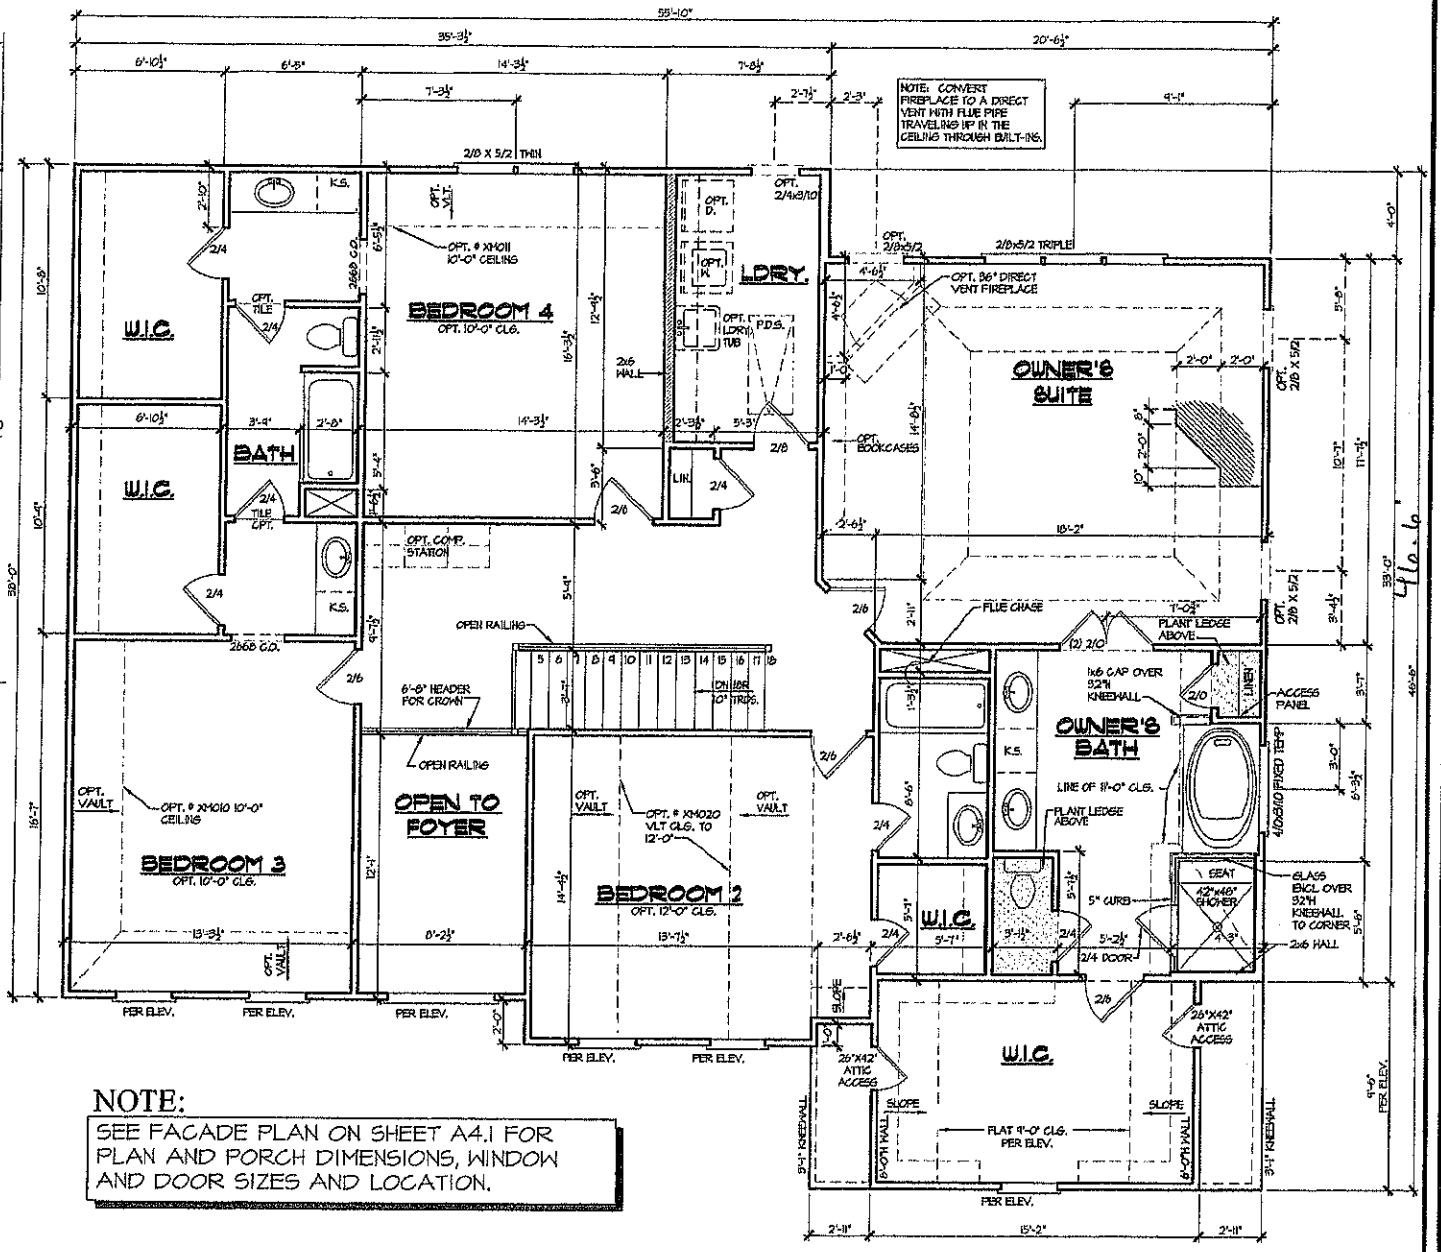

NOTE:
SEE FACADE PLAN ON SHEET A4.1 FOR PLAN AND PORCH DIMENSIONS, WINDOW AND DOOR SIZES AND LOCATION.

SQUARE FOOTAGE	
1ST FLOOR	1,811 SQ. FT
SECOND FLOOR	2,060 SQ. FT
TOTAL	3,871 SQ. FT
GARAGE	428 SQ. FT

ALTERNATE 2ND FLOOR WITH JACK & JILL
BATH & LDRY/BDRM. ILO 2-STY FAMILY

SCALE: 1/4" = 1'-0"

Acknowledgement Of
Plans Submittal ONLY!
Date
Date 9/25/14

PEACHTREE RESIDENTIAL PROPERTIES
The Builder Who Listens
7880 McGlamb Ferry Rd. • Suwanee, Georgia 30174
Voice (770) 622-2622 • Fax (770) 622-8771

This drawing is the property of Peachtree Residential Properties and may not be copied or reproduced without the written permission of Peachtree Residential Properties.

Drawn By: AMH
Date: 07/06/09
Plan No:

Revisions:
10/04/04-3121
06/17/10-3811
05/31/11-3967
03/01/13-4420
12/04/13-4680

Model Name: BRUNSWICK
Sheet Title: PLAN SPECIFIC OPTION
SHEET NO. PS19