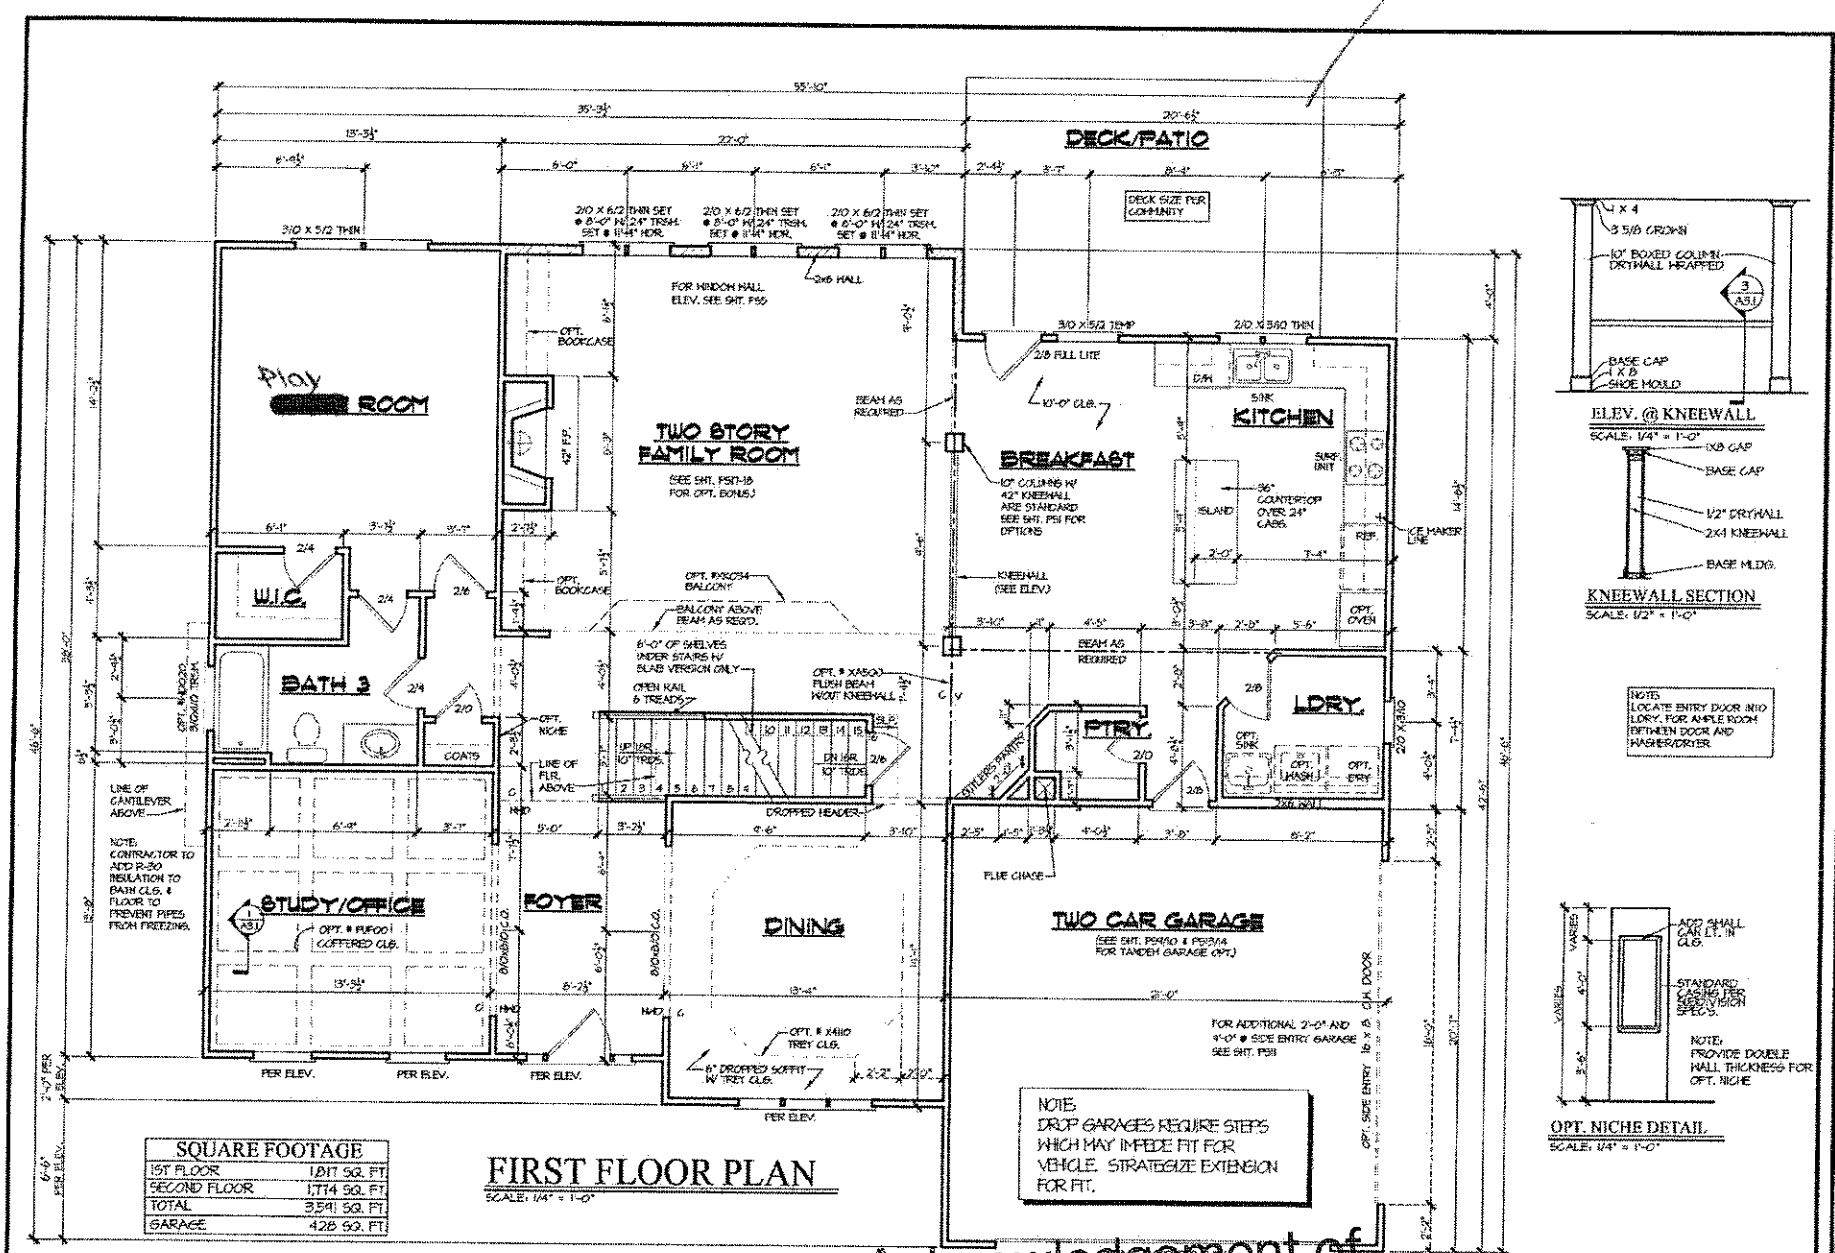


FIRST FLOOR PLAN

SCALE: 1/4" = 1'-0"

SQUARE FOOTAGE	
1ST FLOOR	1,817 SQ. FT.
SECOND FLOOR	1,714 SQ. FT.
TOTAL	3,531 SQ. FT.
GARAGE	428 SQ. FT.

ELEV. @ KNEEWALL


SCALE: 1/4" = 1'-0"

KNEEWALL SECTION

SCALE: 1/2" = 1'-0"

OPT. NICHE DETAIL

SCALE: 1/4" = 1'-0"

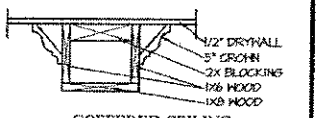

COFFERED CEILING

SCALE: 1 1/2" = 1'-0"

NOTE:
SEE FACADE PLAN ON SHEET A4.1 FOR PLAN AND PORCH DIMENSIONS, WINDOW AND DOOR SIZES AND LOCATION.

Acknowledgement of Plans Submittal ONLY!

Date 6/28/16

Date


PEACHTREE RESIDENTIAL PROPERTIES
The Builder Who Listens
7960 Acclimate Pkwy. Rd. • Suwanee, Georgia 30174
Voice: (770) 822-2822 • Fax: (770) 822-9171

This drawing is the property of Peachtree Residential Properties and may not be copied or reproduced without the written permission of Peachtree Residential Properties.

Drawn By: JLS
Date: 11/19/04
Plan No:


Revisions	
12/07-9339	01/24/10-3611
12/07-3957	03/01/12-4420
02/08-3542	
02/28/08-3406	
05/30/08-3440	
11/7/08-3604	
01/30/09-3617	

Model Name: BRUNSWICK
Sheet Title: FIRST FLOOR PLAN
SHEET NO. A3.1

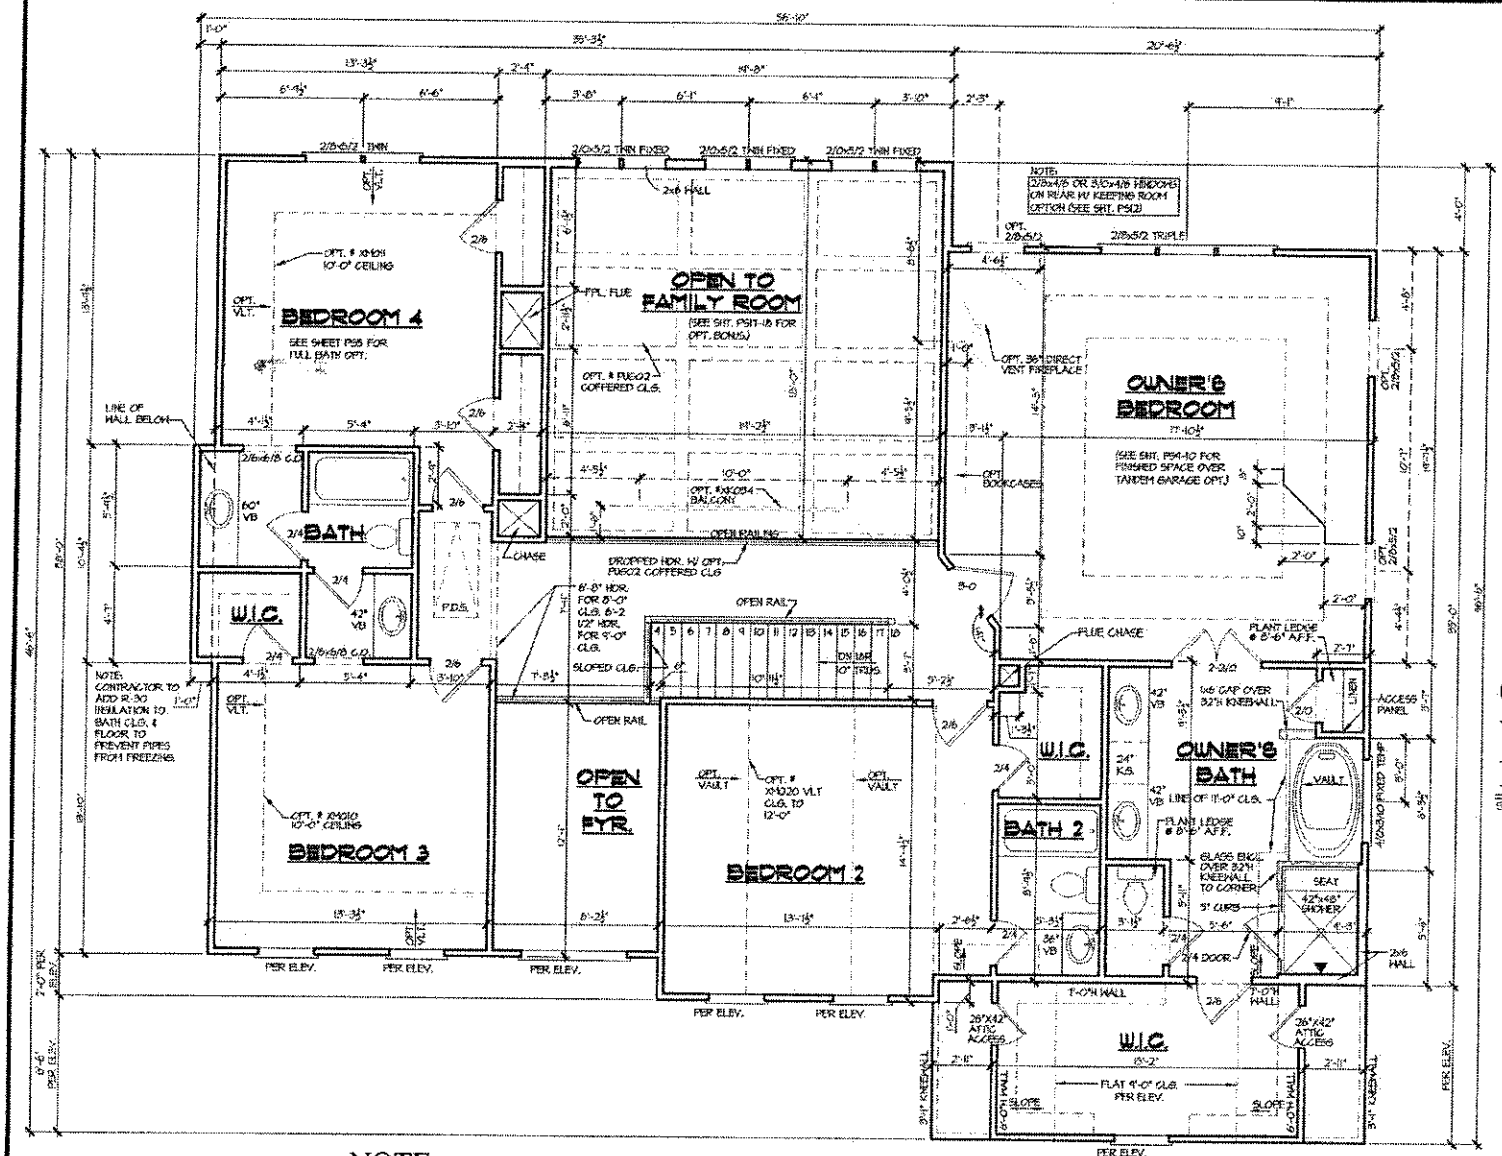


SECOND FLOOR PLAN

SCALE: 1/4" = 1'-0"

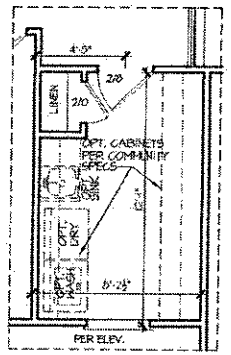

OPT. LAUNDRY W/ LIN. CLOSET ILO 2-STY. FYR.

SCALE: 1/4" = 1'-0"

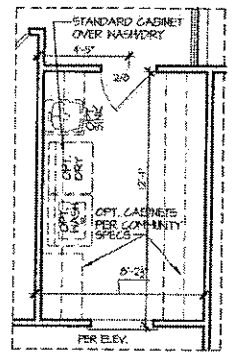

OPT. LAUNDRY ILO 2-STY. FYR.

SCALE: 1/4" = 1'-0"

Acknowledgement of Plans Submittal ONLY!

Date 6/28/16

Date _____

PEACHTREE RESIDENTIAL PROPERTIES
The Builder Who Listens
7950 Jacaranda Xing Rd., Suwanee, Georgia 30174
Voice (770) 886-2885 • Fax (770) 886-9373

This drawing is the property of Peachtree Residential Properties and may not be copied or reproduced without the written permission of Peachtree Residential Properties.

Drawn By: JLS
Date: 11/19/04
Plan No:

Revisions:	
11SC01-3933	01/05/04-3617
12TC01-3957	10/04/04-3721
012408-35715	01/24/10-3811
032808-34006	09/31/11-3961
153006-34440	9/19/12-4295
11109-3604	09/01/13-4420
11T08-3604	

Model Name: BRUNSWICK

Sheet Title: SECOND FLOO RPLAN

SHEET NO. A3.2