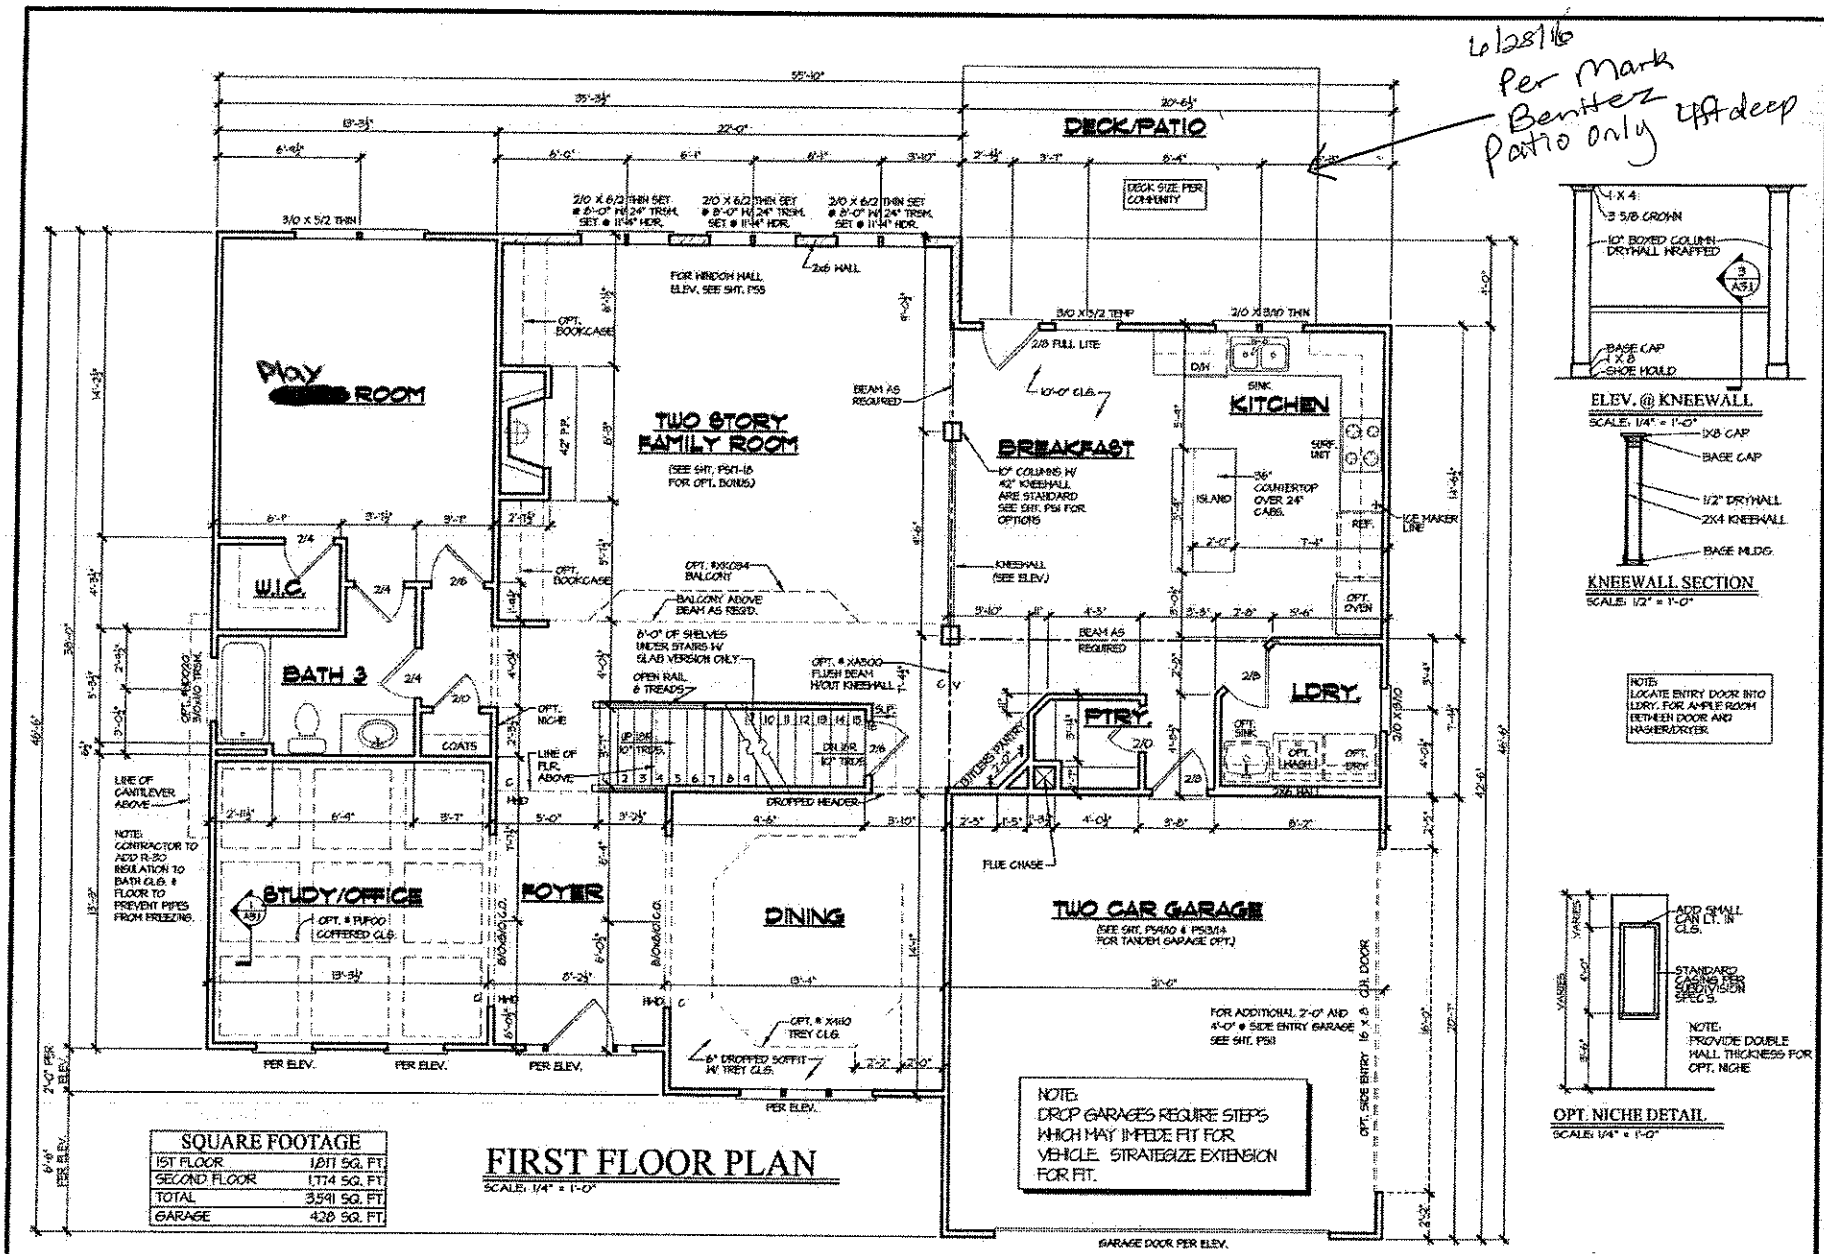


SQUARE FOOTAGE	
1ST FLOOR	1,811 SQ. FT.
SECOND FLOOR	1,774 SQ. FT.
TOTAL	3,591 SQ. FT.
GARAGE	428 SQ. FT.

FIRST FLOOR PLAN

SCALE: 1/4" = 1'-0"

NOTE:
SEE FACADE PLAN ON SHEET A4.1 FOR PLAN AND PORCH DIMENSIONS, WINDOW AND DOOR SIZES AND LOCATION.

Acknowledgement of Plans Submittal ONLY!

Maria Dotson Date 6/28/16

_____ Date _____


PEACHTREE RESIDENTIAL PROPERTIES
The Builder Who Listens
7360 McGinnis Ferry Rd. • Suwanee, Georgia 30174
Voice (770) 682-2622 • Fax (770) 682-8223

This drawing is the property of Peachtree Residential Properties and may not be copied or reproduced without the written permission of Peachtree Residential Properties.

Drawn By: JLS
Date: 10/19/04
Plan No:


Revision:	
113001-3939	07/25/10-3811
121707-3951	03/01/13-4420
022106-3942	
022606-3466	
053006-3440	
111706-3604	
010506-3617	

Model Name: BRUNSWICK
Sheet Title: FIRST FLOOR PLAN
SHEET NO. A3.1

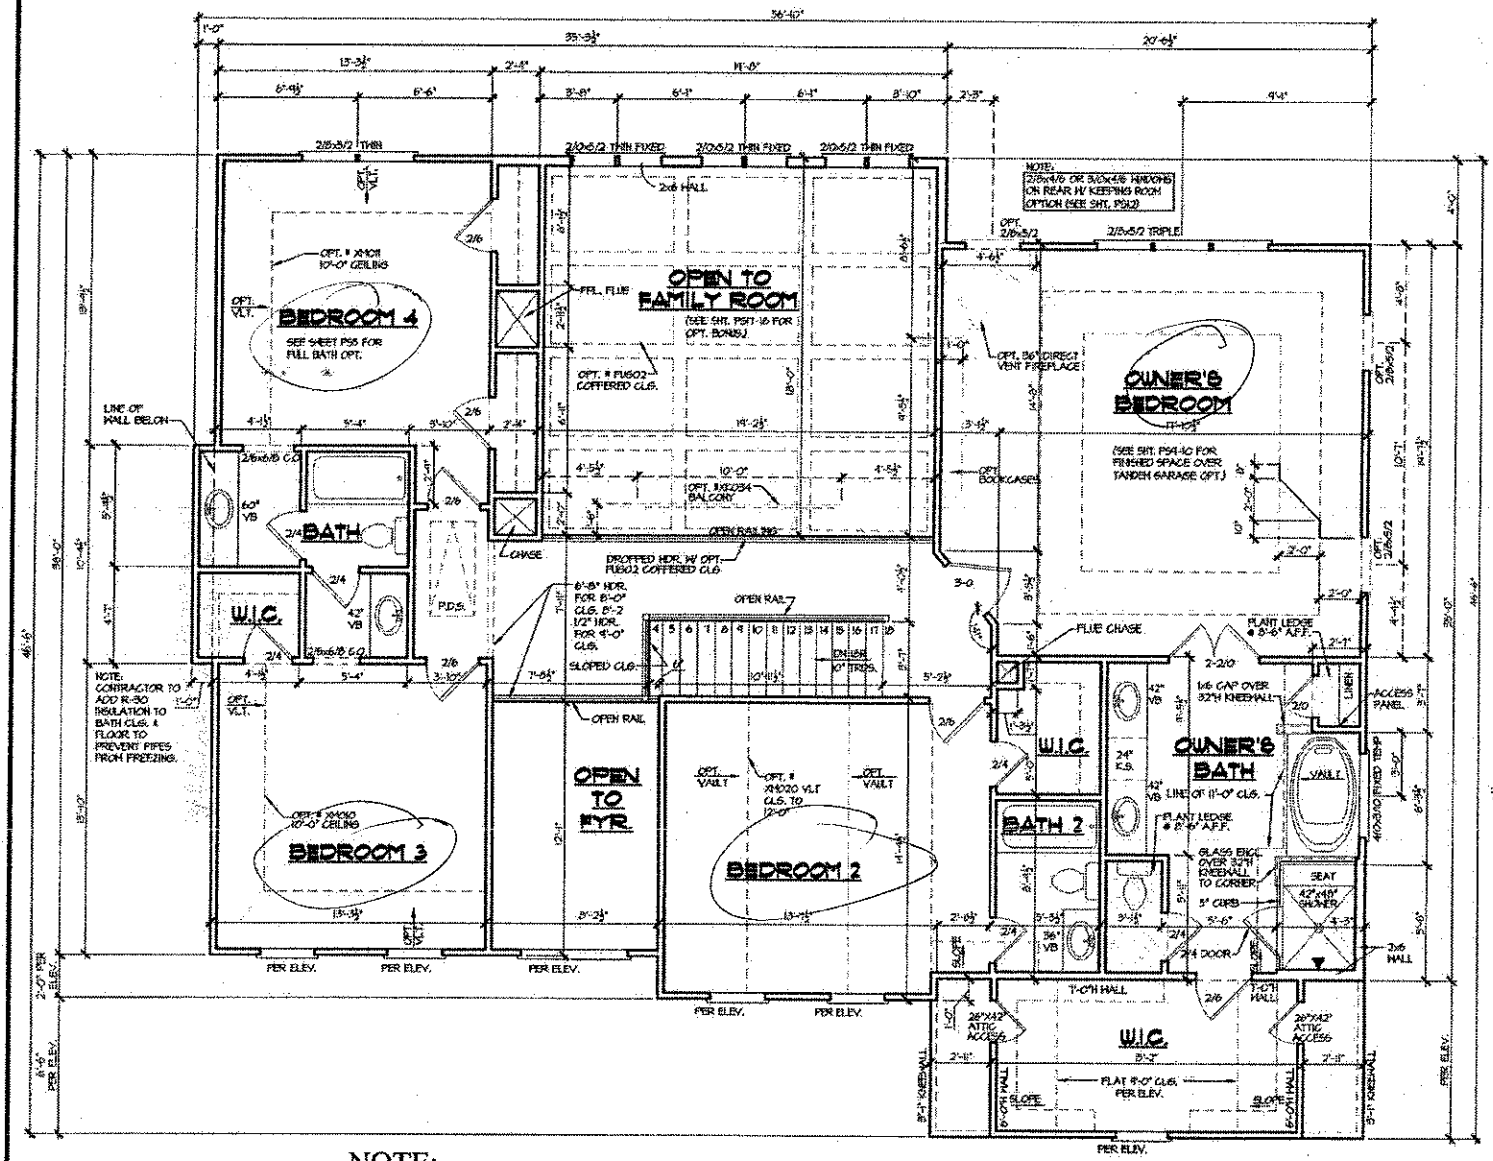


SECOND FLOOR PLAN

SCALE: 1/4" = 1'-0"

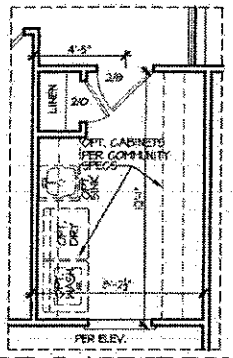

OPT. LAUNDRY W/ LIN. CLOSET ILO 2-STY. FYR.

SCALE: 1/4" = 1'-0"

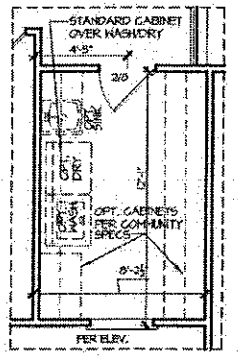

OPT. LAUNDRY ILO 2-STY. FYR.

SCALE: 1/4" = 1'-0"

NOTE:

SEE FACADE PLAN ON SHEET A4.1 FOR PLAN AND PORCH DIMENSIONS, WINDOW AND DOOR SIZES AND LOCATION.

Acknowledgement of Plans Submittal ONLY!

Date 6/28/16

Date

PEACHTREE RESIDENTIAL PROPERTIES

The Builder Who Listens

7380 Bedlington Pkwy Ste. Suwanee, Georgia 30174
Voice (770) 622-2622 • Fax (770) 886-9171

This drawing is the property of Peachtree Residential Properties and may not be copied or reproduced without the written permission of Peachtree Residential Properties.

Drawn By: J.S.

Date: 11/19/04

Plan No:

Revisions:

113001-33393	01/20/04-2617
121701-33957	10/04/04-3712
072408-33979	01/24/10-3811
032808-34006	05/31/11-3967
093008-34440	4/13/12-4295
111108-34624	08/01/15-4420
111708-34628	

Model Name: BRUNSWICK

Sheet Title: SECOND FLOO RPLAN

SHEET NO. A3.2