
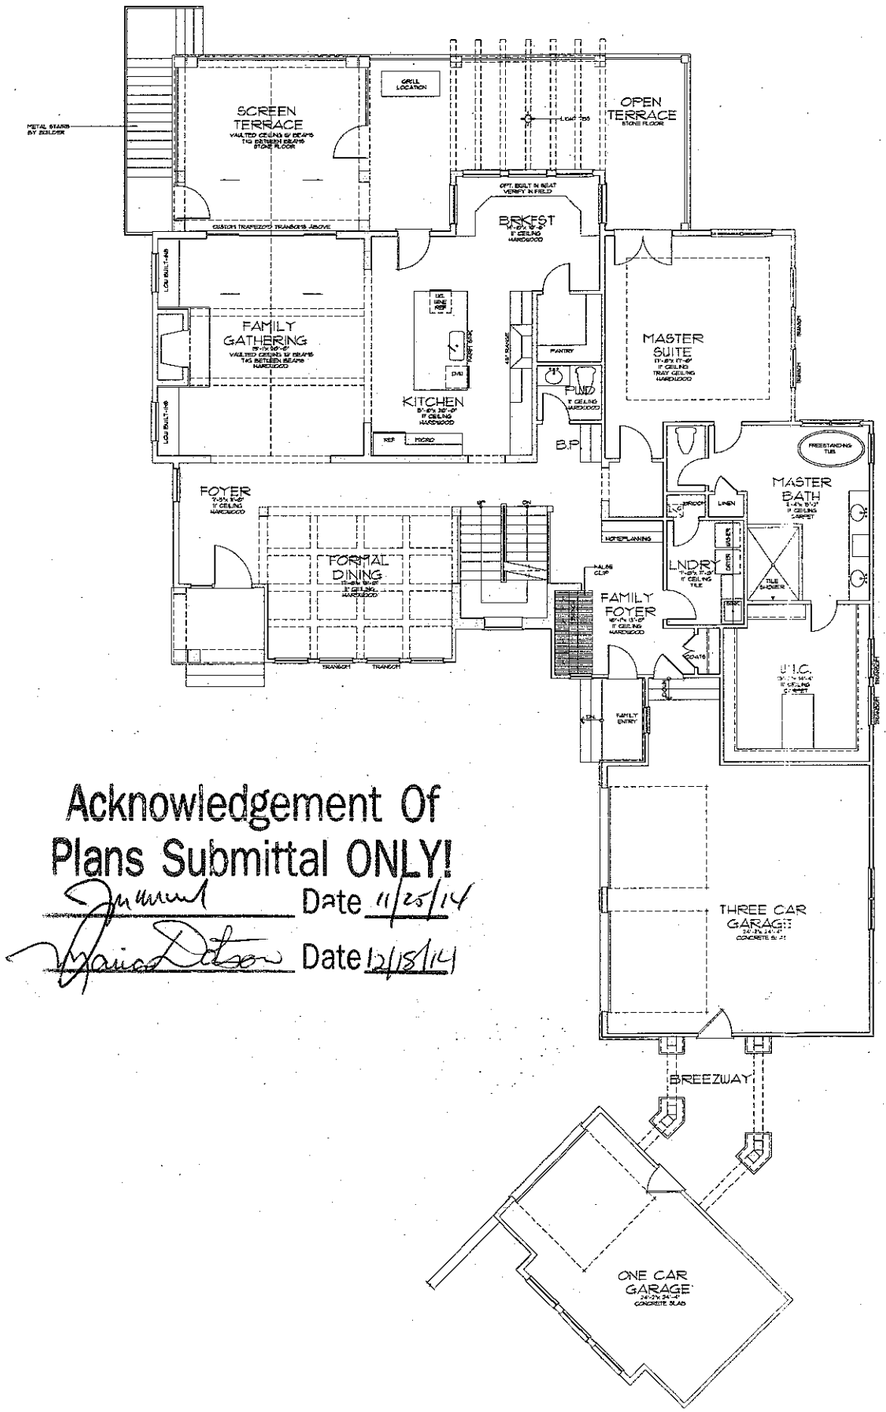


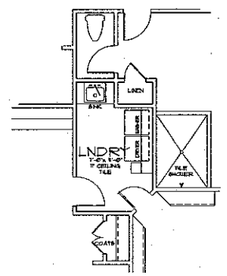

LAUNDRY ROOM OPTION

Acknowledgement Of Plans Submittal ONLY!

Date 11/25/14

Date 12/18/14

Square Footage	
8-28-14	
Main Level Heated	2,620 SqFt.
Upper Level Heated	1,681 SqFt.
Lower Level Heated	1,922 SqFt.
Climatized Stg.	109 SqFt.
Total Heated	6,332 SqFt.
Cov. Entry	97 SqFt.
Partly Entry	31 SqFt.
Screened Terrace	789 SqFt.
Two Car Garage	673 SqFt.
One Car Garage	373 SqFt.
Breezway	126 SqFt.
Storage / Mech.	600 SqFt.
Safe Room	104 SqFt.
Lower Terrace	684 SqFt.
Total Under Roof	9,275 SqFt.

ashley j design
custom homes and renovations

BUILT BY:

IMPORTANT NOTE ABOUT PLAN LIABILITY:
THERE HAS BEEN REASONABLE CARE AND PROFESSIONAL SKILL IN PREPARATION AND EXECUTION OF THESE DOCUMENTS BUT NO GUARANTEE OF PERFECT DOCUMENTS OR FLAWLESS JUDGEMENT. BUILDER & TRADES MUST CAREFULLY INSPECT ALL DIMENSIONS & DETAILS FOR ACCURACY AND ASSUMES COMPLETE RESPONSIBILITY FOR THEM. ANY DISCREPANCIES SHOULD BE BROUGHT TO THE ATTENTION OF G.C. PRIOR TO CONSTRUCTION.


PROJECT:
VARNELL RESIDENCE

12/20/13	FLOORS AND ELEVATIONS
3/28/14	FLOORS AND ELEVATIONS (REV.)

DRAWING:
MAIN LEVEL FLOOR PLAN

SCALE: 1/4" = 1'-0"

PAGE:

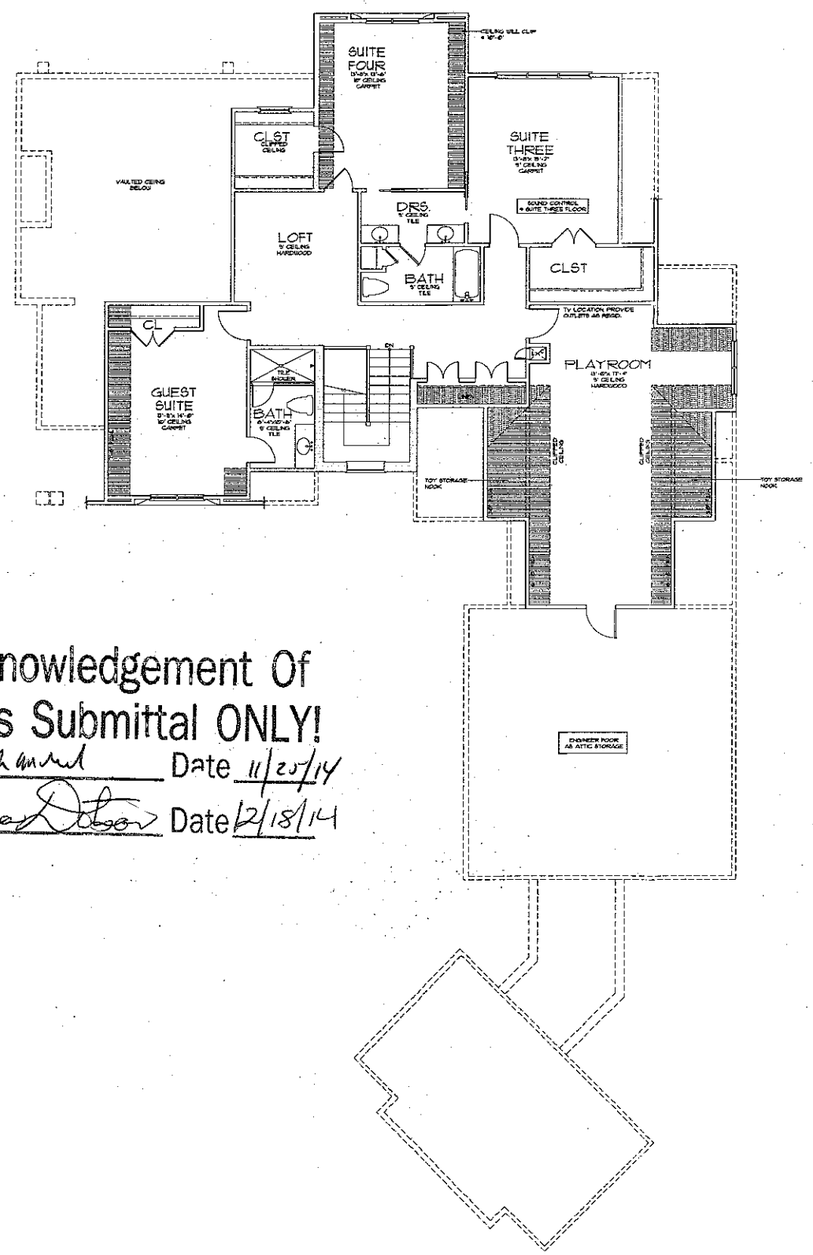

Acknowledgement Of
Plans Submittal ONLY!

Date 11/20/14

Date 12/18/14

Square Footage	
8-28-14	
Main Level Heated	2620 SqFt.
Upper Level Heated	1681 SqFt.
Lower Level Heated	1322 SqFt.
Climatized Stg.	109 SqFt.
Total Heated	5332 SqFt.
Gov. Entry	87 SqFt.
Family Entry	31 SqFt.
Screened Terrace	269 SqFt.
Two Car Garage	673 SqFt.
One Car Garage	378 SqFt.
Breezeway	126 SqFt.
Storage / Mech.	600 SqFt.
Safe Room	104 SqFt.
Lower Terrace	684 SqFt.
Total Under Roof	8,275 SqFt.

ashley j design
custom homes and renovations

BUILT BY:

IMPORTANT NOTE ABOUT PLAN LIABILITY:
THERE HAS BEEN REASONABLE CARE AND PROFESSIONAL SKILL IN PREPARATION AND EXECUTION OF THESE DOCUMENTS BUT NO GUARANTEE OF PERFECT DOCUMENTS OR FLAWLESS JUDGEMENT. BUILDER & TRADES MUST CAREFULLY INSPECT ALL DIMENSIONS & DETAILS FOR ACCURACY AND ASSUME COMPLETE RESPONSIBILITY FOR THEM. ANY DISCREPANCIES SHOULD BE BROUGHT TO THE ATTENTION OF G.C. PRIOR TO CONSTRUCTION.


PROJECT:
VARNELL RESIDENCE

11/20/13	FLOORS AND ELEVATIONS
8/28/14	FLOORS AND ELEVATIONS (REV.)

DRAWING:
UPPER LEVEL FLOOR PLAN

SCALE: 1/4" = 1'-0"

PAGE:

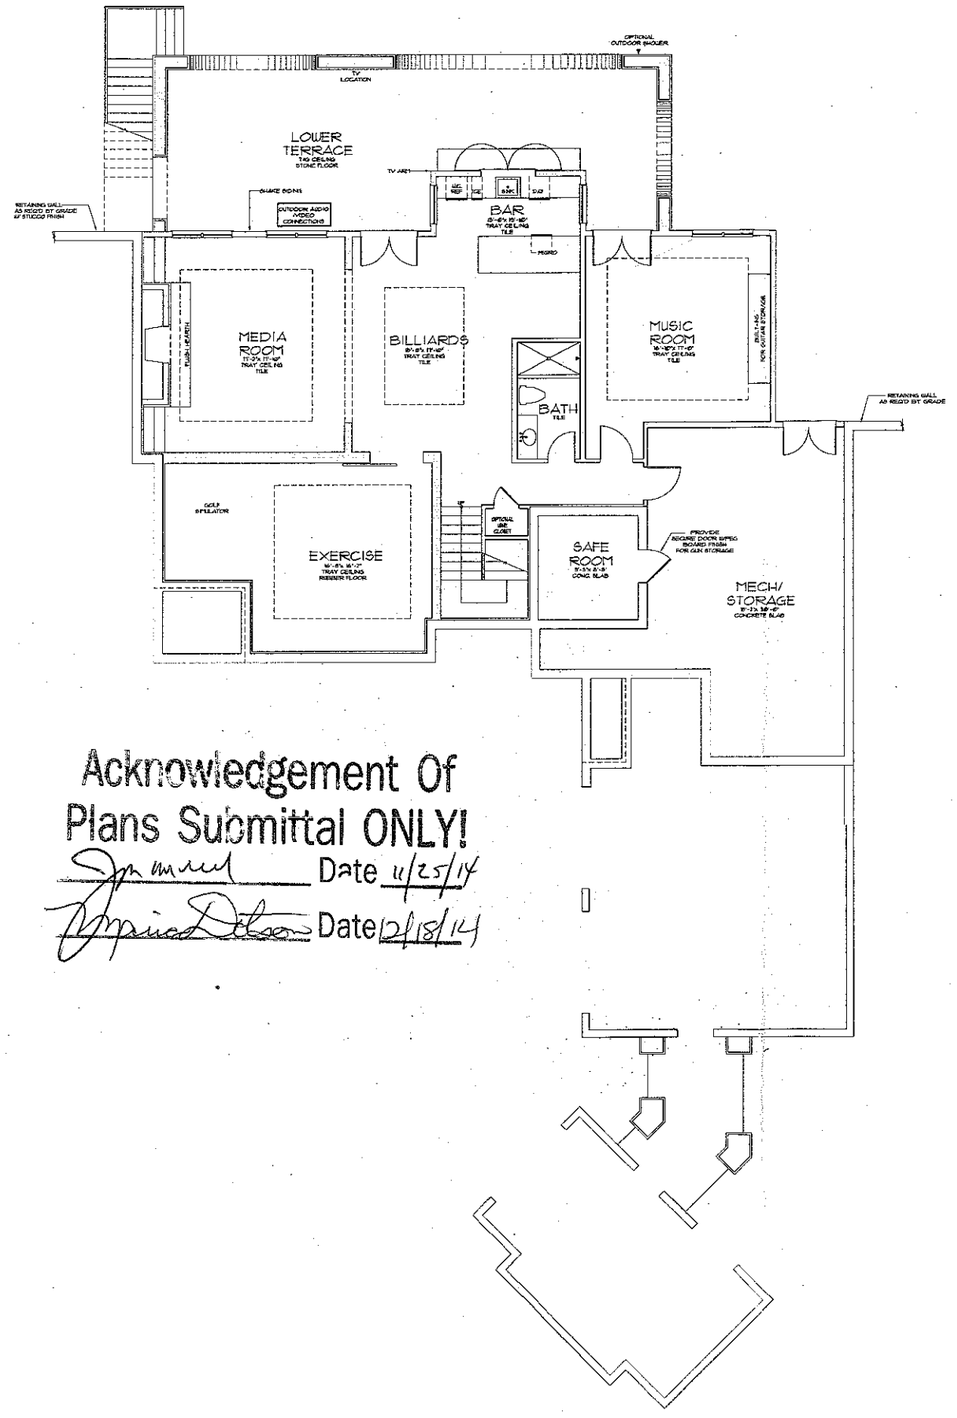

Acknowledgement Of
Plans Submittal ONLY!

Date 11/25/14

Date 12/18/14

Square Footage

8-28-14

Main Level Heated	2,628 SqFt.
Upper Level Heated	1,688 SqFt.
Lower Level Heated	1,522 SqFt.
Climatized Sq.	103 SqFt.
Total Heated	6,332 SqFt.
Cov. Entry	57 SqFt.
Family Entry	31 SqFt.
Screened Terrace	288 SqFt.
Two Car Garage	673 SqFt.
One Car Garage	378 SqFt.
Breezeway	126 SqFt.
Storage / Mech.	600 SqFt.
Safe Room	124 SqFt.
Lower Terrace	684 SqFt.
Total Under Roof	9,215 SqFt.

ashley j design
custom homes and renovations

BUILT BY:

IMPORTANT NOTE ABOUT PLAN LIABILITY:
THESE PLANS BEEN REASONABLE CARE AND PROFESSIONAL SKILL IN PREPARATION AND EXECUTION OF THESE DOCUMENTS BUT NO GUARANTEE OF PERFECT DOCUMENTS OR FLAWLESS JUDGEMENT. BUILDER & TRADES MUST CAREFULLY INSPECT ALL DIMENSIONS & DETAILS FOR ACCURACY AND ASSUMES COMPLETE RESPONSIBILITY FOR THEM. ANY DISCREPANCIES SHOULD BE BROUGHT TO THE ATTENTION OF G.C. PRIOR TO CONSTRUCTION.

PROJECT:
VARNELL RESIDENCE

11/20/13	FLOORS AND ELEVATIONS
8/28/14	FLOORS AND ELEVATIONS (REV.)

DRAWING:
LOWER LEVEL FLOOR PLAN

SCALE: 1/4" = 1'-0"

PAGE: