
Acknowledgement Of
Plans Submittal ONLY!

Date 12/5/13

Date 12/16/13

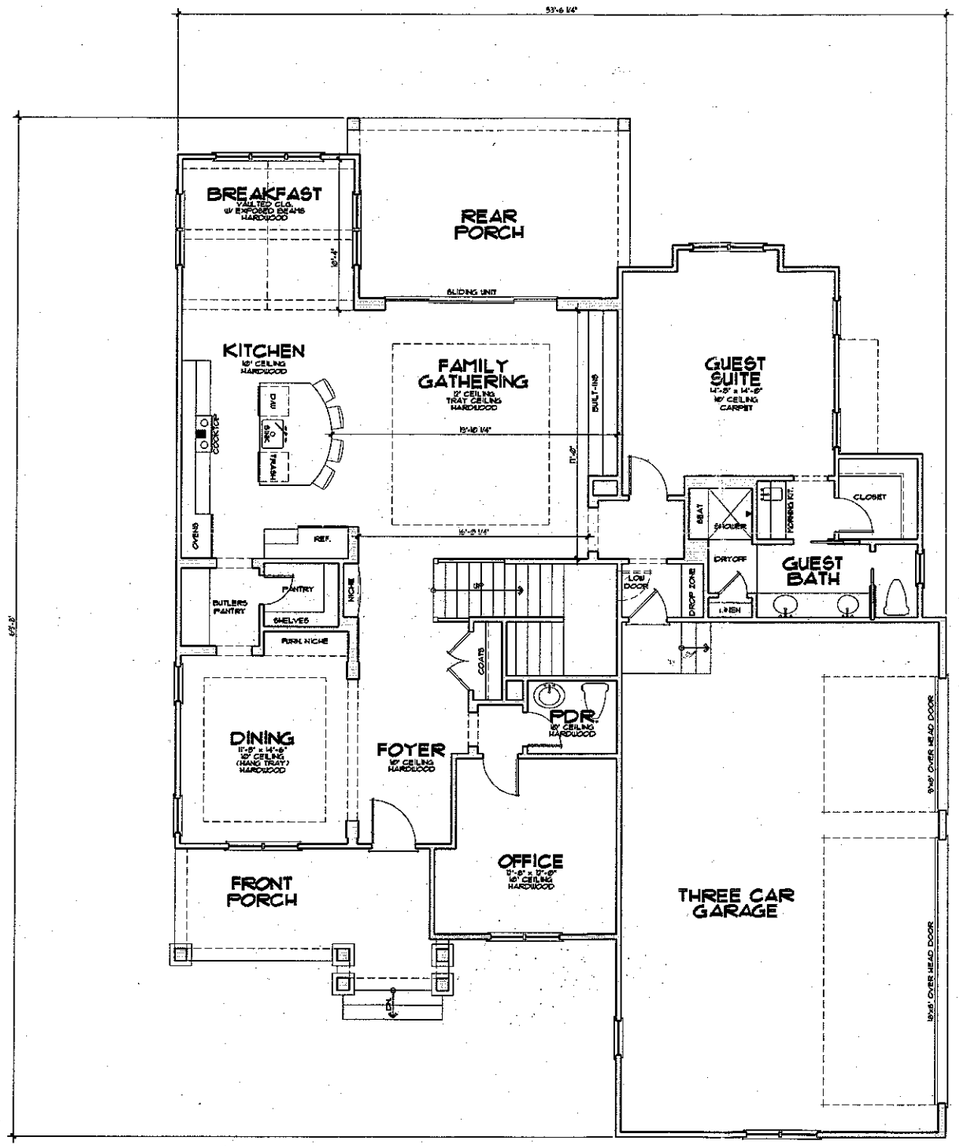

SQUARE FOOTAGE

11/22/2013

Main Level Heated	1,820 SqFt.
Upper Level Heated	1,739 SqFt.
Total Heated	3,559 SqFt.
Three Car Garage	796 SqFt.
Front Porch	153 SqFt.
Rear Porch	133 SqFt.
Attic Stg.	75 SqFt.
Total	4,716 SqFt.

MAIN LEVEL FLOOR PLAN

SCALE: 1/4"=1'-0"

GRAINDA BUILDERS

Custom Home Design
For
Boucher Family
Lot Beechtree Bay

ENGINEER:

PROJECT:
BOUCHER FAMILY

DRAWN BY:
DAVID STRANGE

PRELIMINARY DATE:
-

DATE:
NOVEMBER 22, 2013

SHEET


OF - SHEETS

IMPORTANT NOTE ABOUT PLAN LIABILITY:
THERE HAS BEEN REASONABLE CARE AND PROFESSIONAL SKILL IN PREPARATION AND EXECUTION OF THESE DOCUMENTS BUT NO GUARANTEE OF "PERFECT" DOCUMENTS OR FLAWLESS JUDGEMENT. BUILDER & TRADES MUST CAREFULLY INSPECT ALL DIMENSIONS & DETAILS FOR ACCURACY AND ASSUMES COMPLETE RESPONSIBILITY FOR THEM. ANY DISCREPANCIES SHOULD BE BROUGHT TO THE ATTENTION OF G.C. PRIOR TO CONSTRUCTION.

Acknowledgement Of
Plans Submittal ONLY!

_____ Date 12/5/13

_____ Date 12/16/13

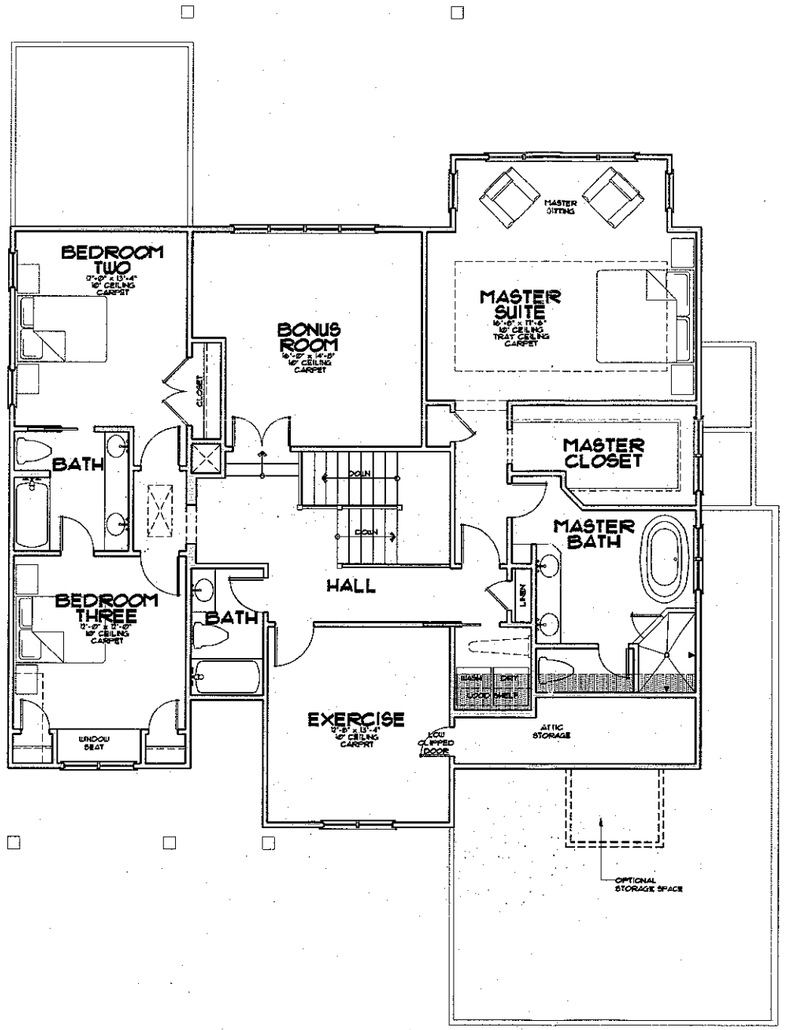

SQUARE FOOTAGE

11/22/2013

Main Level Heated	1,820 Sq.Ft.
Upper Level Heated	1,739 Sq.Ft.
Total Heated	3,559 Sq.Ft.
Three Car Garage	796 Sq.Ft.
Front Porch	153 Sq.Ft.
Rear Porch	133 Sq.Ft.
Attic Stg.	75 Sq.Ft.
Total	4,716 Sq.Ft.

UPPER LEVEL FLOOR PLAN

SCALE: 1/4"=1'-0"

GRAINDA BUILDERS

Custom Home Design
For
Boucher Family

Lot Beechtree Bay

ENGINEER:

PROJECT: BOUCHER FAMILY

DRAWN BY: DAVID STRANGE

PRELIMINARY DATE: -

DATE: NOVEMBER 22, 2013

SHEET

=

OF – SHEETS

IMPORTANT NOTE ABOUT PLAN LIABILITY:
THERE HAS BEEN REASONABLE CARE AND PROFESSIONAL SKILL IN PREPARATION AND EXECUTION OF THESE DOCUMENTS BUT NO GUARANTEE OF "PERFECT" DOCUMENTS OR FLAWLESS JUDGEMENT. BUILDER & TRADES MUST CAREFULLY INSPECT ALL DIMENSIONS & DETAILS FOR ACCURACY AND ASSUMES COMPLETE RESPONSIBILITY FOR THEM. ANY DISCREPANCIES SHOULD BE BROUGHT TO THE ATTENTION OF G.C. PRIOR TO CONSTRUCTION.