
Acknowledgement Of
Plans Submittal ONLY!
Date 8-17-06
Date 8-16-06

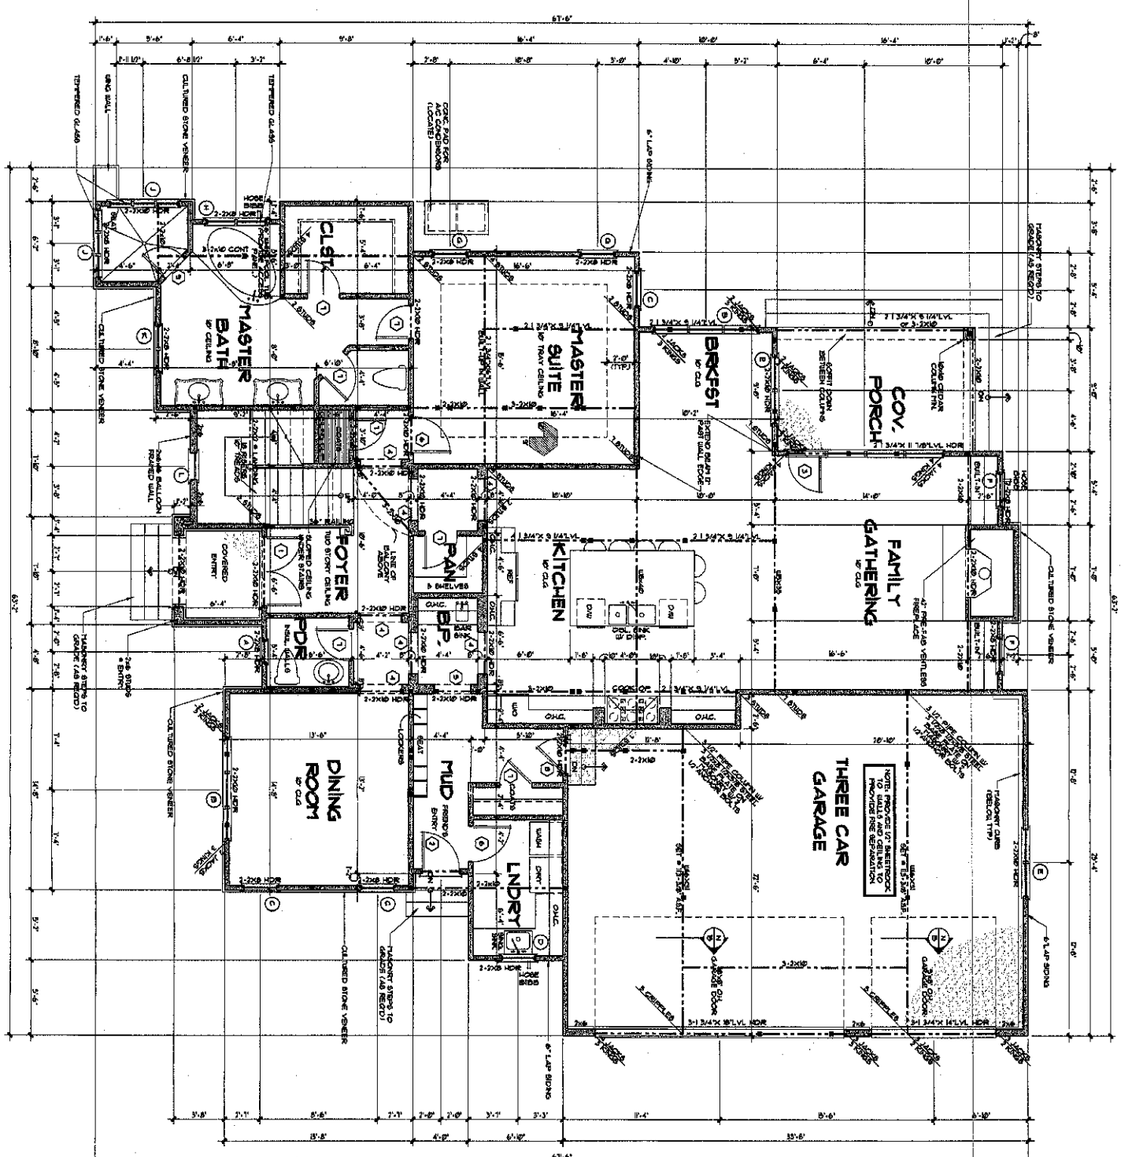

NOTES:

1. ALL WINDOWS TO BE LOW-E UNO.
2. SEE LISTED SCHEDULE FOR ABOVE GRADE CONCRETE LOADS AND ROOF LOADS.
3. SEE FOUNDATION PLAN FOR FOOTING SIZES UNLESS NOTED ON PLAN.
4. ALL DOORS ARE 8'-0" HIGH UNLESS DIMENSIONED OTHERWISE.

SPECIAL ROOF LOAD	END SEAT SPACING
n.a.	2x4 @ 16" OC
10 p.s.f.	2x4 @ 12" OC
5 p.s.f.	2x6 @ 16" OC
n.a.	CONSULT ENG.

ALL EXTERIOR WALLS TO BE 2"x6" WOOD STUD WALLS @ 16" OC UNLESS OTHERWISE NOTED

Square Footage

5/30/2006 JW

Main Level Heated	2,875 SqFt.
Upper Level Heated	1,122 SqFt.
Total Heated	3,797 SqFt.
Two Car Garage	909 SqFt.
Covered Entry	45 SqFt.
Covered Porch	125 SqFt.
Total Under Roof	4,716 SqFt.

WINDOW SCHEDULE

NO.	SIZE	DESCRIPTION
A	3'-1" x 5'-0"	DOUBLE-HUNG
B	2'-7" x 4'-0"	DOUBLE-HUNG
C	2'-7" x 4'-0"	DOUBLE-HUNG
D	2'-7" x 4'-0"	DOUBLE-HUNG
E	2'-7" x 4'-0"	DOUBLE-HUNG
F	3'-1" x 5'-0"	DOUBLE-HUNG
G	3'-1" x 5'-0"	DOUBLE-HUNG
H	2'-7" x 4'-0"	DOUBLE-HUNG
J	3'-1" x 5'-0"	DOUBLE-HUNG
K	3'-1" x 5'-0"	DOUBLE-HUNG
L	2'-7" x 4'-0"	DOUBLE-HUNG
M	3'-1" x 5'-0"	DOUBLE-HUNG W/ TRANSOM
N	3'-1" x 5'-0"	DOUBLE-HUNG
P1	3'-1" x 4'-0"	DOUBLE-HUNG
P2	3'-1" x 4'-0"	DOUBLE-HUNG

DOOR SCHEDULE

NO.	SIZE	DESCRIPTION
1	3'-0" x 8'-0"	HIGH-PANEL FRENCH
2	3'-0" x 8'-0"	HIGH-PANEL LIKE-LITE
3	4'-0" x 8'-0"	FRENCH (THREE DOOR)
4	3'-0" x 8'-0"	SOLID PANEL
5	3'-0" x 8'-0"	CASED OPENING
6	3'-0" x 8'-0"	SOLID PANEL
7	3'-0" x 8'-0"	CASED OPENING
8	3'-0" x 8'-0"	SOLID PANEL
9	3'-0" x 8'-0"	3/4 PNL DR
10	2'-6" x 8'-0"	SOLID PANEL-LAND SHAKER
A	3'-0" x 8'-0"	SOLID PANEL
B	3'-0" x 8'-0"	POCKET
C	3'-0" x 8'-0"	SOLID PANEL
D	3'-0" x 8'-0"	SOLID PANEL
E	3'-0" x 8'-0"	CASED OPENING

SEAL

DRAWN BY: ATY GILLIAM
DATE: 05-05-06
CHECKED BY: JON WEAVER
JOB NO: 2MCN-105-05

DRAWING TITLE: MAIN LEVEL FLOOR PLAN

SCALE: 1/4" = 1'-0"

SHEET NO. 5 OF 5

Beechtree
Lot 10


ZANDE HOMES

CAROLINA DESIGN GROUP
a residential design firm
10602 Bailey Road Suite A, Cornelius NC 28031
voice: 704.895.7805 fax: 704.895.0599
www.carolinadesigngroup.com

Acknowledgement Of
Plans Submittal ONLY!

_____ Date 8-17-06

_____ Date 8-16-06

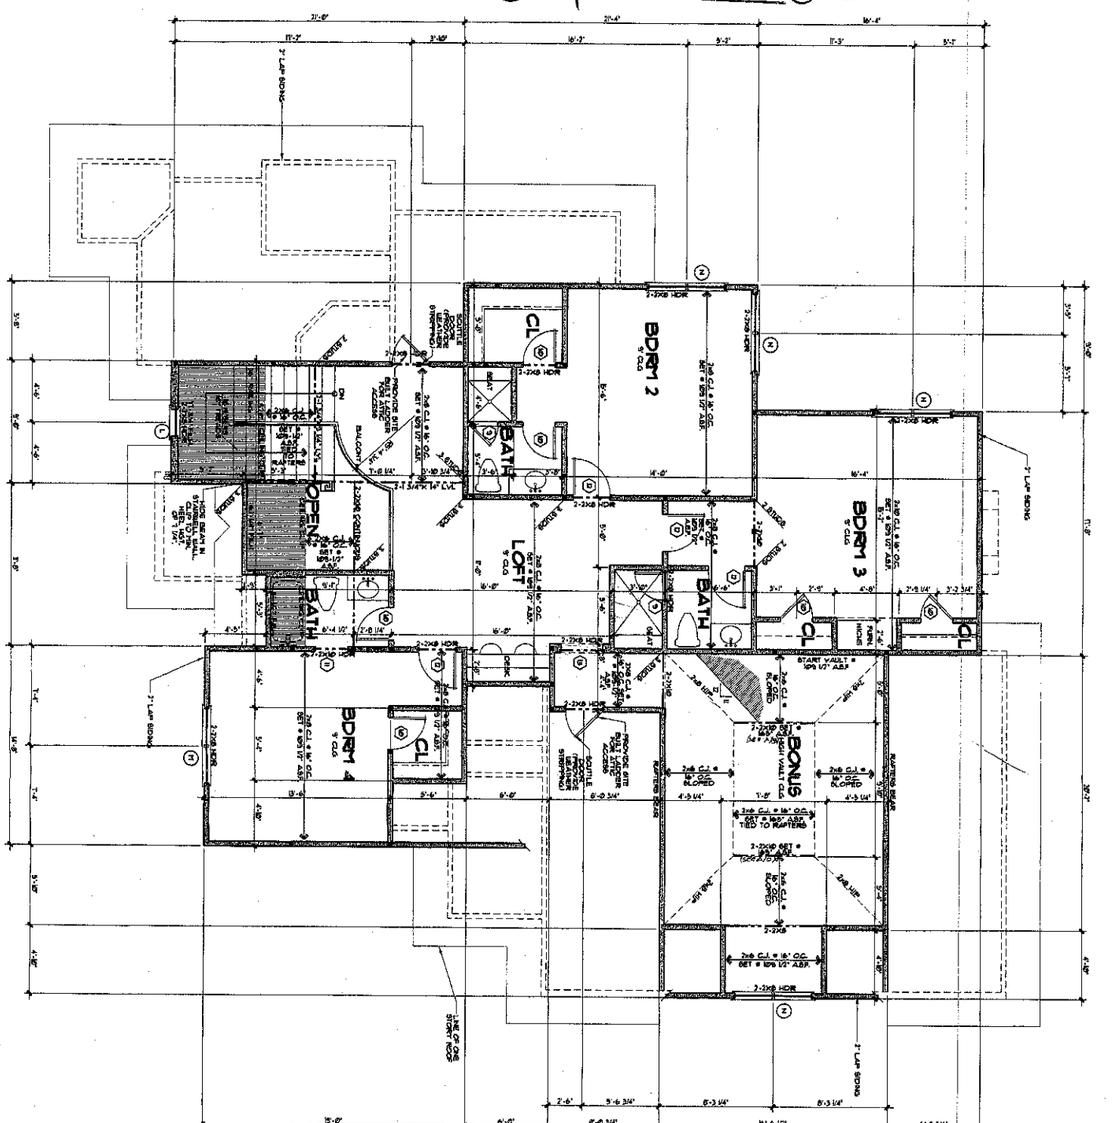

NOTES:

Square Footage

Main Level Heated	2,075 Sq.Ft.
Upper Level Heated	1,722 Sq.Ft.
Total Heated	3,797 Sq.Ft.
Two Car Garage	865 Sq.Ft.
Covered Porch	135 Sq.Ft.
Total Under Roof	4,776 Sq.Ft.

WINDOW SCHEDULE

	SIZE	DESCRIPTION
A	1'-3" x 3'-0"	DOUBLE-HUNG
B	2'-3" x 3'-0"	DOUBLE-HUNG
C	2'-3" x 4'-0"	DOUBLE-HUNG
D	2'-3" x 5'-0"	DOUBLE-HUNG
E	2'-3" x 6'-0"	DOUBLE-HUNG
F	2'-3" x 6'-8"	DOUBLE-HUNG
G	3'-1" x 3'-0"	DOUBLE-HUNG
H	3'-1" x 4'-0"	DOUBLE-HUNG
J	3'-1" x 5'-0"	DOUBLE-HUNG
K	3'-1" x 6'-0"	DOUBLE-HUNG
L	3'-1" x 6'-8"	DOUBLE-HUNG
M	2'-3" x 3'-0"	DOUBLE-HUNG W/ TRANSOM
N	3'-1" x 4'-0"	DOUBLE-HUNG

DOOR SCHEDULE

	SIZE	DESCRIPTION
A	2'-6" x 6'-8"	SOLID PANEL
B	2'-8" x 6'-8"	SOLID PANEL
C	2'-8" x 6'-8"	FRENCH (THREE PANEL)
D	2'-8" x 6'-8"	FRENCH (TWO PANEL)
E	2'-8" x 6'-8"	SOLID PANEL
F	2'-8" x 6'-8"	SOLID PANEL
G	2'-8" x 6'-8"	3/4 FIN. PANEL
H	2'-8" x 6'-8"	TEMPERED GLASS SHOWER
J	2'-8" x 6'-8"	POCKET
K	2'-8" x 6'-8"	SOLID PANEL
L	2'-8" x 6'-8"	SOLID PANEL
M	2'-8" x 6'-8"	CASED OPENING

DRAWING TITLE: UPPER LEVEL FLOOR PLAN

SCALE: 1/4" = 1'-0"

SHEET NO: 1

DRAWN BY: ATT GILLIAM

CHECKED BY: J.R. HATTEN

DATE: 08-09-06

JOB NUMBER: ZANDE-105-06

SEAL

www.Eginuity.PC
Charlotte, NC 28210

Beechtree
Lot 10

ZANDE HOMES

CAROLINA DESIGN GROUP
a residential design firm

10602 Bailey Road Suite A, Cornelius NC 28031
voice: 704.895.7805 fax: 704.895.0599
www.carolinadesigngroup.com