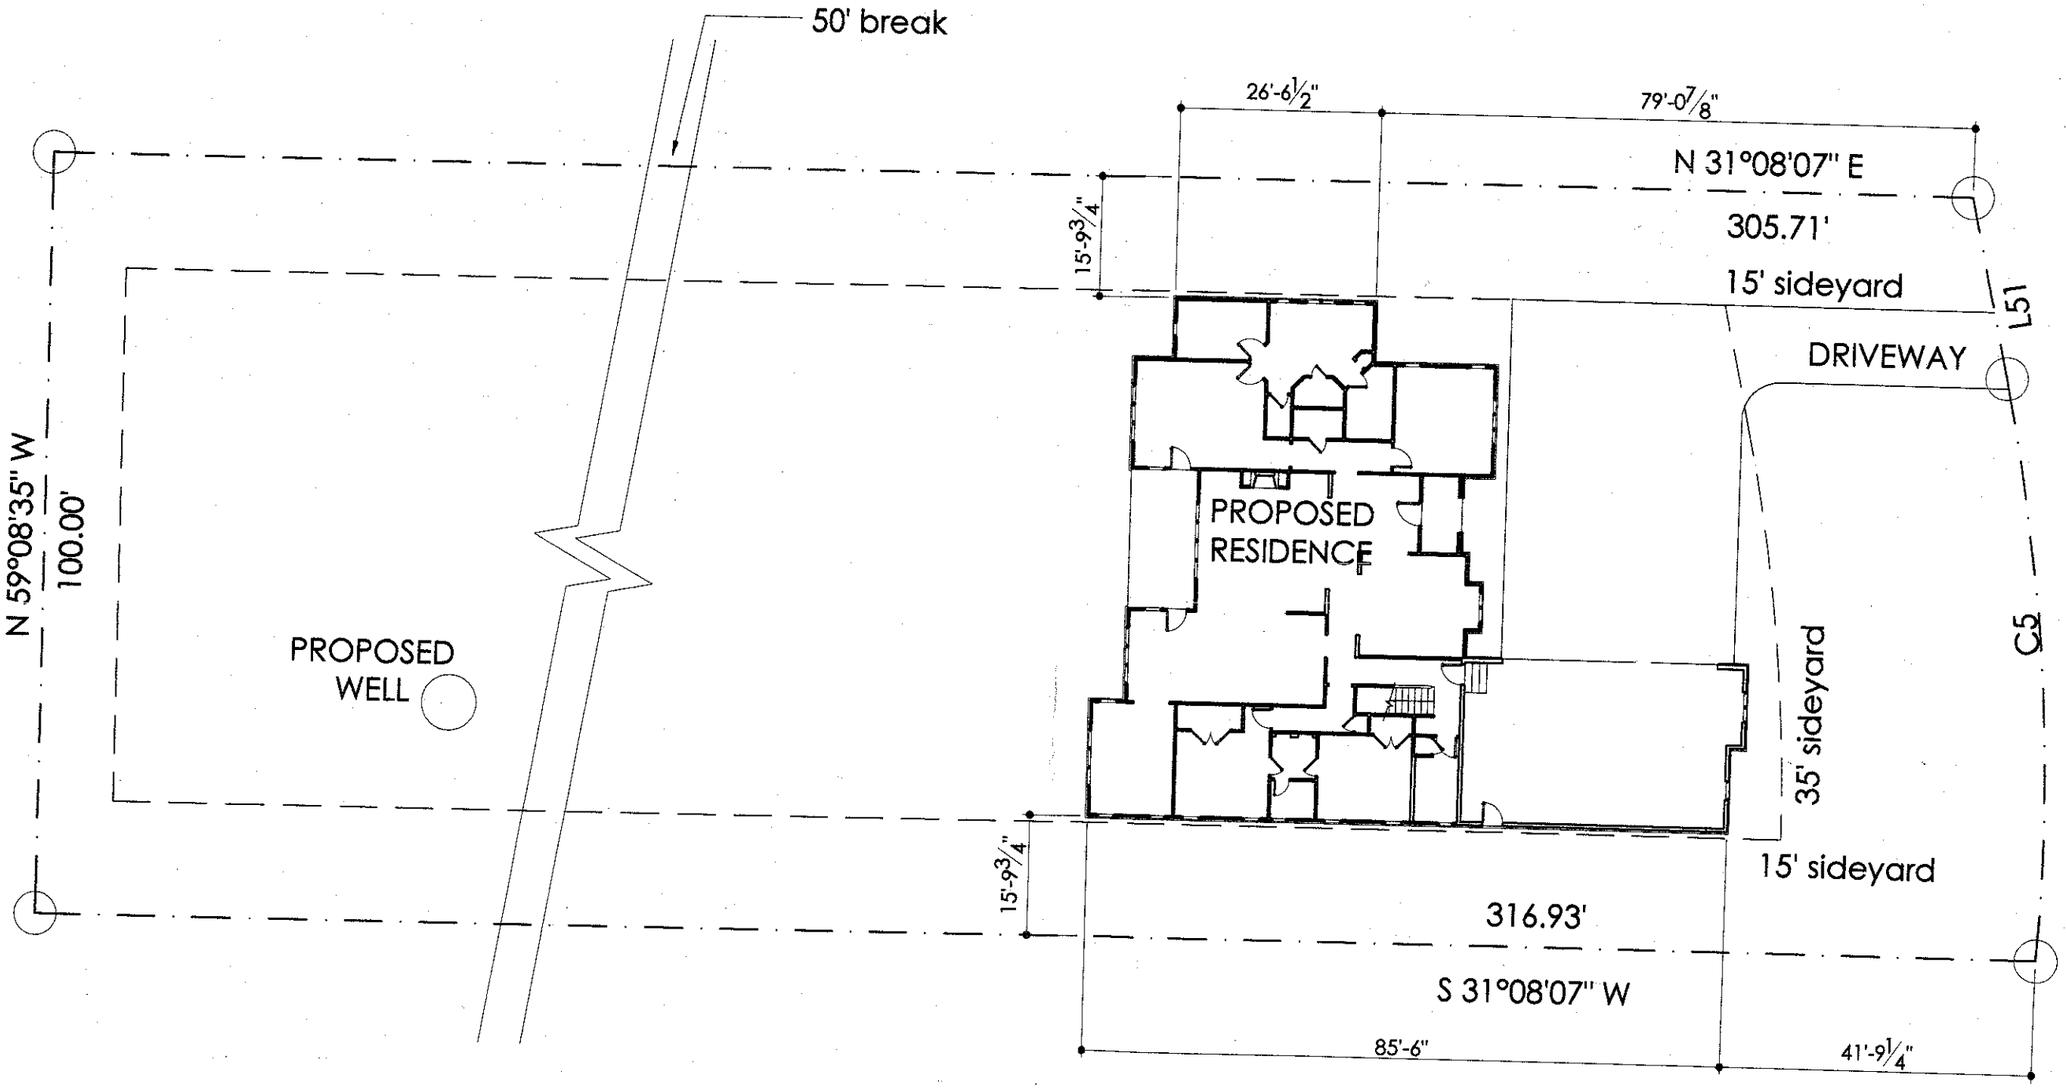


scale:1"=20'-0"

IDEA FACTORY
704.489.1166
www.ifstudio.net
ZANDE HOMES
ZANDE HOMES
704.660.5429
zandehomes.com

Zande Homes
Beech Tree Bay Lot 11

11.13.07

site plan

S