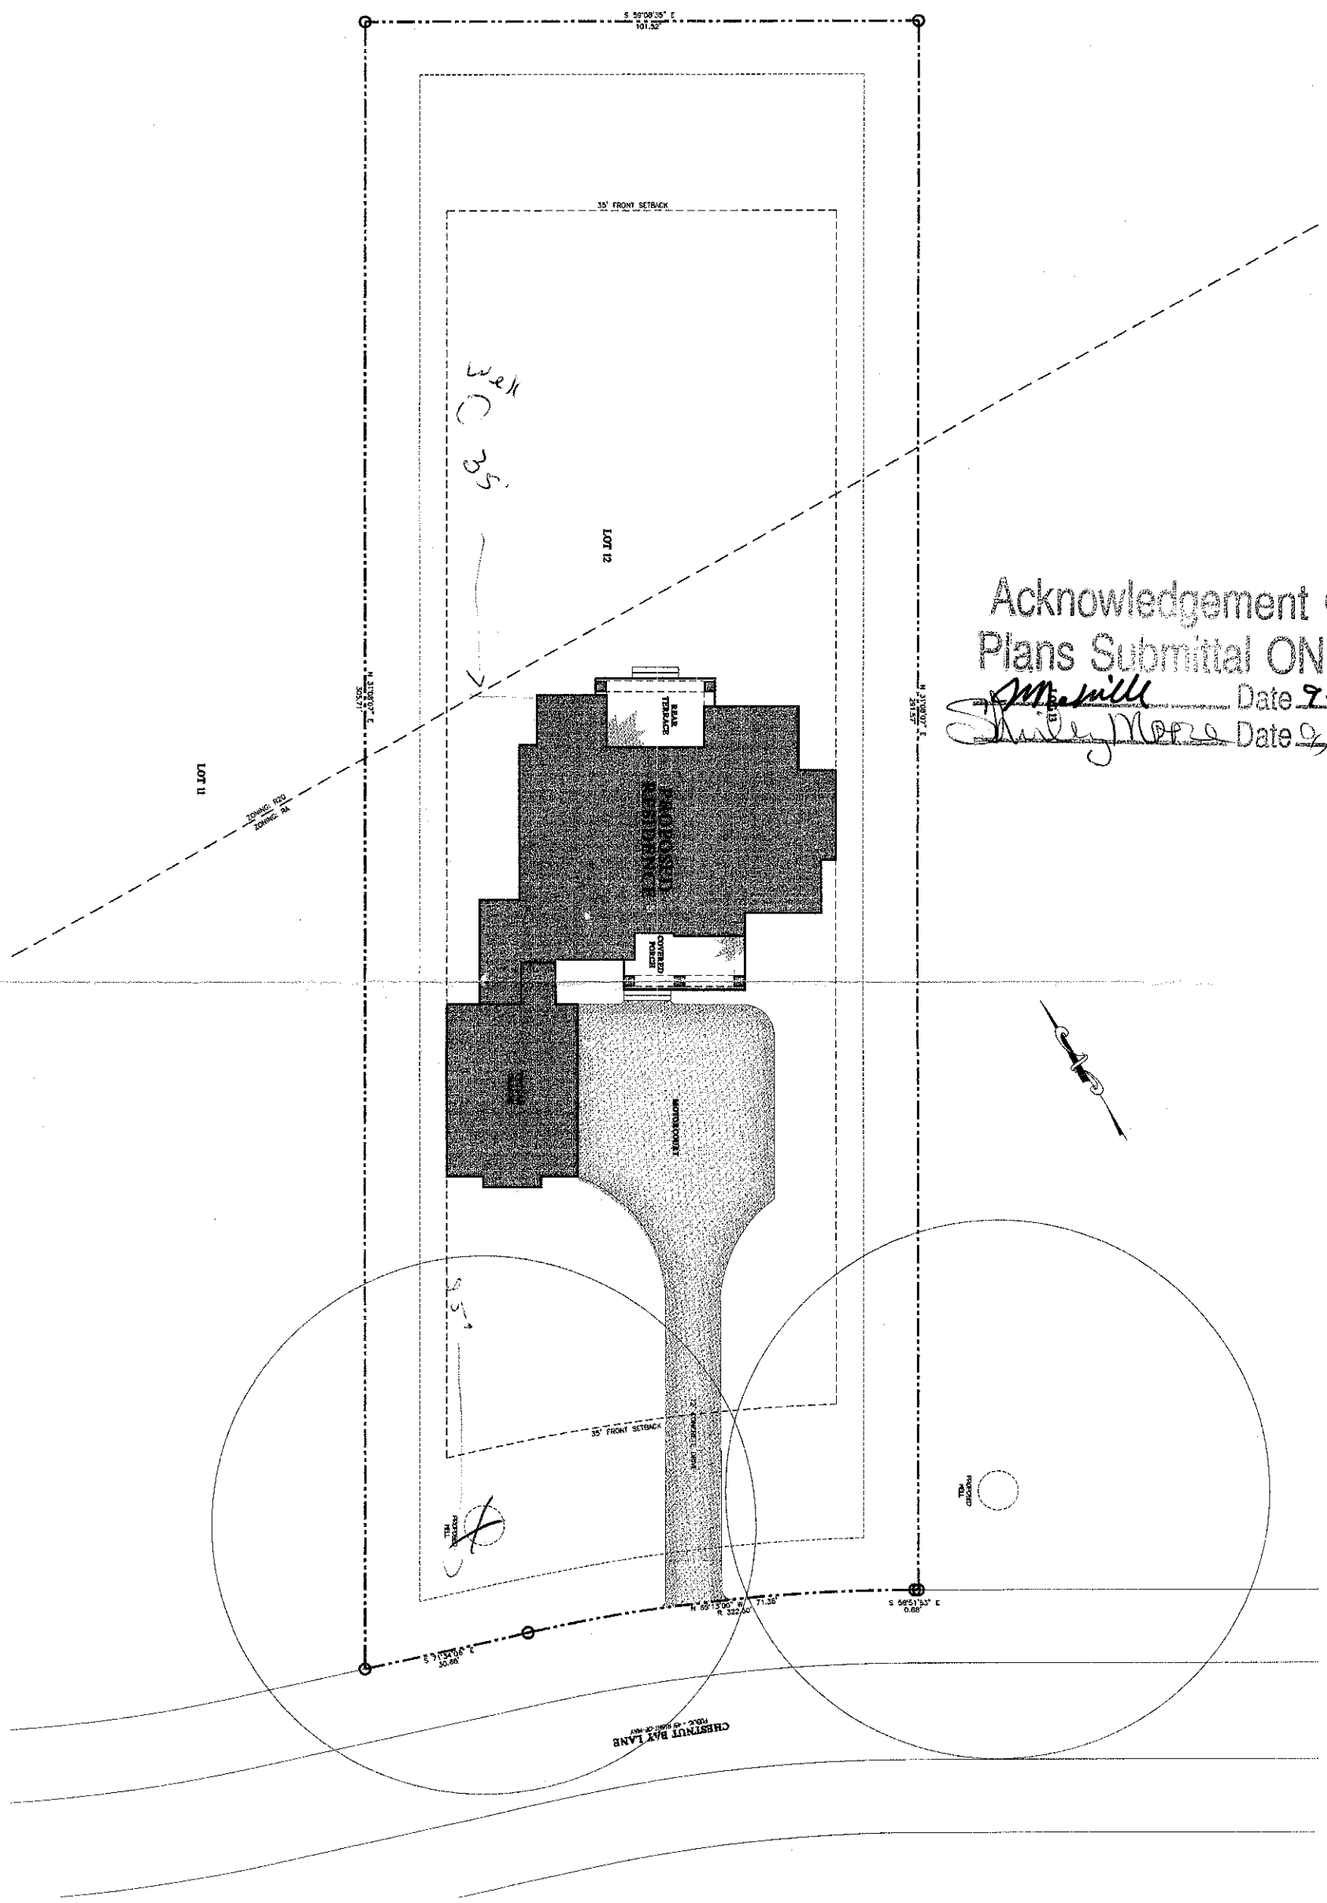



Acknowledgement Of
Plans Submittal ONLY!
_____ Date 9-29-06
_____ Date 9/29/06

© Copyright, Carolina Design Group, Inc., 2006

SHEET NO. 3 OF 17 SHEETS

DRAWING TITLE: SITE PLAN

DRAWN BY: DR
CHECKED BY:
DATE: 9.27.06
JOB NUMBER: 2006-057-05

SEAL

A New Residence For

# BEECH TREE COVE LOT 12

ZANDE HOMES

CAROLINA DESIGN GROUP
a residential design firm
10602 Bailey Road Suite A, Cornelius NC 28031
voice: 704.895.7805 fax: 704.895.0599
www.carolinadesigngroup.com