
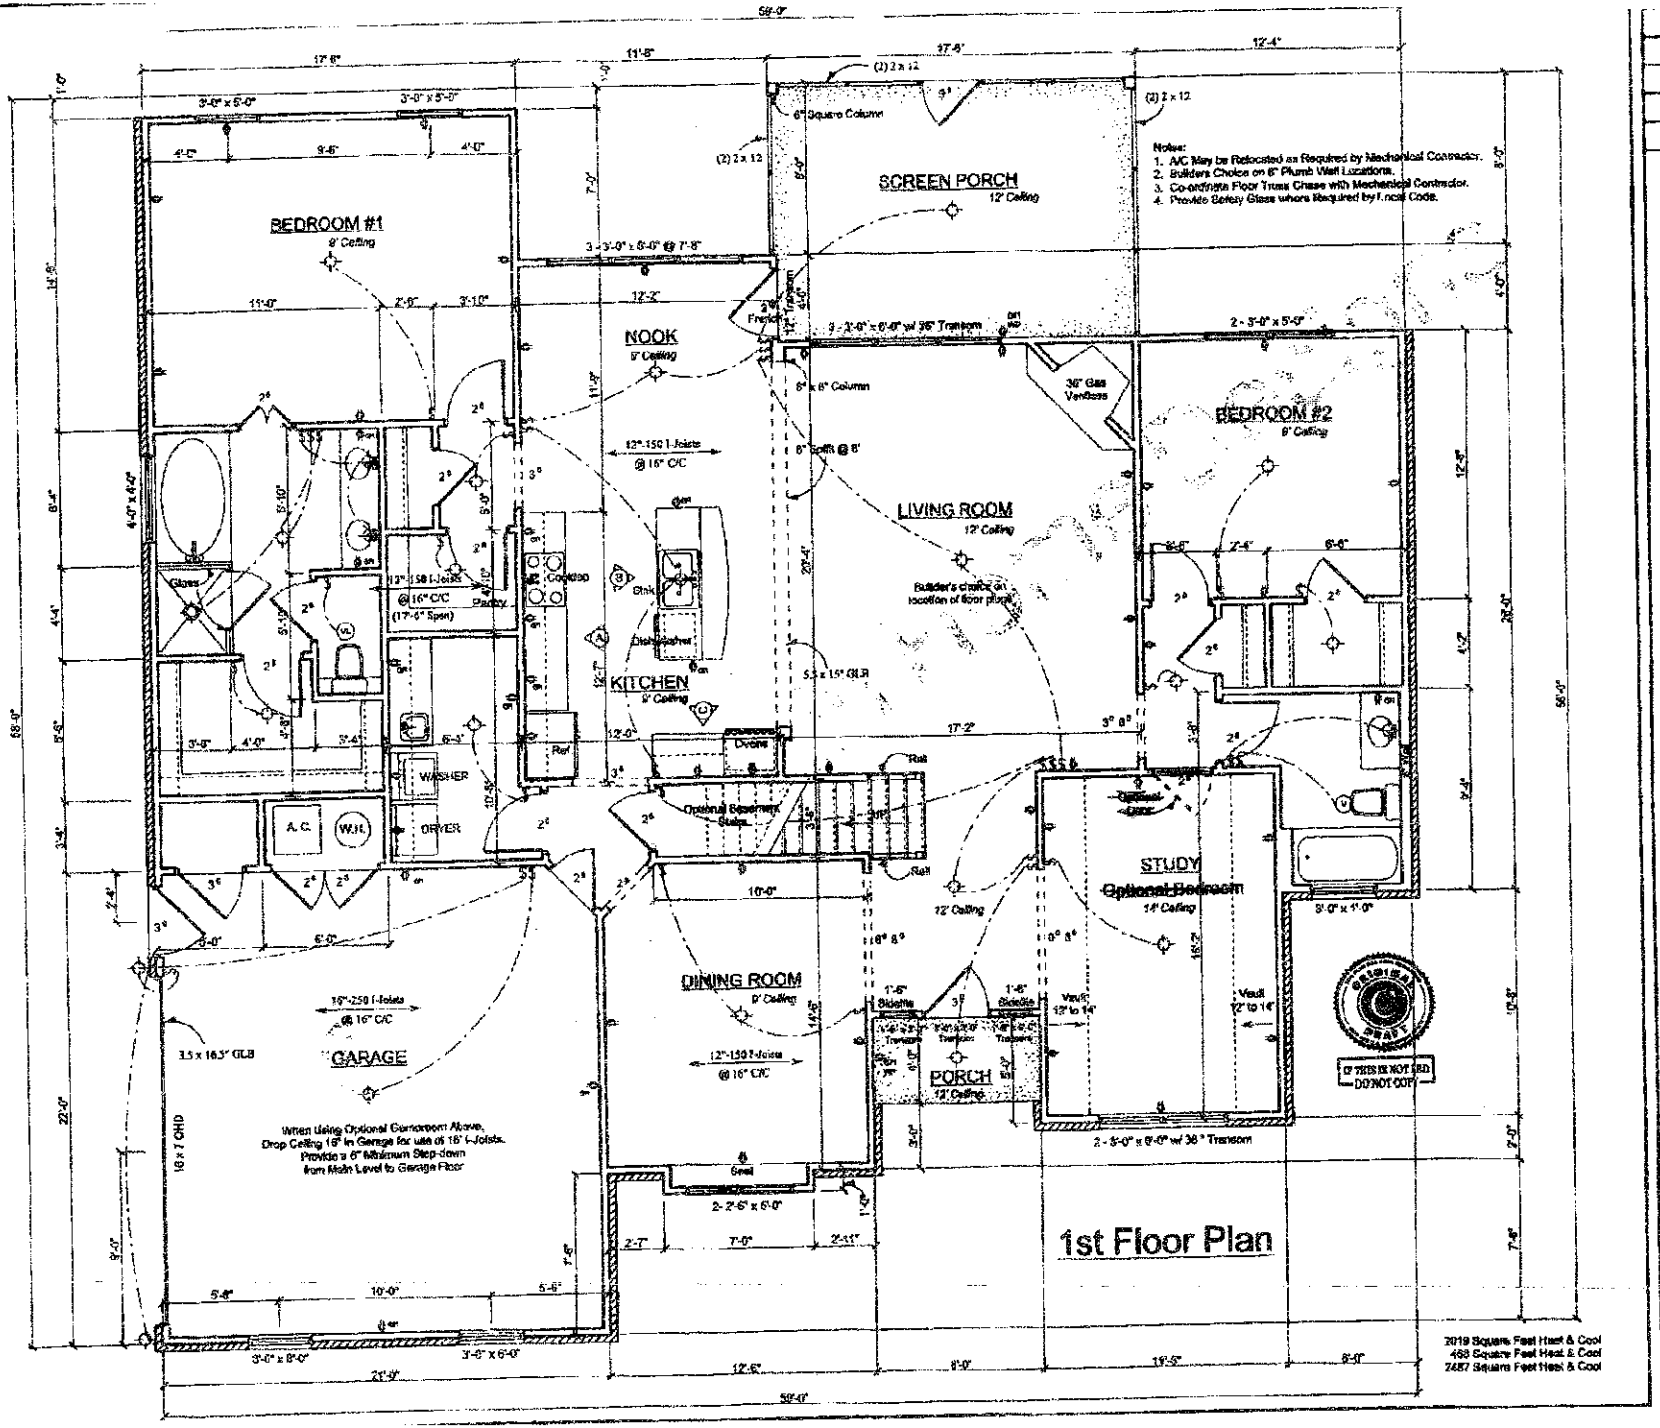


W.L. Martin Home Designs
3771 W. Urbana Street Broken Arrow, Oklahoma 74012
918-357-1711
WWW.WLMARTINHOMES.COM

24182
"DELANEY"

Date
Scale 1/4" = 1'-0"
Drawn
Job
Sheet 3
of 8 Sheets

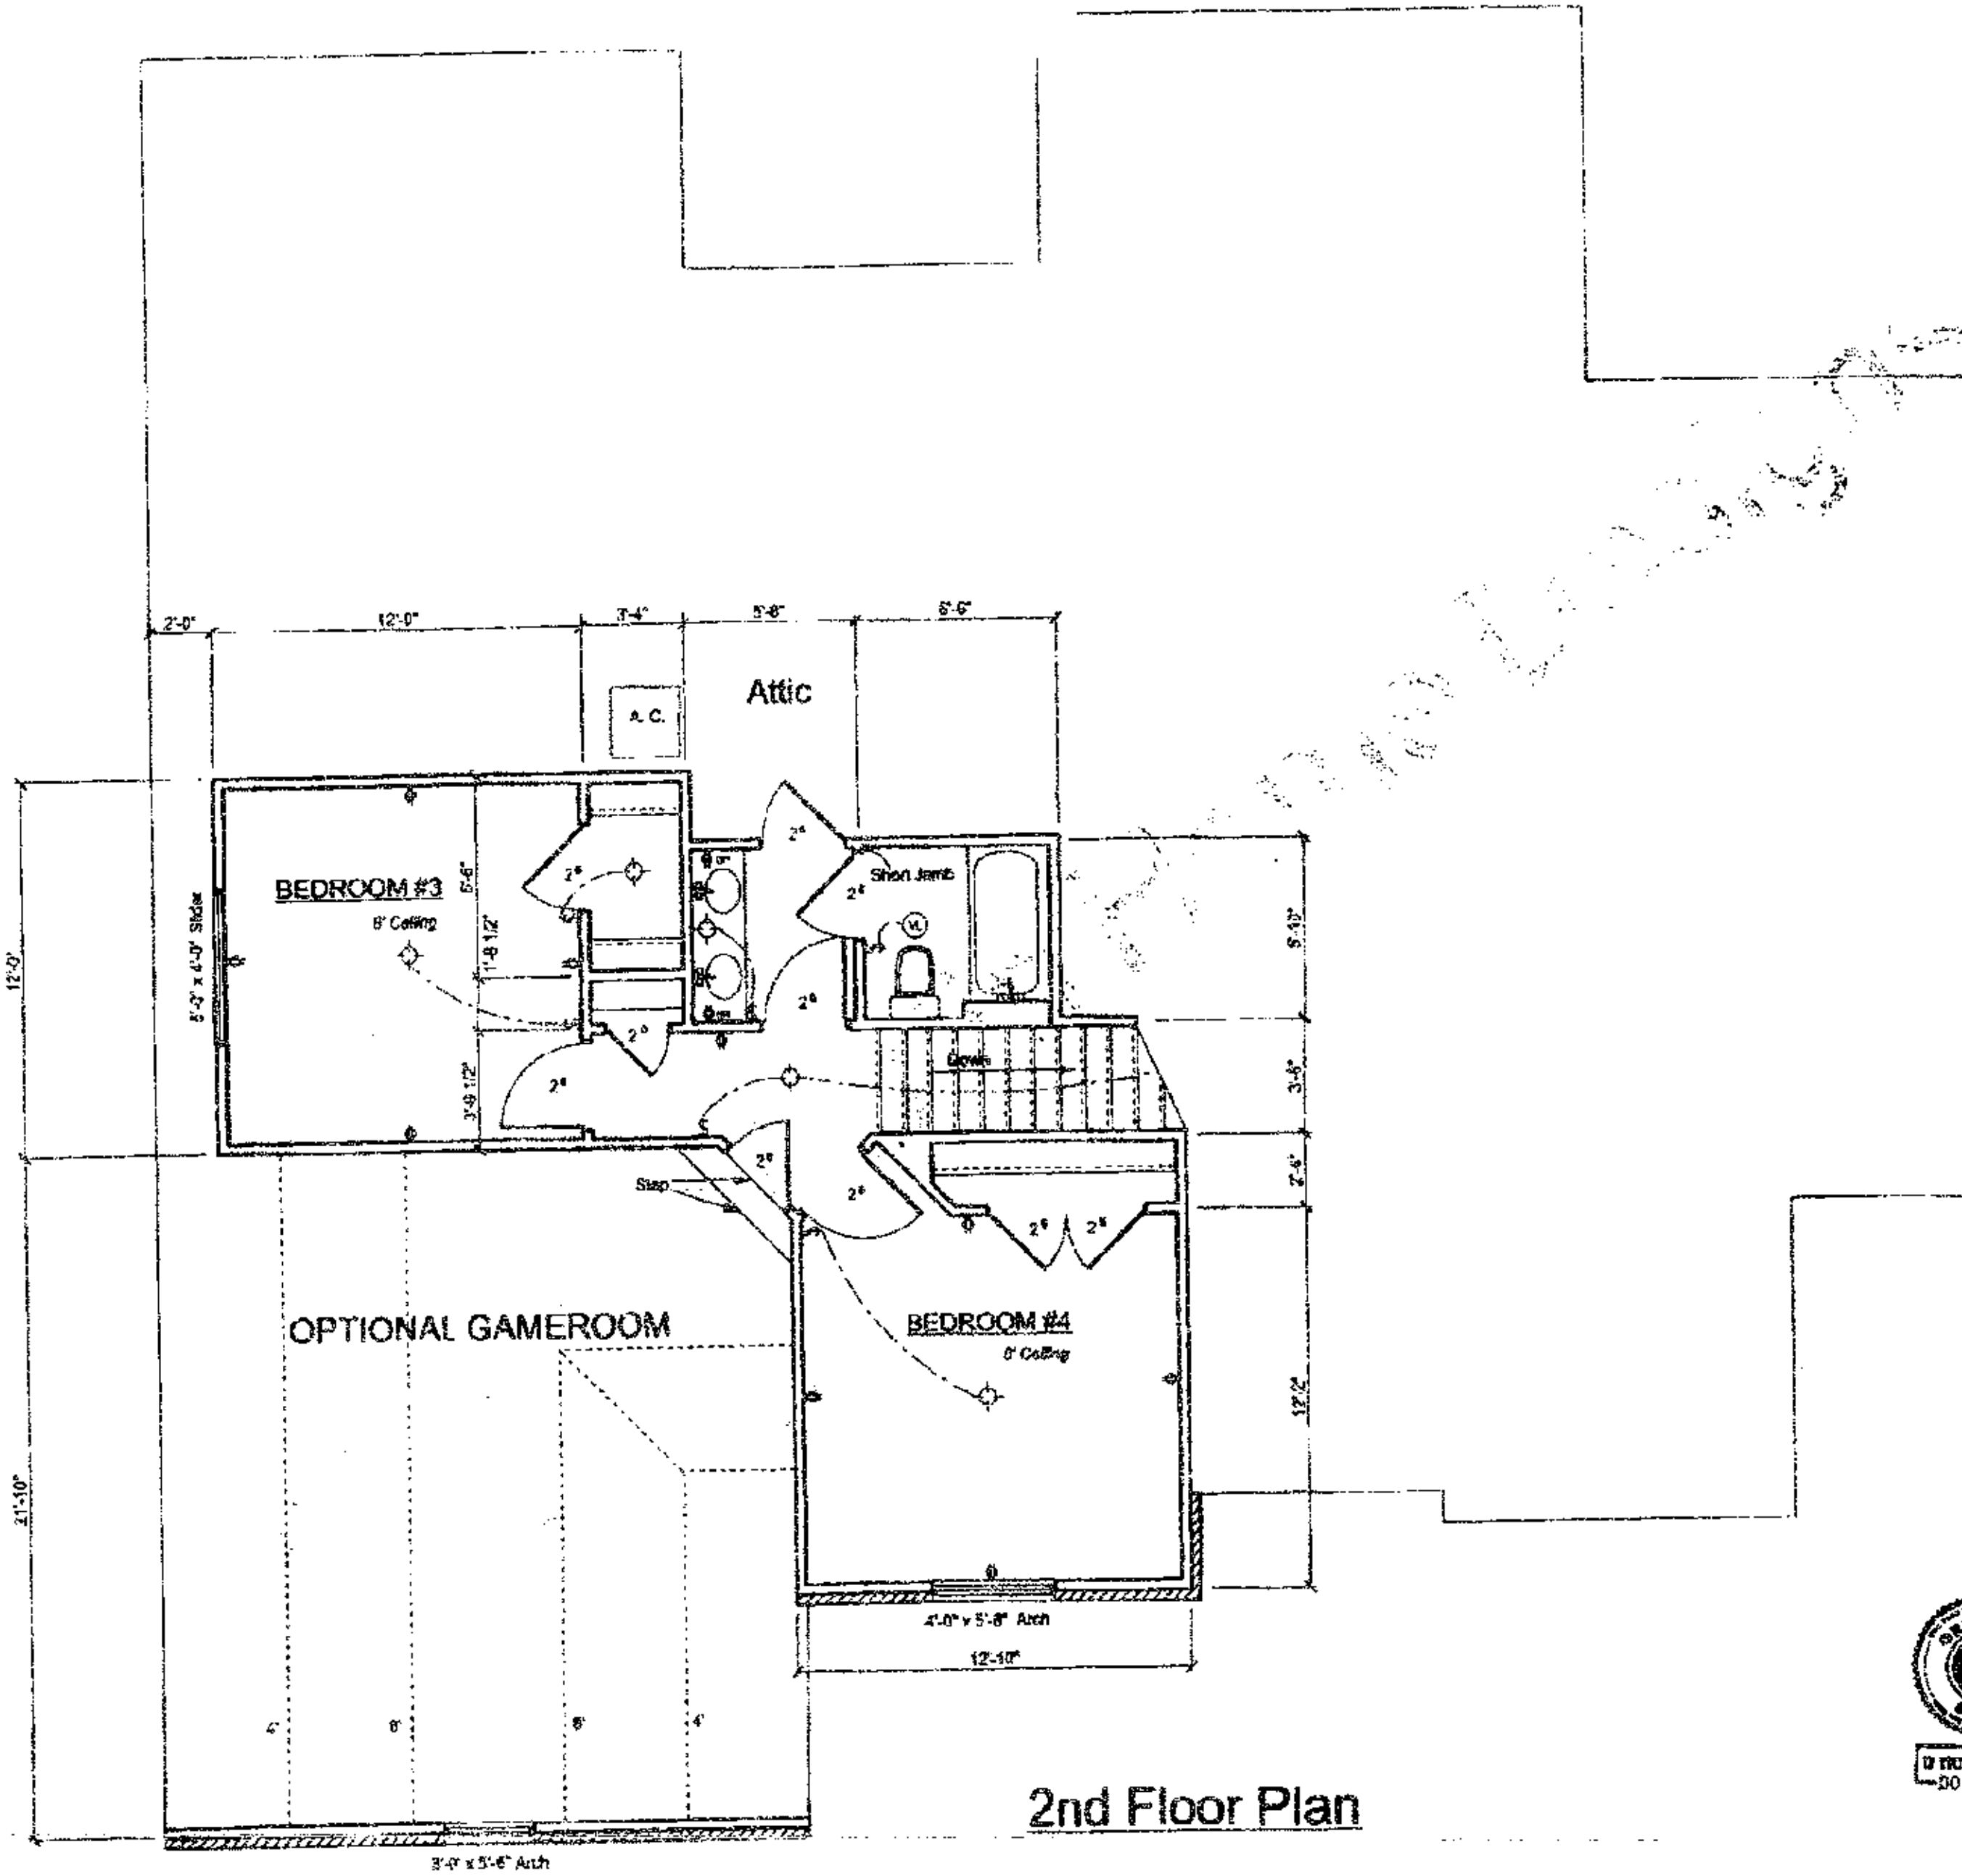

2nd Floor Plan

24182
"DELANEY"

W.L. Martin Home Designs
3791 W. Urbana Street Broken Arrow, Oklahoma 74012
918-307-1711
WWW.WLMARTINHOMES.COM

Date
Scale 1/4" = 1'-0"
Drawn
Job
Sheet 4
Of 8 Sheets