
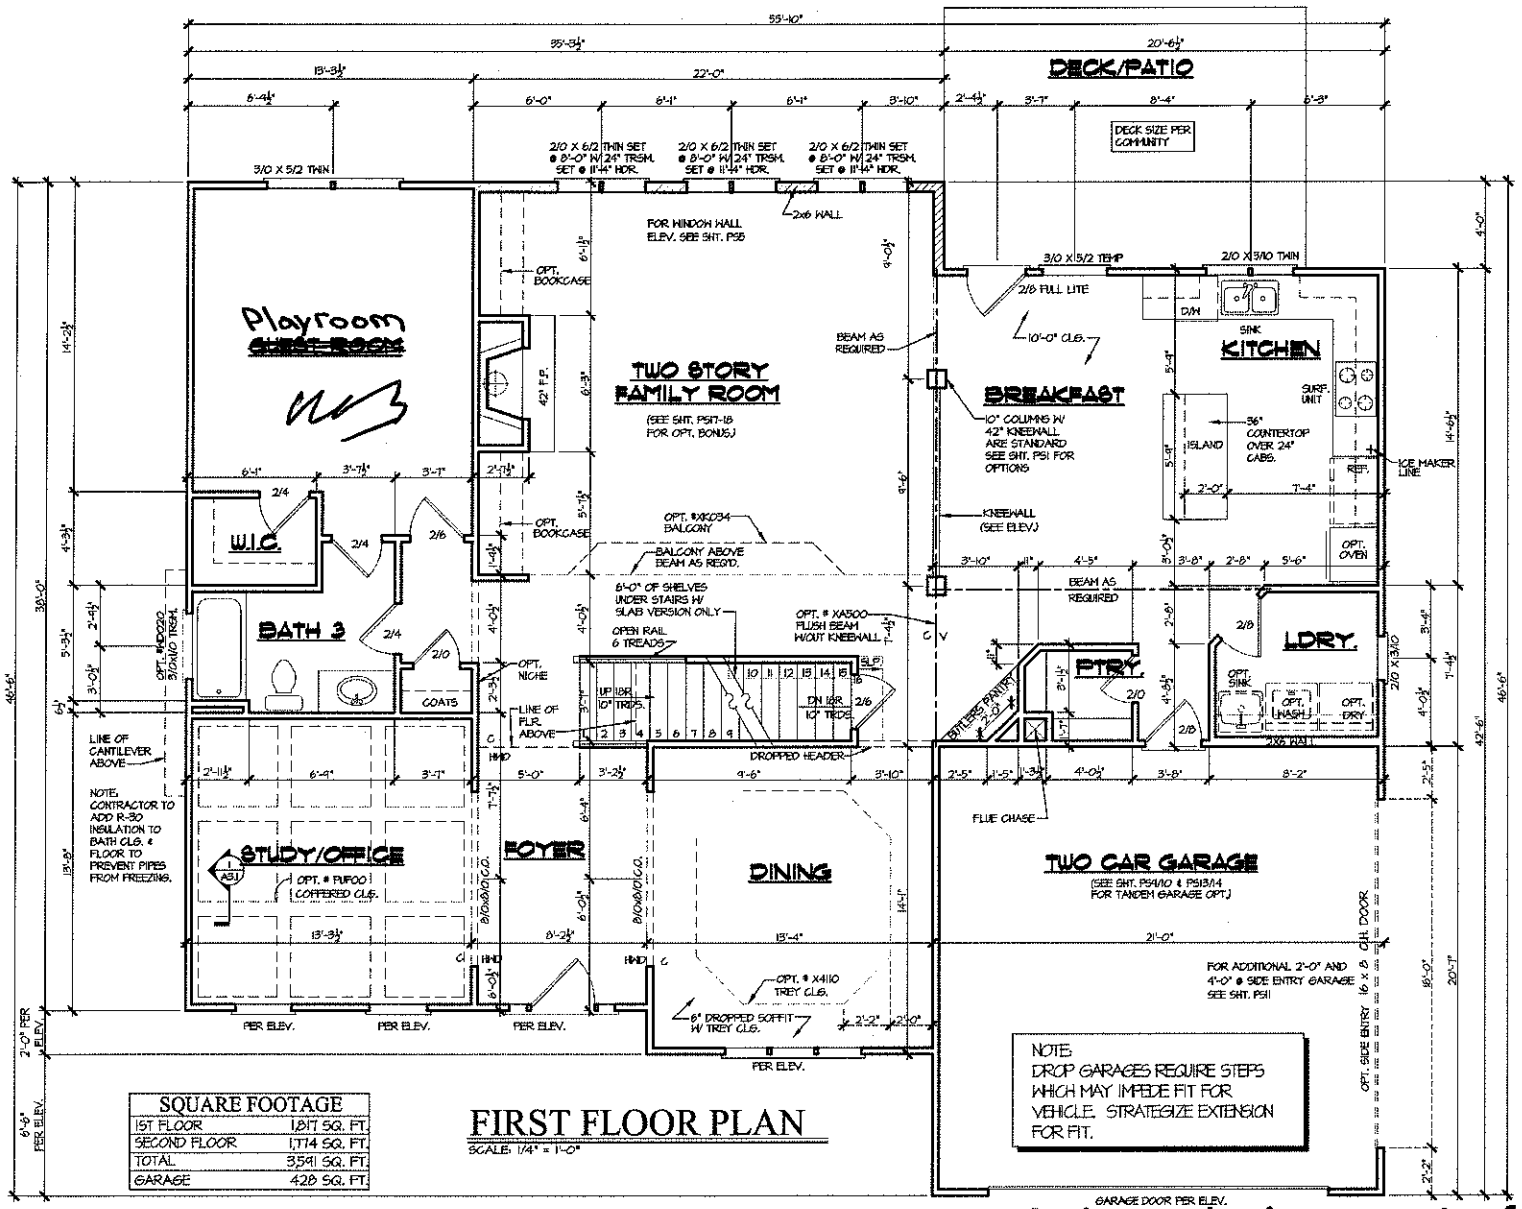


FIRST FLOOR PLAN


SCALE: 1/4" = 1'-0"

SQUARE FOOTAGE	
1ST FLOOR	1,817 SQ. FT.
SECOND FLOOR	1,774 SQ. FT.
TOTAL	3,591 SQ. FT.
GARAGE	428 SQ. FT.

NOTE:
SEE FACADE PLAN ON SHEET A4.1 FOR PLAN AND PORCH DIMENSIONS, WINDOW AND DOOR SIZES AND LOCATION.

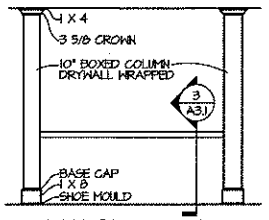


ELEV. @ KNEEWALL
SCALE: 1/4" = 1'-0"

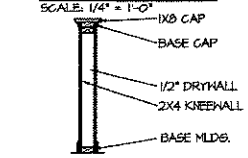


KNEEWALL SECTION
SCALE: 1/2" = 1'-0"

NOTE: LOCATE ENTRY DOOR INTO LDRY. FOR AMPLE ROOM BETWEEN DOOR AND WASHER/DRYER

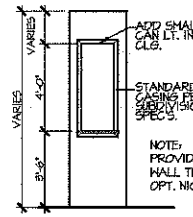

OPT. NICHE DETAIL
SCALE: 1/4" = 1'-0"

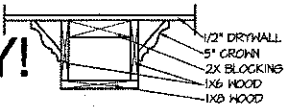

COFFERED CEILING
SCALE: 1 1/2" = 1'-0"

Acknowledgement of Plans Submittal ONLY!

Date 7/24/15

APPROVED Date JUL 30 2015


PEACHTREE RESIDENTIAL PROPERTIES
The Builder Who Listens
7360 Mollinis Ferry Rd. Suwanee, Georgia 30174
Voice (770) 622-2822 • Fax (770) 622-9171

This drawing is the property of Peachtree Residential Properties and may not be copied or reproduced without the written permission of Peachtree Residential Properties.

Drawn By: JLS
Date: 11/19/04
Plan No:

Revision:	
118001-3333	07/24/10-3811
121101-3951	08/01/13-4420
021108-3942	
022808-3406	
053008-3440	
111708-3604	
010504-3617	

Model Name: BRUNSWICK
Sheet Title: FIRST FLOOR PLAN
SHEET NO. A3.1

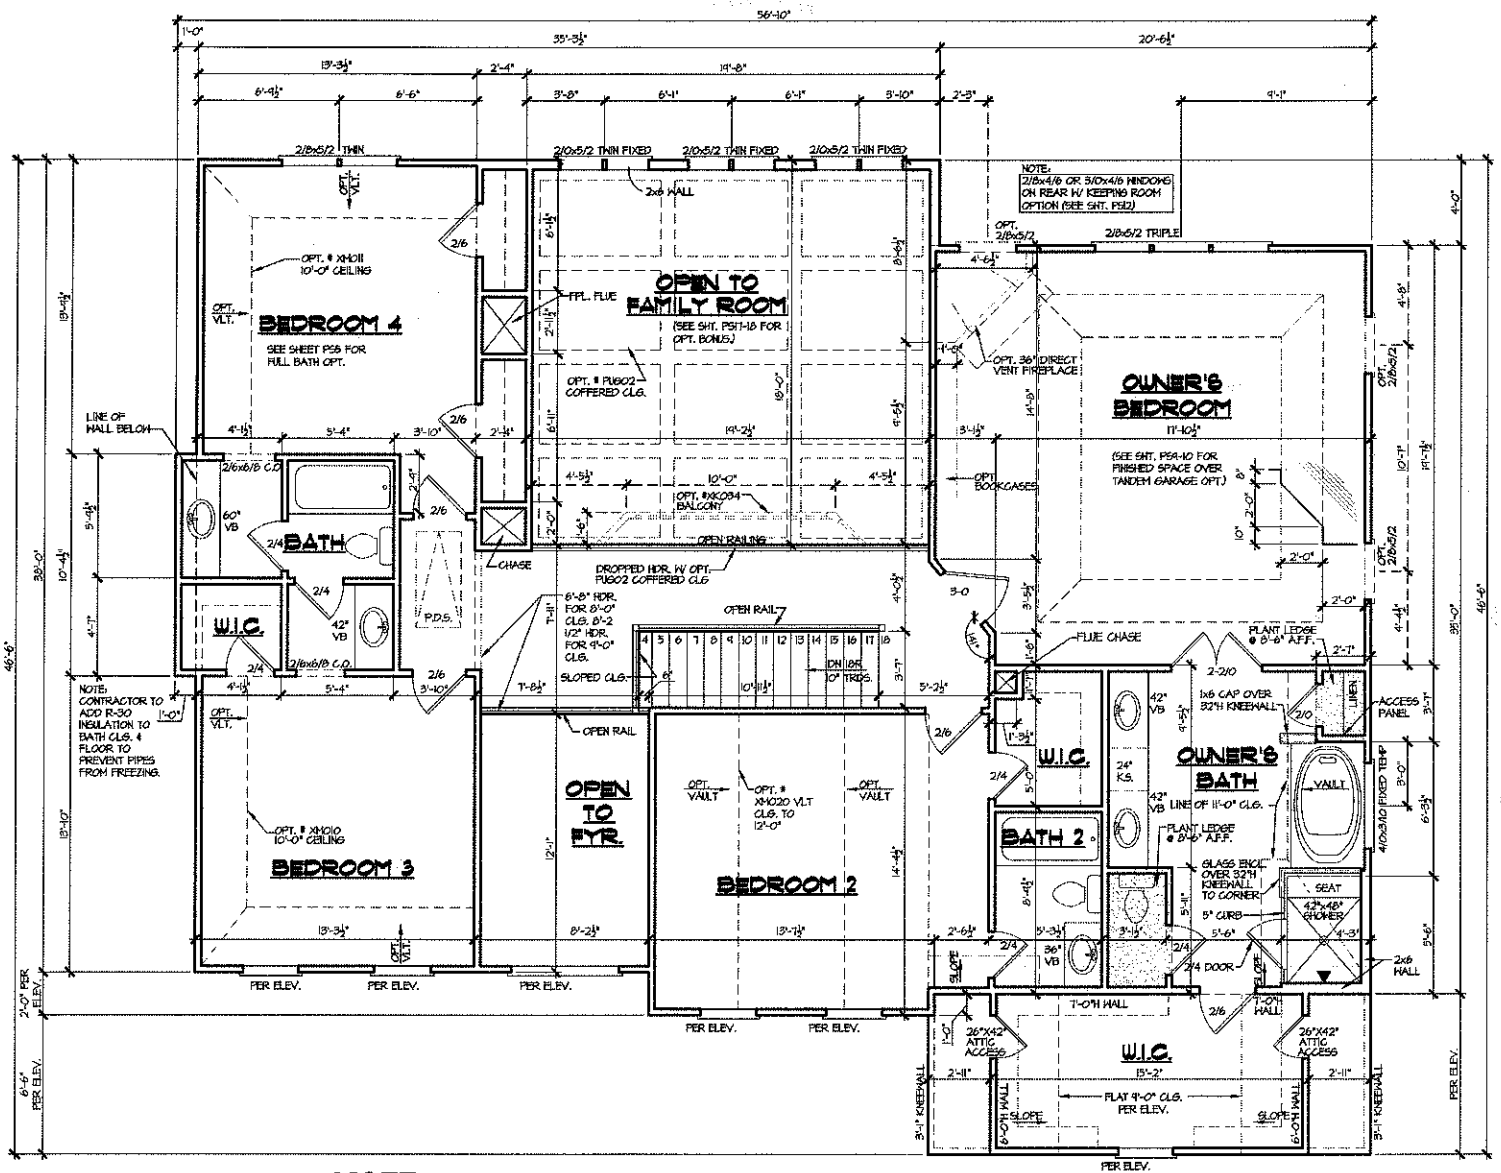


NOTE:

SEE FACADE PLAN ON SHEET A4.1 FOR PLAN AND PORCH DIMENSIONS, WINDOW AND DOOR SIZES AND LOCATION.


SECOND FLOOR PLAN

SCALE: 1/4" = 1'-0"

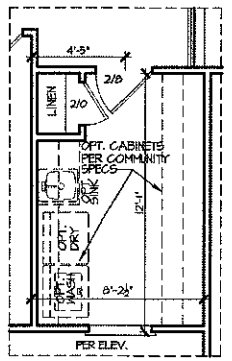

OPT. LAUNDRY W/ LIN. CLOSET ILO 2-STY. FYR.

SCALE: 1/4" = 1'-0"

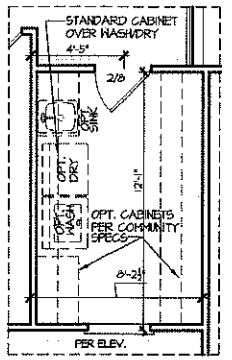

OPT. LAUNDRY ILO 2-STY. FYR.

SCALE: 1/4" = 1'-0"

Acknowledgement of Plans Submittal ONLY!

Date 7/21/15

APPROVED JUL 30 2015

PEACHTREE RESIDENTIAL PROPERTIES
The Builder Who Listens
7590 McGinnis Ferry Rd. Suwanee, Georgia 30174
Voice (770) 622-2622 • Fax (770) 622-2121

This drawing is the property of Peachtree Residential Properties and may not be copied or reproduced without the written permission of Peachtree Residential Properties.

Drawn By: JLS
Date: 11/19/04
Plan No:

Revision:		
1	B007-3333	01/05/04-3617
2	121/07-3351	10/04/04-3721
3	012406-3513	07/24/10-3611
4	022808-34006	06/13/11-3967
5	530009-3440	9/15/12-4295
6	111108-3604	03/01/13-4420
7	111709-3604	

Model Name: BRUNSWICK
Sheet Title: SECOND FLOO RPLAN
SHEET NO. A3.2