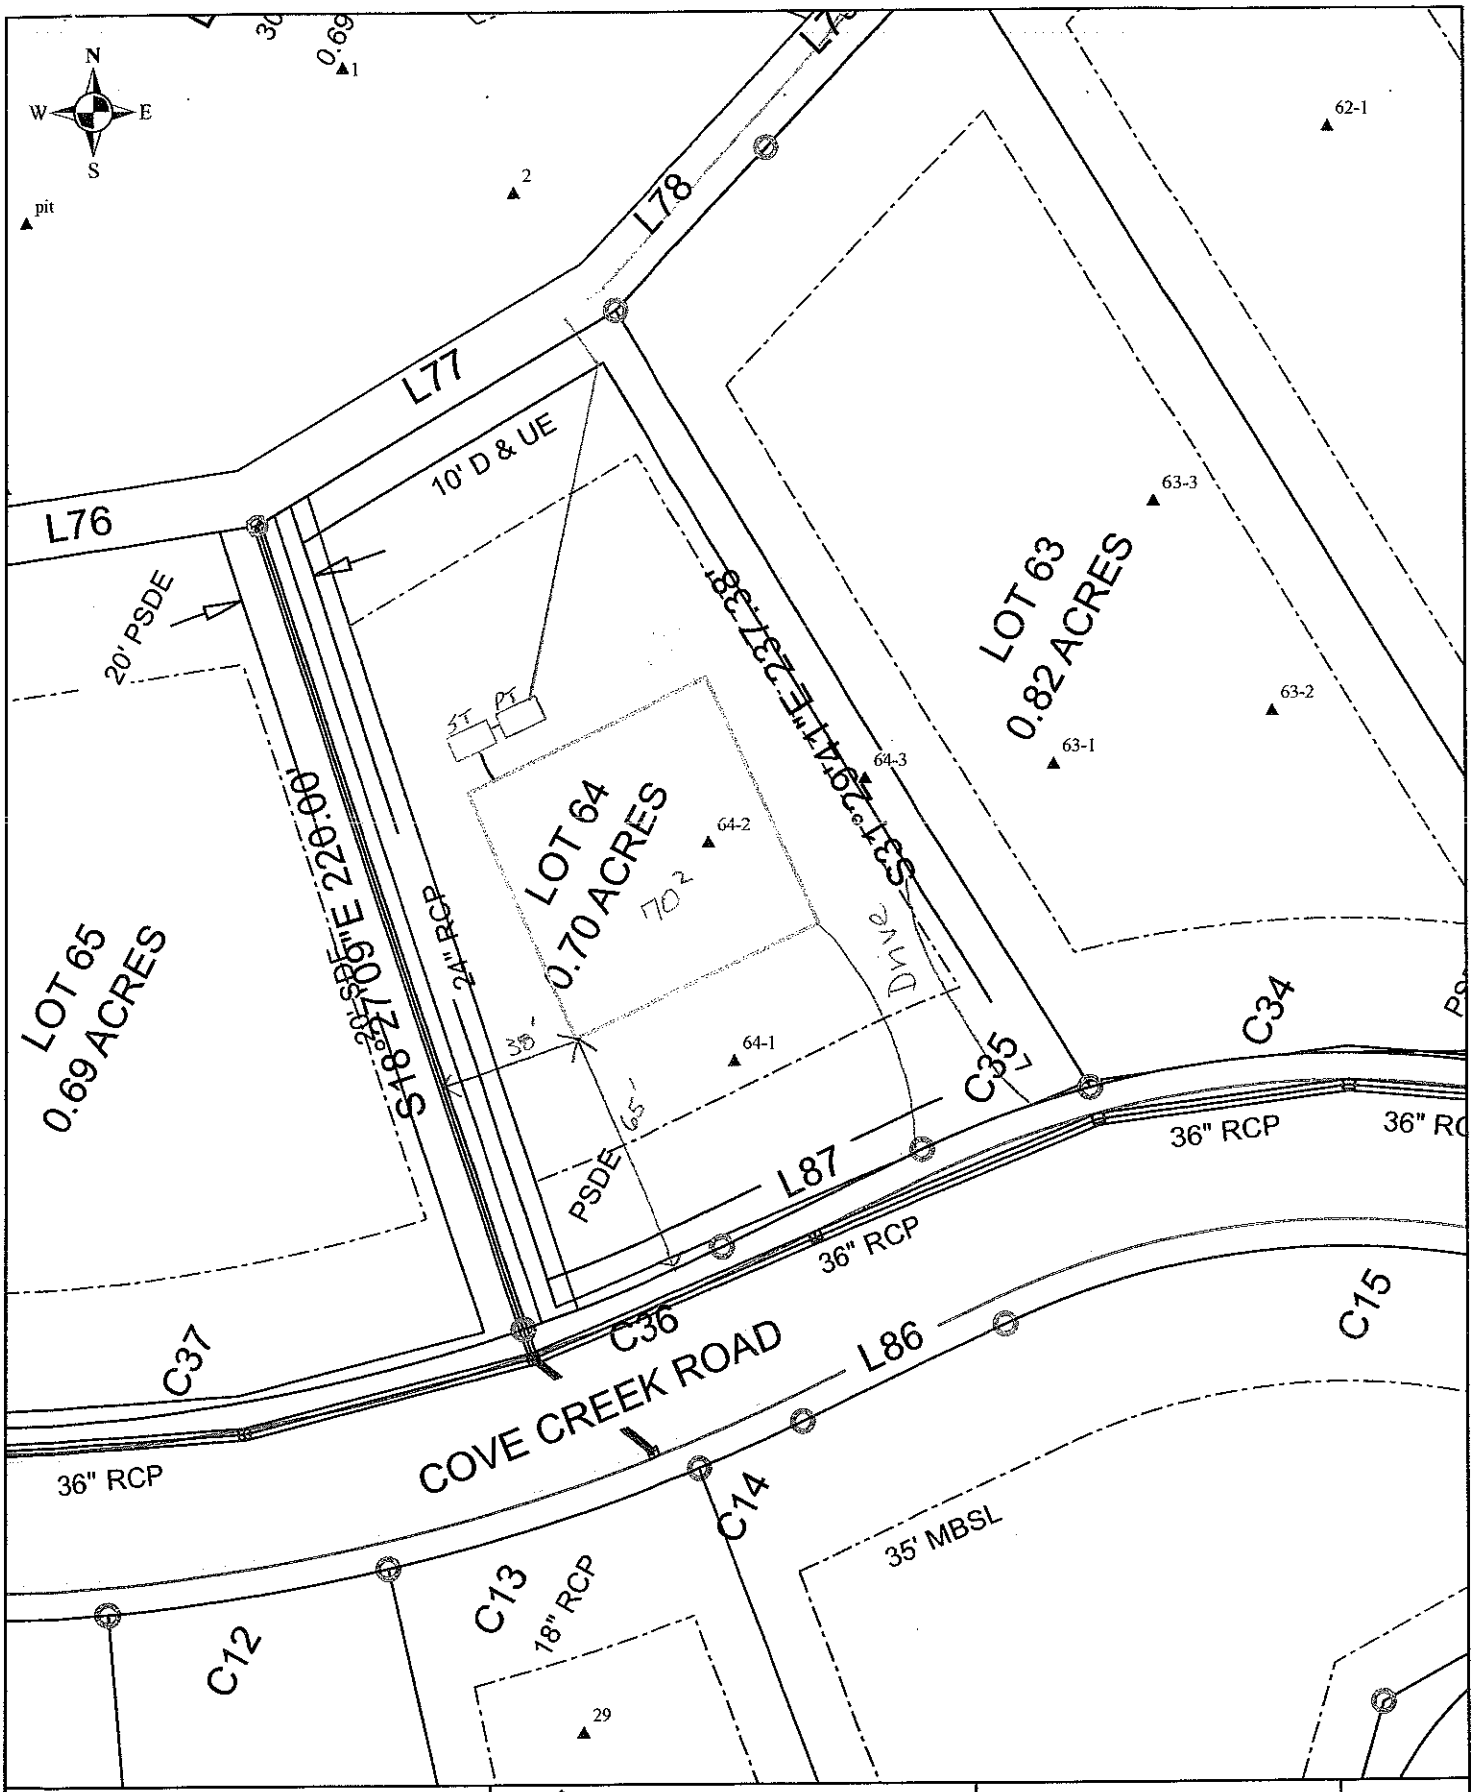


Scale: 1 inch equals 50 feet	S&ME	Lot 64 Chesapeke Point	FIGURE
Drawn by: JBP	ENVIRONMENTAL SERVICES · ENGINEERING · TESTING	Detailed, Scaled Site Plan	1
Reviewed by: KS		Iredell County, NC	
Date: December, 2006		S&ME Project #1588-04-011	