
Acknowledgement Of Plans Submittal ONLY!

Date 3-12-05

Date

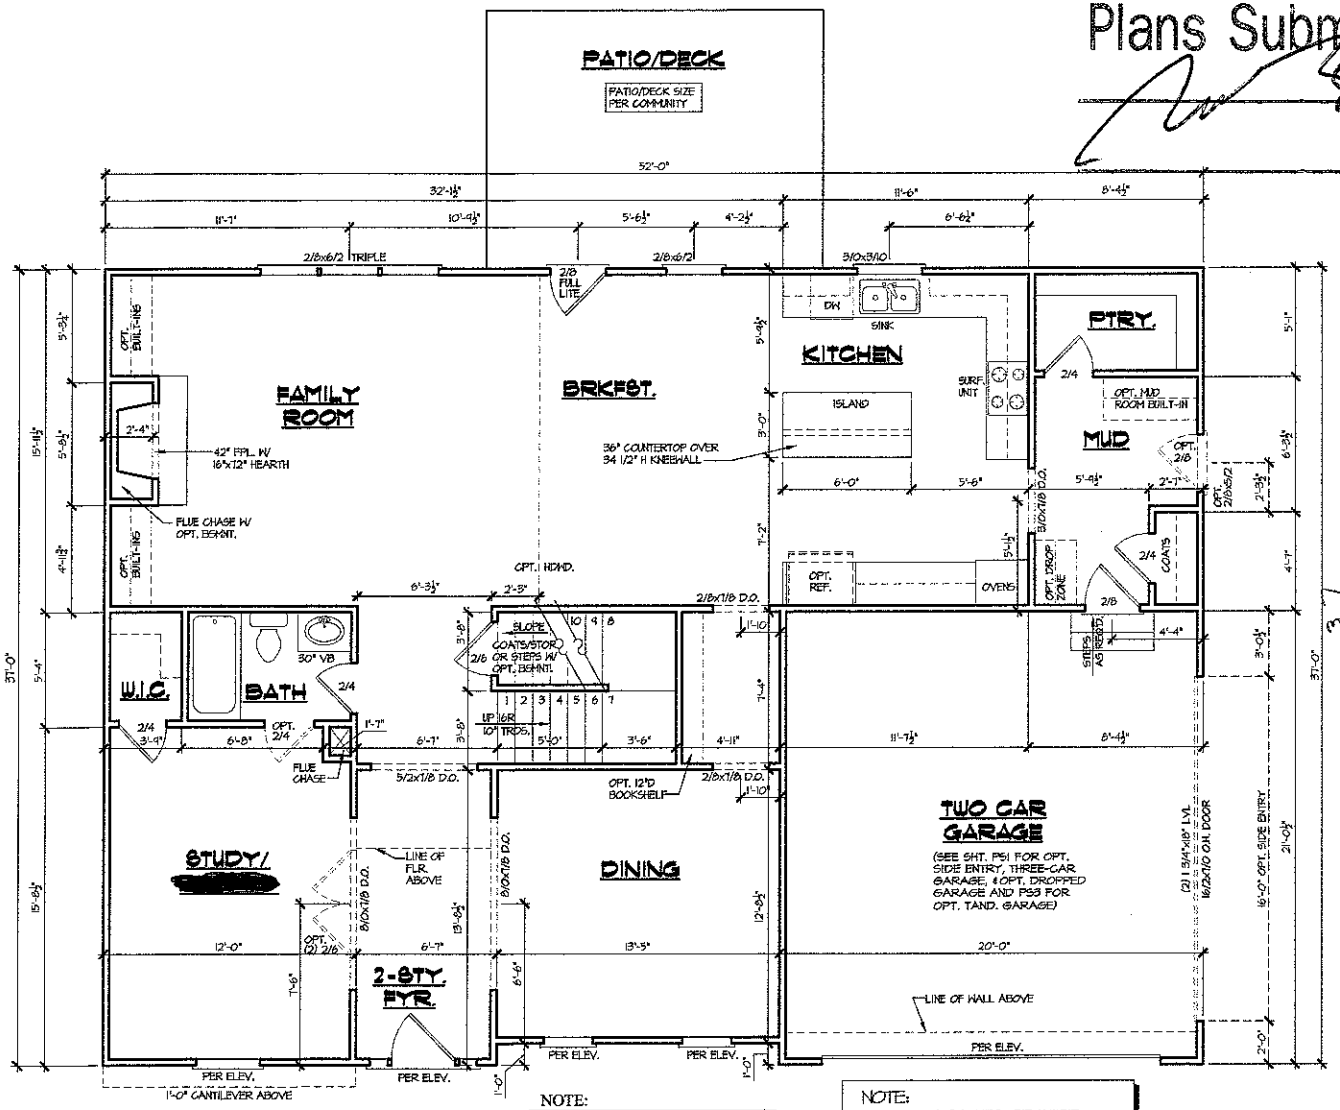


FIRST FLOOR PLAN

SCALE: 1/4" = 1'-0"

NOTE:
SEE FACADE PLAN ON SHEET A4.1 FOR PLAN AND PORCH DIMENSIONS, WINDOW AND DOOR SIZES AND LOCATION.

NOTE:
DROP GARAGES REQUIRE STEPS WHICH MAY IMPEDE FIT FOR VEHICLE. STRATEGIZE EXTENSION FOR FIT.

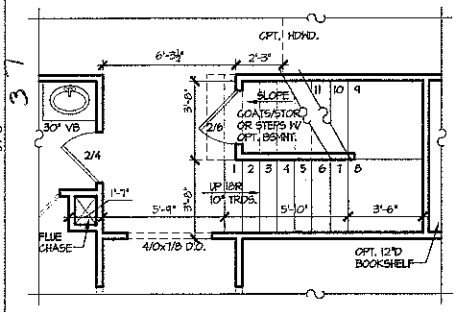

OPT. 10'-0" 1ST FLR. CLG.

SCALE: 1/4" = 1'-0"

SQUARE FOOTAGE	
1ST FLOOR	1,498 SQ. FT.
2ND FLOOR	1,766 SQ. FT.
TOTAL	3,264 SQ. FT.
GARAGE	415 SQ. FT.

PEACHTREE RESIDENTIAL PROPERTIES
The Builder Who Listens
7380 McGinnis Ferry Rd. • Suwanee, Georgia 30174
Voice (770) 622-2622 • Fax (770) 622-9171

This drawing is the property of Peachtree Residential Properties and may not be copied or reproduced without the written permission of Peachtree Residential Properties.

Drawn By: JLS
Date: 07/10/06
Plan No:


Revision:	
04/15/26 JLS	06/23/04-3680
10/03/06 MR	10/04/04-3724
12/04/06 MR	01/12/11-3894
12/21/06 MR	05/12/11-3957
	04/26/27-2887
	08/31/11-AM1
	08/15/01-3059
	04/22/11-4025
	05/21/04-3665

Model Name: BRIDGEPORT


Sheet Title: FIRST FLOOR PLAN

SHEET NO. A3.1

Acknowledgement Of
Plans Submittal ONLY!
Date
Date 3/12/13

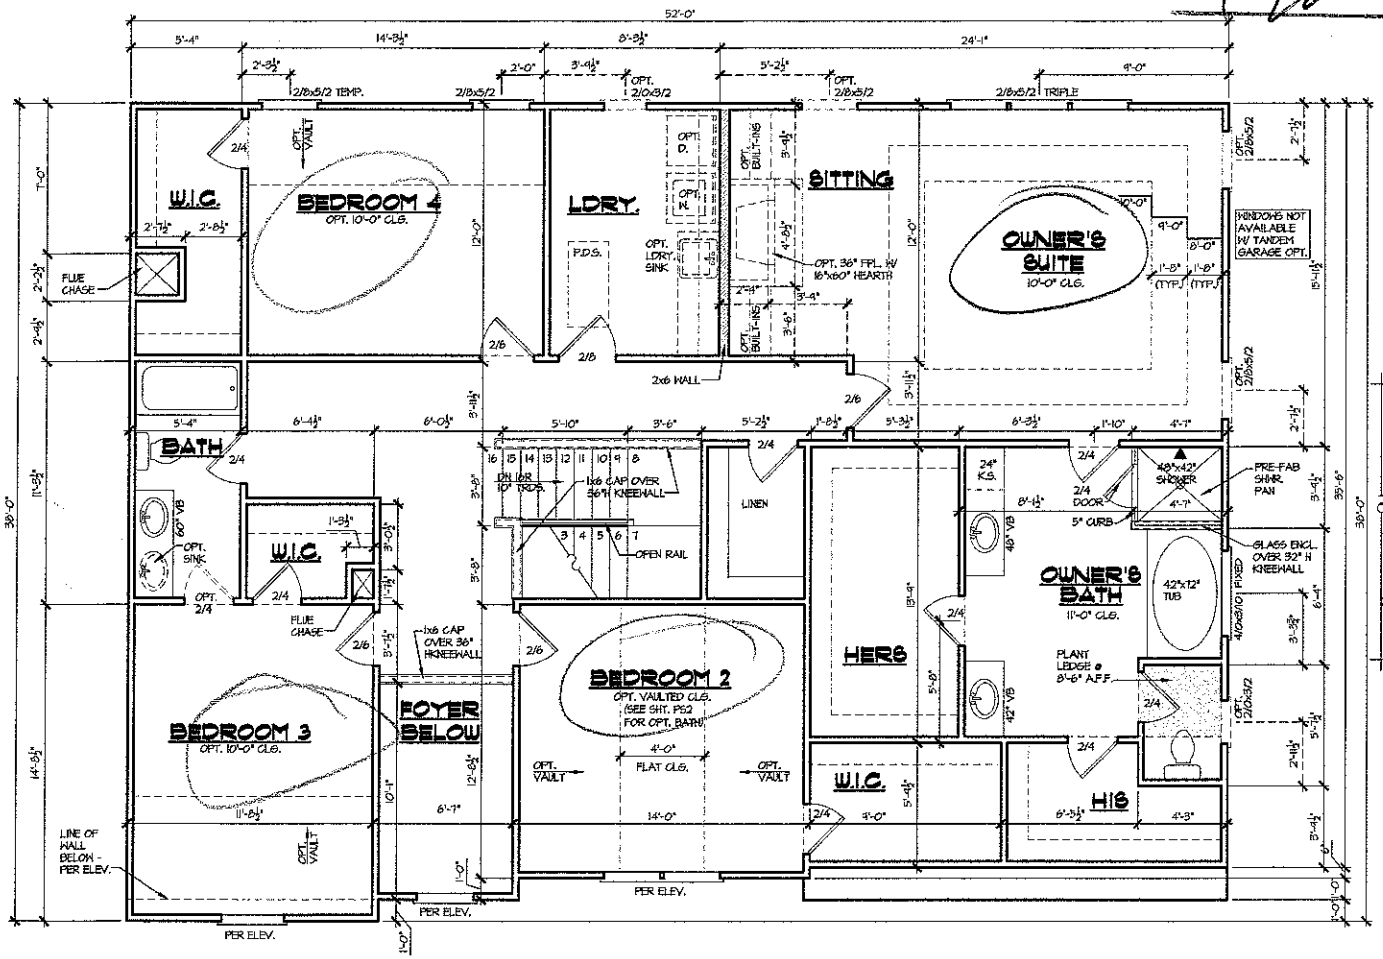

SECOND FLOOR PLAN
SCALE: 1/4" = 1'-0"

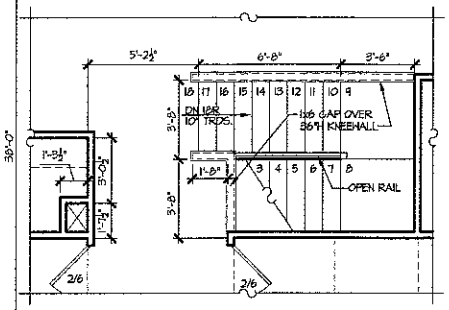

OPT. 10'-0" 1ST FLR. CLG.
SCALE: 1/4" = 1'-0"

NOTE:
SEE FACADE PLAN ON SHEET A4.1 FOR PLAN AND PORCH DIMENSIONS, WINDOW AND DOOR SIZES AND LOCATION.

PEACHTREE RESIDENTIAL PROPERTIES
The Builder Who Listens
7880 McGinnis Ferry Rd. • Suwanee, Georgia 30174
Voice (770) 622-2522 • Fax (770) 622-9171

This drawing is the property of Peachtree Residential Properties and may not be copied or reproduced without the written permission of Peachtree Residential Properties.

Drawn By: JLS
Date: 01/10/06
Plan No:

Revision:	
12/04/06 MR.	01/20/10-3756
12/21/06 MR.	04/13/11-3364
04/26/07-2687	04/13/11-3447
05/03/07-2947	05/17/11-3457
08/03/07-3126	04/22/11-4025
05/01/09-3665	
10/04/09-3724	

Model Name: BRIDGEPORT
Sheet Title: SECOND FLOOR PLAN
SHEET NO. A3.2