IREDELL COUNTY HEALTH DEPARTMENT


ENVIRONMENTAL HEALTH DIVISION

PAGE 2: *SITE PLAN WORKSHEET*

SEE THE "SAMPLE SITE PLAN" BELOW. *INCOMPLETE SITE PLANS WILL BE RETURNED TO YOU FOR COMPLETION AND MAY RESULT IN A DELAY IN THE ISSUANCE OF YOUR SEPTIC SYSTEM PERMIT!!!*

Place an (X) beside each item as you complete the site plan:

- ( ) Property Line measurements are clearly identified
- ( ) All proposed structures are indicated
- ( ) Front and side setbacks from property line
- ( ) Preferred driveway location and well location
- ( ) Area you prefer your septic system to be placed
- ( ) North arrow, or other sufficient indicator of direction

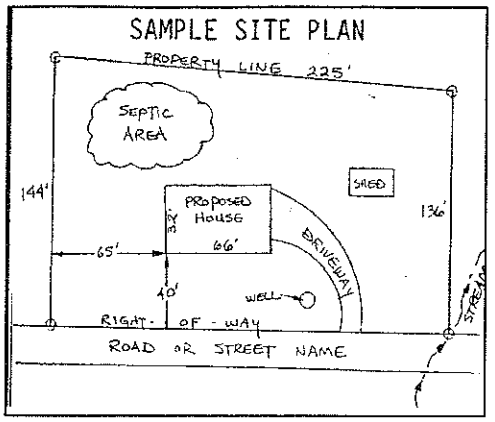

Circle N/A on the following if appropriate:

Location of septic systems and wells within 100' of your property	N/A
Location of easements and rights of ways on your property	N/A
Location of any designated wetlands on the property	N/A

USE THIS SPACE TO DRAW YOUR SITE PLAN

Show: proposed house or business footprint, wells, water lines, patios, pools and decks, and any other item that will occupy space on the site


See Attached Plan

Signature: _____

Property owner or owner's legal representative signature (SIGNATURE REQUIRED)

5/20/2015

DATE

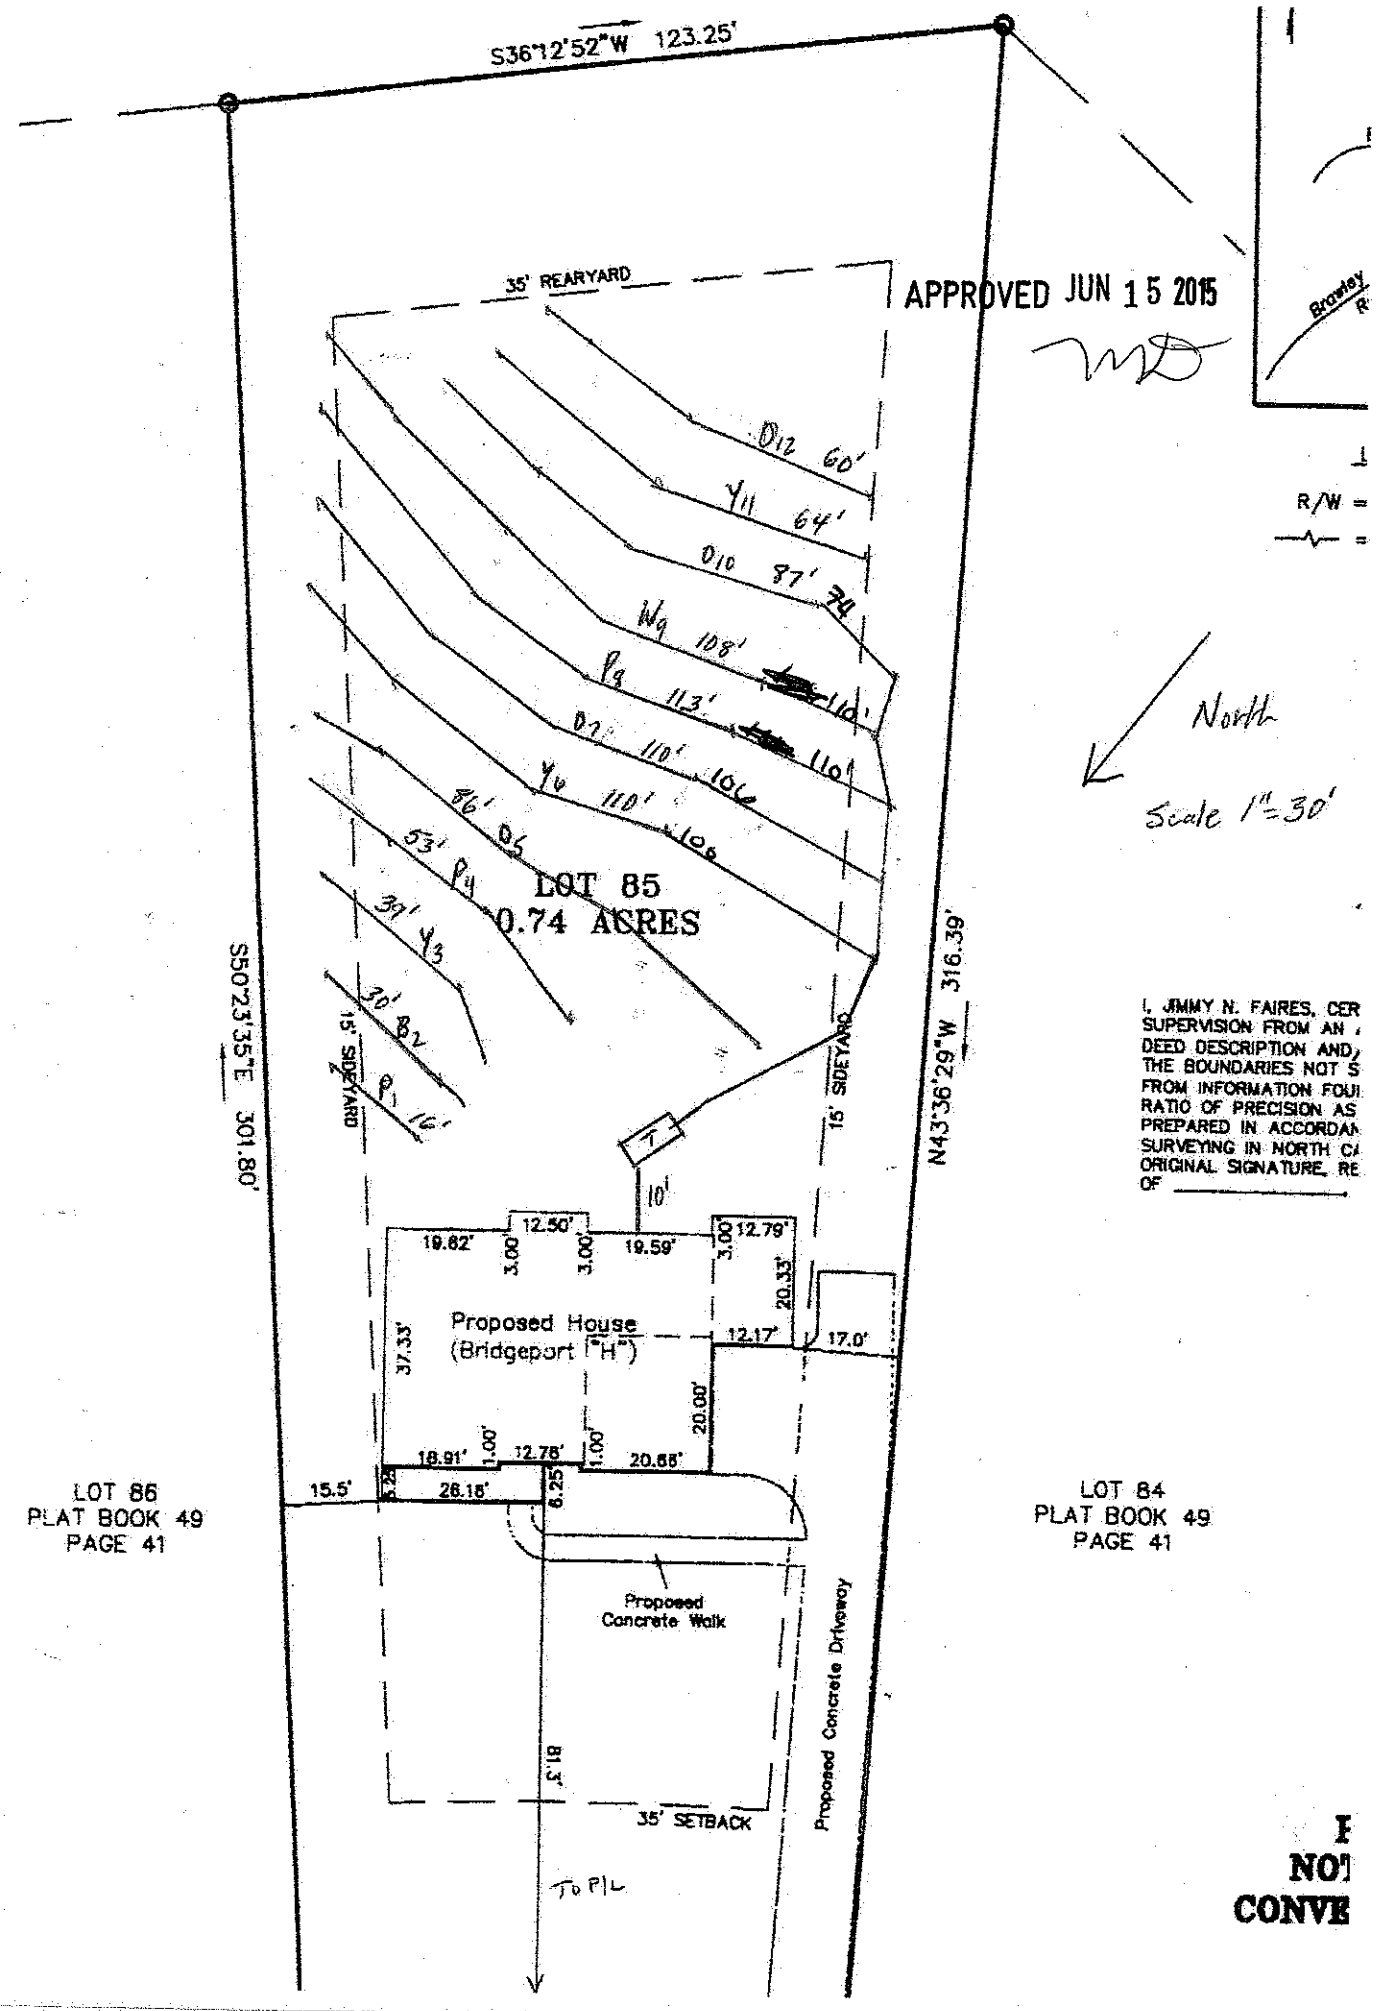
S36°12'52"W 123.25'
35' REARYARD
APPROVED JUN 15 2015
MD
D12 60'
Y11 64'
D10 87'
W9 108'
P9 113'
D7 110'
Y6 110'
86' D5
53' P4
39' Y3
30' B2
B1 16'
LOT 85
0.74 ACRES
S50°23'35"E 301.80'
N43°36'29"W 316.39'
15' SIDEYARD
1.5' SIDEYARD
10'
19.82'
12.50'
19.59'
12.79'
3.00'
3.00'
3.00'
37.33'
20.33'
Proposed House
(Bridgeport "H")
12.17'
17.0'
20.00'
18.91'
1.00'
12.78'
1.00'
20.66'
15.5'
5.25'
26.16'
6.25'
Proposed Concrete Walk
Proposed Concrete Driveway
35' SETBACK
To P/L
LOT 86
PLAT BOOK 49
PAGE 41
LOT 84
PLAT BOOK 49
PAGE 41
North
Scale 1"=30'
R/W =
I, JIMMY N. FAIRES, CER
SUPERVISION FROM AN
DEED DESCRIPTION AND
THE BOUNDARIES NOT S
FROM INFORMATION FOU
RATIO OF PRECISION AS
PREPARED IN ACCORDA
SURVEYING IN NORTH C
ORIGINAL SIGNATURE, RE
OF