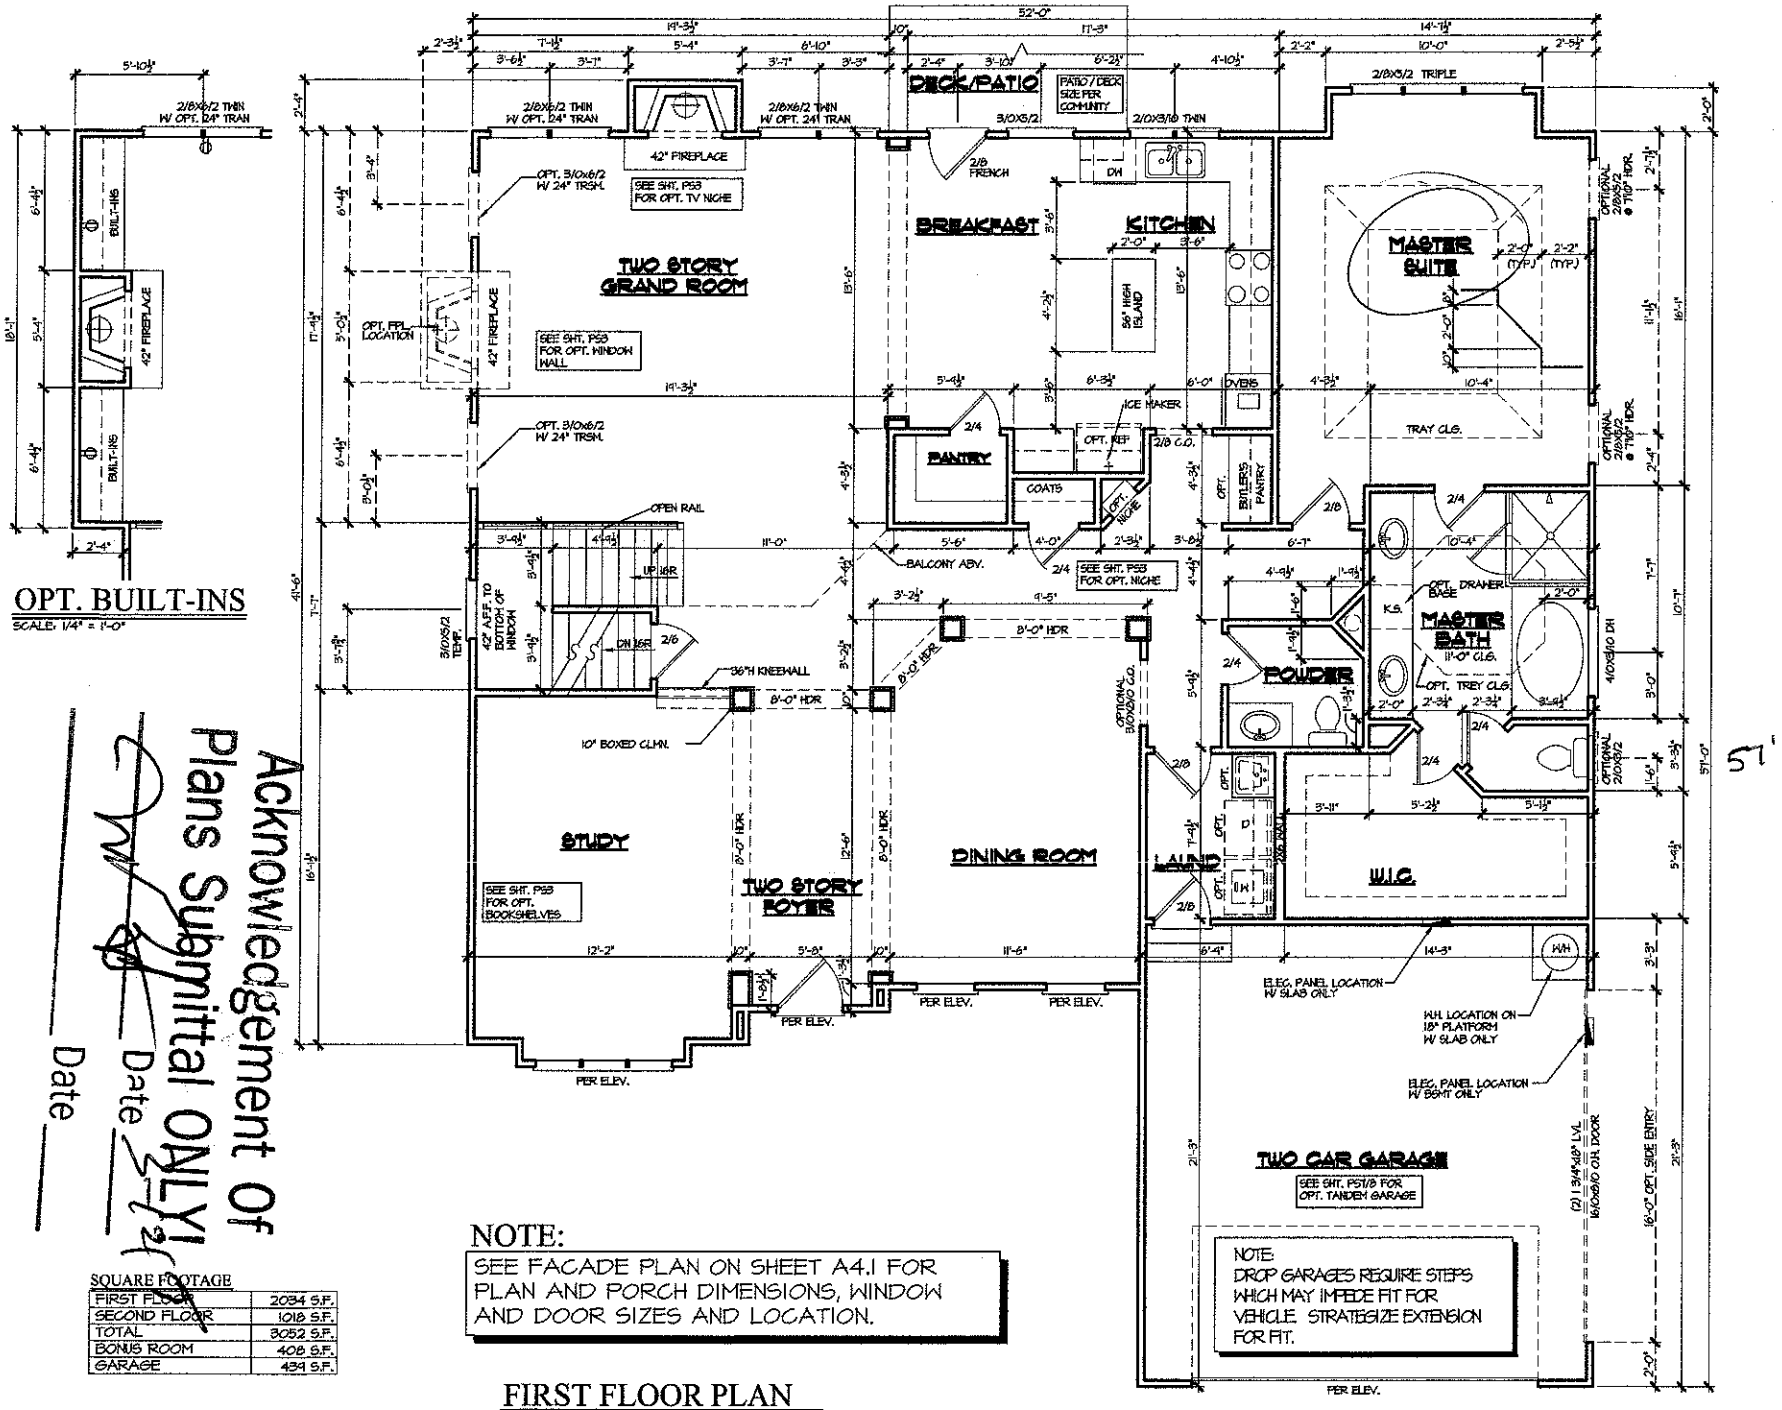


Acknowledgement Of Plans Submittal ONLY

Date

Date

SQUARE FOOTAGE	
FIRST FLOOR	2084 S.F.
SECOND FLOOR	1018 S.F.
TOTAL	3052 S.F.
BONUS ROOM	408 S.F.
GARAGE	434 S.F.

NOTE:
SEE FACADE PLAN ON SHEET A4.1 FOR PLAN AND PORCH DIMENSIONS, WINDOW AND DOOR SIZES AND LOCATION.

FIRST FLOOR PLAN
SCALE: 1/4" = 1'-0"


PEACHTREE RESIDENTIAL PROPERTIES
The Builder Who L
7880 McGinnis Ferry Rd. • Suwanee
Voice (770) 622-2622 • Fax (770)

This drawing is the property of Peachtree Residential Properties and may not be copied or reproduced without the written permission of Peachtree Residential Properties.

Drawn By: RKB
Date: 10/11/03
Plan No:

Revisions:
11/4/03
8/10/04 AMH
12/08/04 JLS
04/29/05 JLS
04/29/06 JLS
10/06/06 JLS
04/16/08-3451

Model Name: ALEXANDRIA
Sheet Title: FIRST FLOOR PLAN
SHEET NO. A3.1

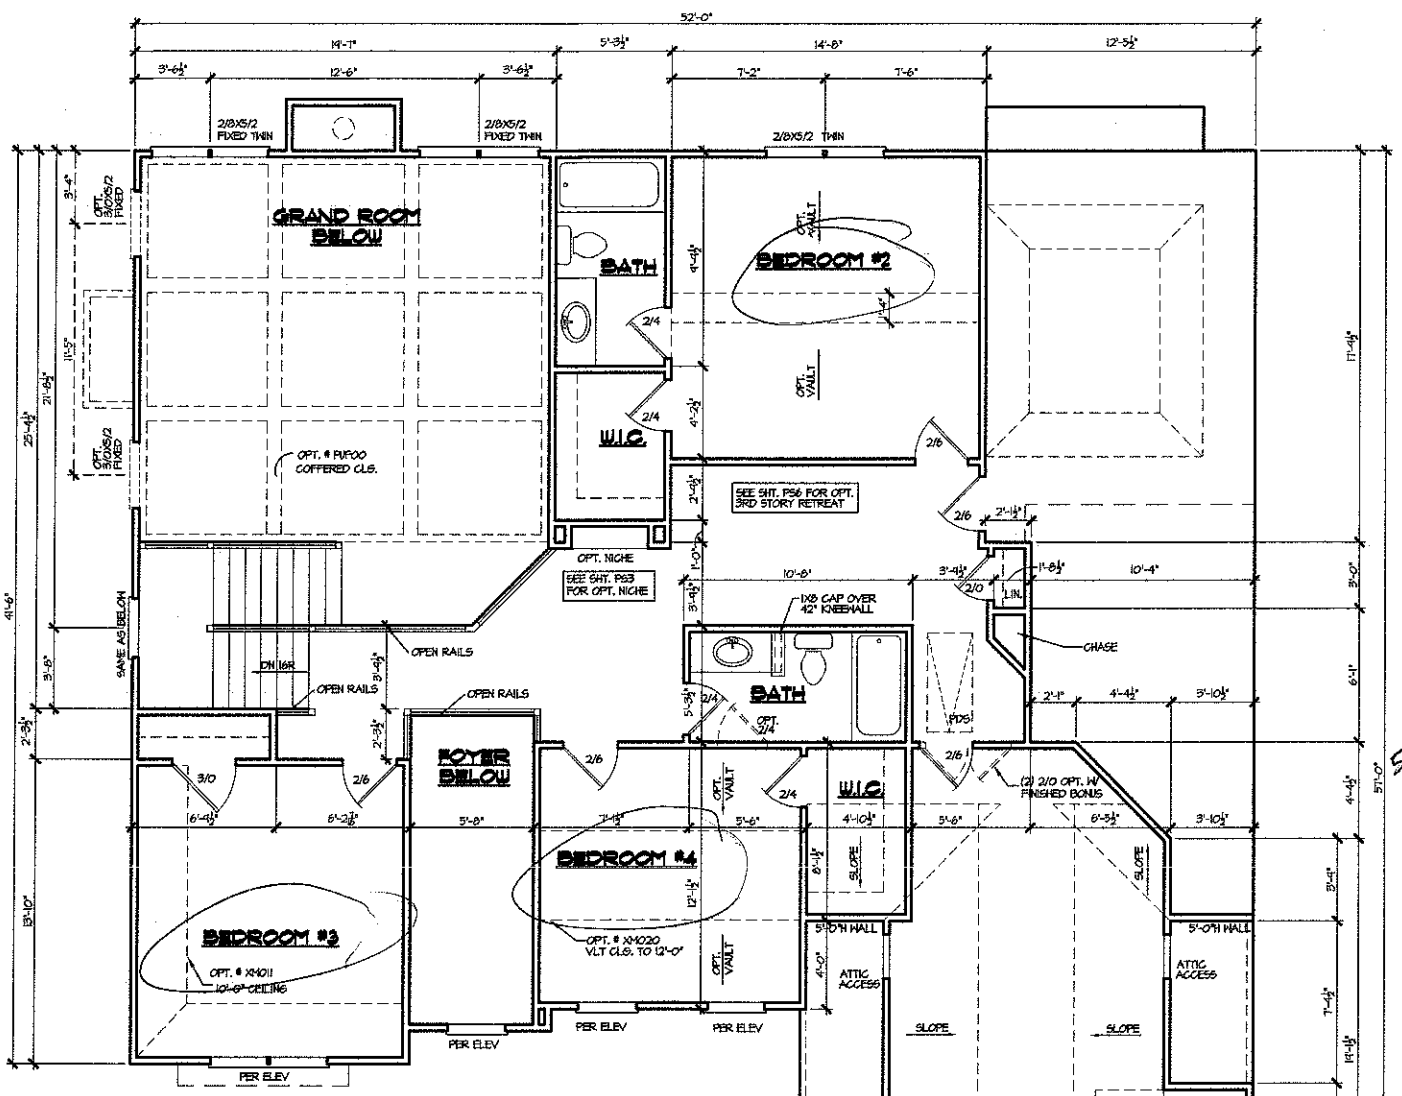

SECOND FLOOR PLAN

SCALE: 1/4" = 1'-0"

NOTE:

SEE FACADE PLAN ON SHEET A4.1 FOR PLAN AND PORCH DIMENSIONS, WINDOW AND DOOR SIZES AND LOCATION.

Acknowledgement Of Plans Submittal ONLY!

Date 5/2/06

Date

PEACHTREE RESIDENTIAL PROPERTIES
The Builder Who Listens
7580 McGinnis Ferry Rd. Suwanee, Georgia 30024
Voice: (770) 622-4622 • Fax: (770) 622-4623

This drawing is the property of Peachtree Residential Properties and may not be copied or reproduced without the written permission of Peachtree Residential Properties.

Drawn By: RKB
Date: 10/17/03
Plan No:

Revision: 07/14/06 J.S. 04/16/08-3451

Model Name: ALEXANDRIA
Sheet Title: SECOND FLOOR PLAN
SHEET NO. A3.2