
54'0"

FIRST FLOOR PLAN - 2232

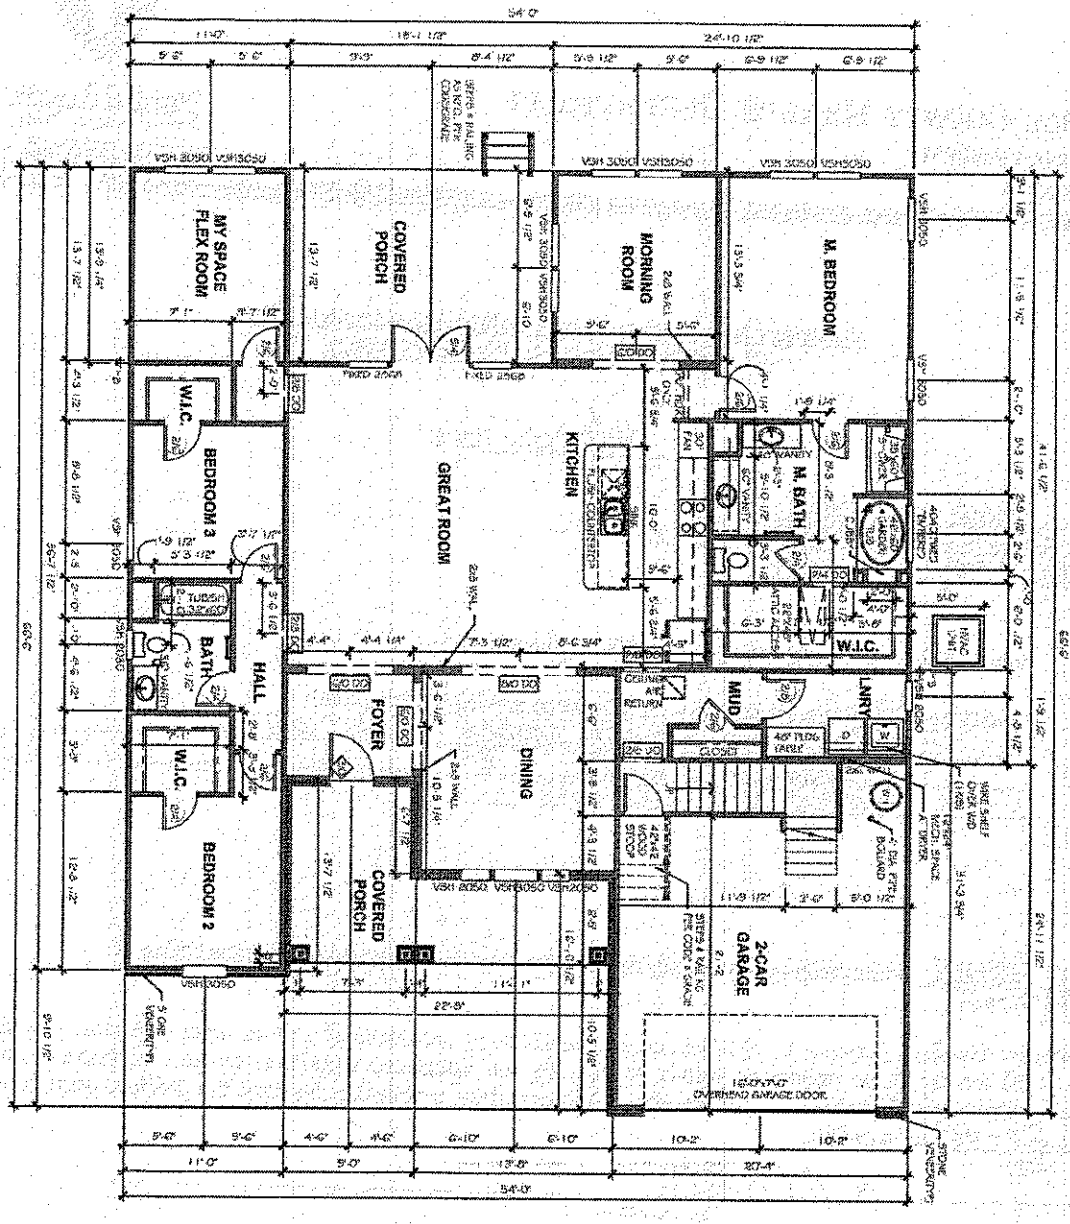

54'0"


Acknowledgement Of
Plans Submittal ONLY!

APPROVED SEP 25 2015

Date

9-18-15

SHEET:				
A2.1	DRAWN BY: DVS DATE: 08-31-15 SCALE: 3/16"= 1'-0" CHECKED BY: REVISIONS:	THE LANGLEY #2233 IREDELL COUNTY	ROCK RIDGE POINT LOT #37	TrueHomes IT'S ALL ABOUT U 2649 Brekon Ridge Centre Dr. Suite 104 Monroe, N.C. 28110 704-226-9486

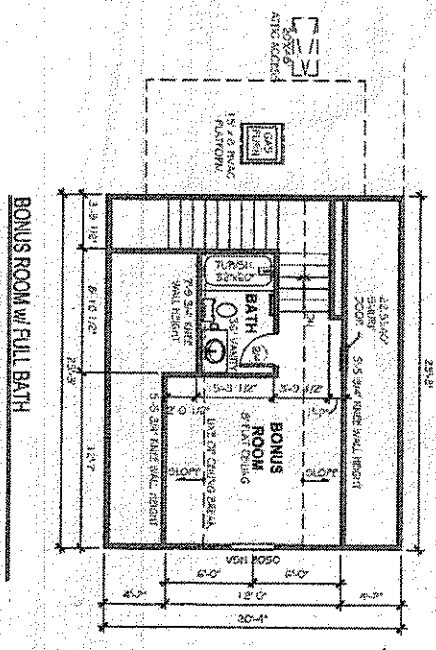

Acknowledgement Of Plans Submittal ONLY!

APPROVED SEP 25 2015

Date

Date

9-18-15

SHEET: A2.2	DRAWN BY: DRS DATE: 08-31-15 SCALE: 3/16"=1'-0" CHECKED BY: MBALS	THE LANGLEY #2233 IREDELL COUNTY	ROCK RIDGE POINT LOT #37	TrueHomes IT'S ALL ABOUT U 2649 Brekon Ridge Centre Dr. Suite 104 Monroe, N.C. 28110 704-226-9486