[redacted]TMENT OF ENVIRONMENT, HEALTH, AND NATURAL RESOURCES
[redacted]SION OF ENVIRONMENTAL HEALTH
[redacted]-SITE WASTEWATER SECTION

Sheet ___ of ___
PROPERTY ID #: _____
COUNTY: _____


SOIL/SITE EVALUATION
for ON-SITE WASTEWATER SYSTEM

OWNER: Rocky Ridge APPLICANT: _____
ADDRESS: _____ APPLICATION DATE: _____ DATE EVALUATED: _____
PROPOSED FACILITY: House PROPOSED DESIGN FLOW (.1949): 480 PROPERTY SIZE: _____
LOCATION OF SITE: Lot 23 PROPERTY RECORDED: _____
WATER SUPPLY: ☐ Private ☒ Public ☒ Well ☐ Spring ☐ Other _____
EVALUATION METHOD: ☐ Auger Boring ☒ Pit ☐ Cut
TYPE OF WASTEWATER: ☒ Sewage ☐ Industrial Process ☐ Mixed

PROFILE #	.1940 LANDSCAPE POSITION/ SLOPE %	HORIZON DEPTH (IN.)	SOIL MORPHOLOGY (.1941) .1941 STRUCTURE/ TEXTURE	.1941 CONSISTENCE/ MINERALOGY	OTHER PROFILE FACTORS .1942 SOIL WETNESS/ COLOR	.1943 SOIL DEPTH	.1956 SAPRO CLASS	.1944 RESTR HORIZ	PROFILE CLASS & LTAR
20	L	0-46	No SBK C/CL	FR SS/SP	Red				.3
		46+	MA L sap	FR					
18	L	0-6	WK SBK SCL	FR SS/SP	Br				.3
		6-48	Mo SBK C-CL	FR SS/SP	Red; FF yel Br & sap				
3	26-06	0-5	gr bw sl/sk	fr ss sp					.3
		5-24	SBK red c	fr ss sp sap					
		24-52	wk sbk gr cl	fr ss sp					
4	R-S 3%	0-9	wk SBK bw sl/sk	fr ss sp					.3
		9-31	M sbk red c	fr sp sap					
		31-52	wk sbk Red cl	fr ss sp bw sap					

DESCRIPTION	INITIAL SYSTEM	REPAIR SYSTEM
Available Space (.1945)		
System Type(s)		

OTHER FACTORS (.1946): _____
SITE CLASSIFICATION (.1948): _____
EVALUATED BY: _____

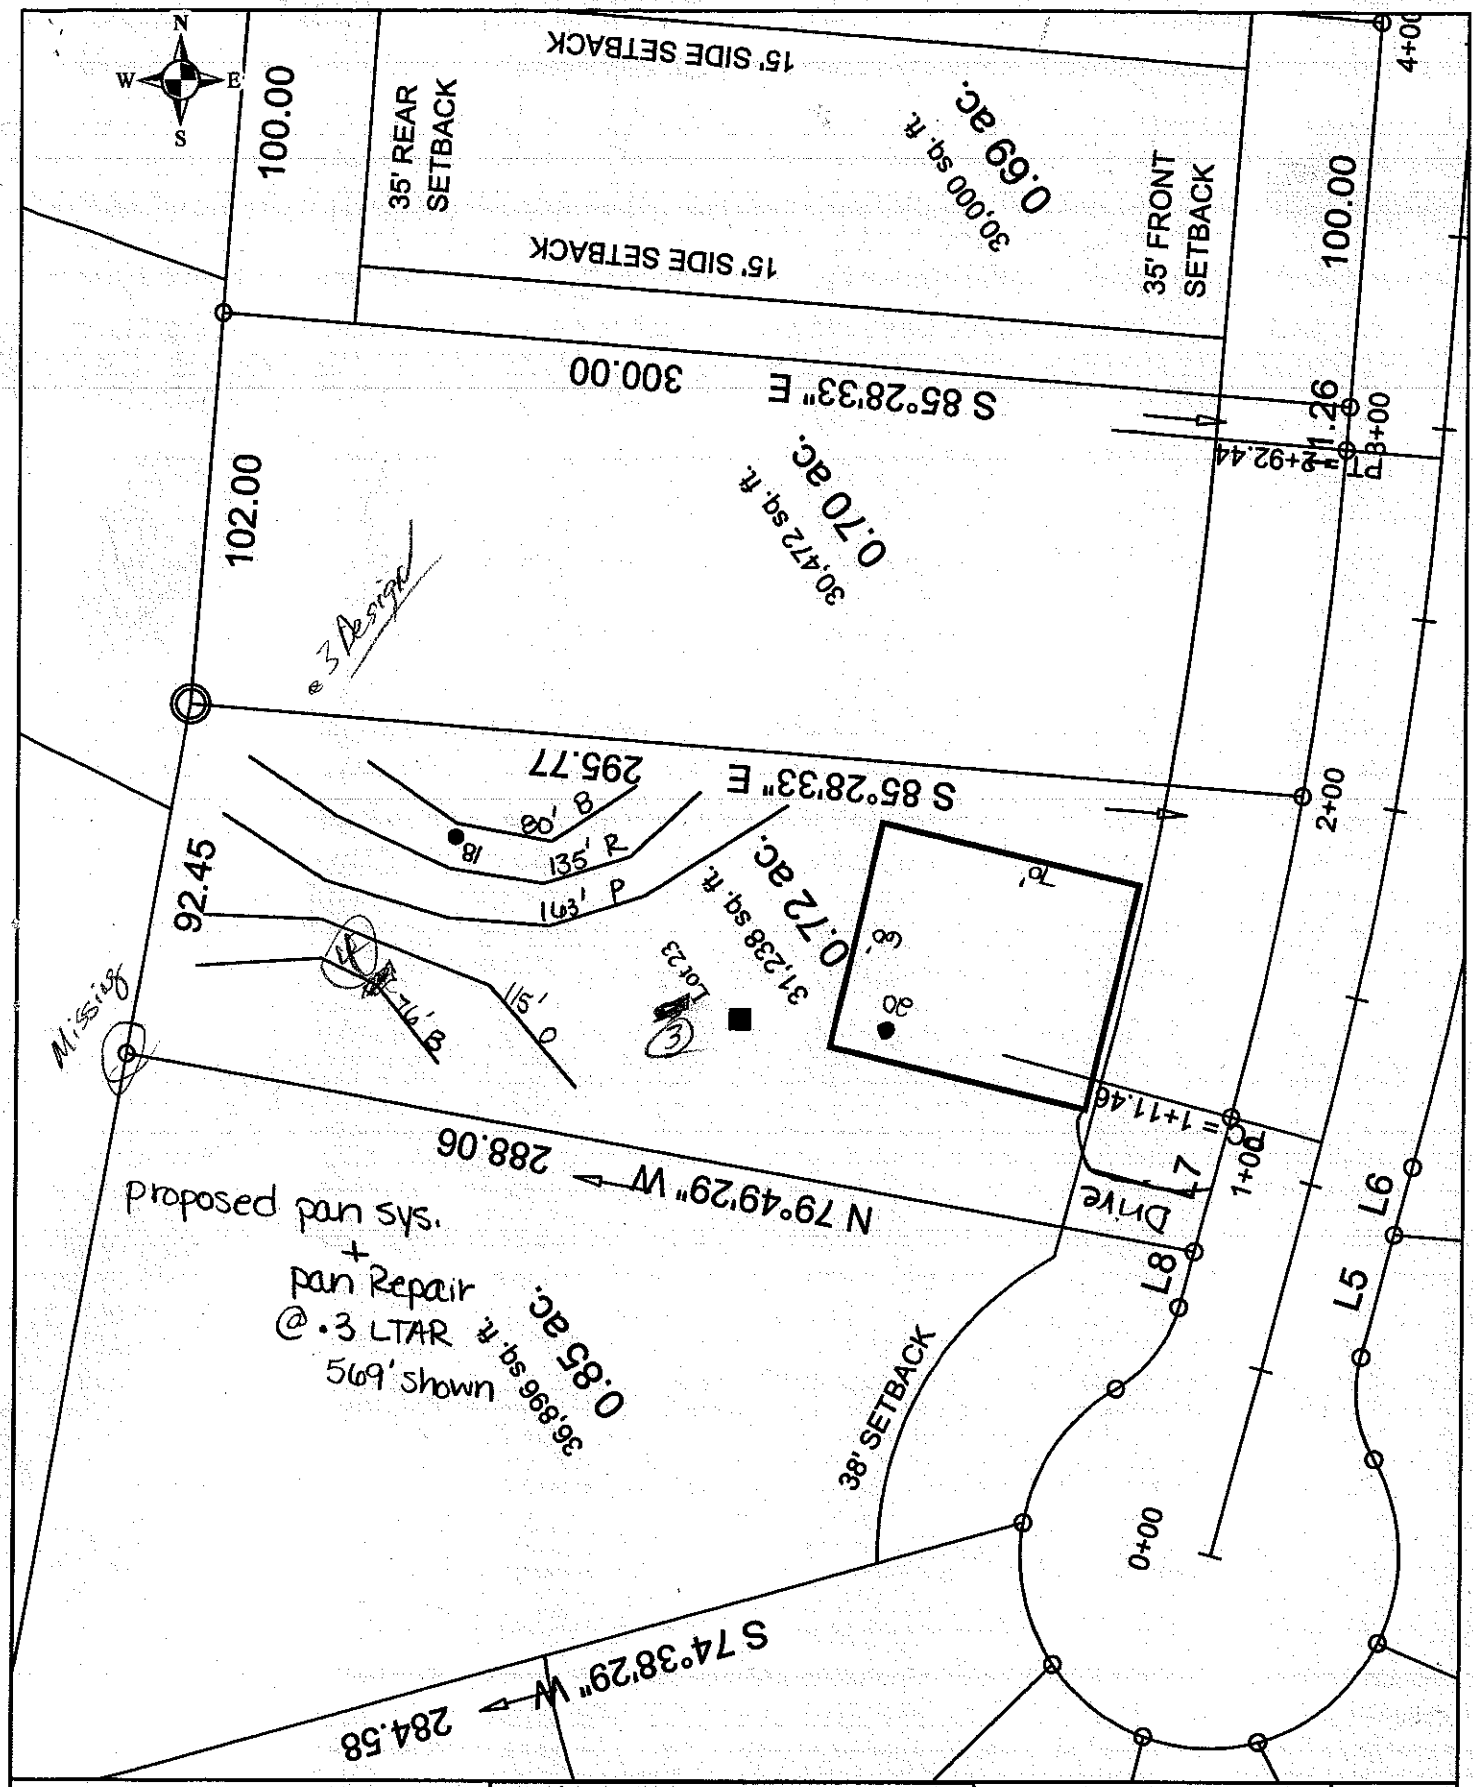

Scale: 1 inch equals 50 feet	S&ME	Rocky Ridge - Lot 23	FIGURE
Drawn by: JBP		Scaled Detailed Site Plan	1
Reviewed by: PGP		Iredell County, NC	
Date: February, 2006	ENVIRONMENTAL SERVICES • ENGINEERING • TESTING	S&ME Project #1588-05-081	