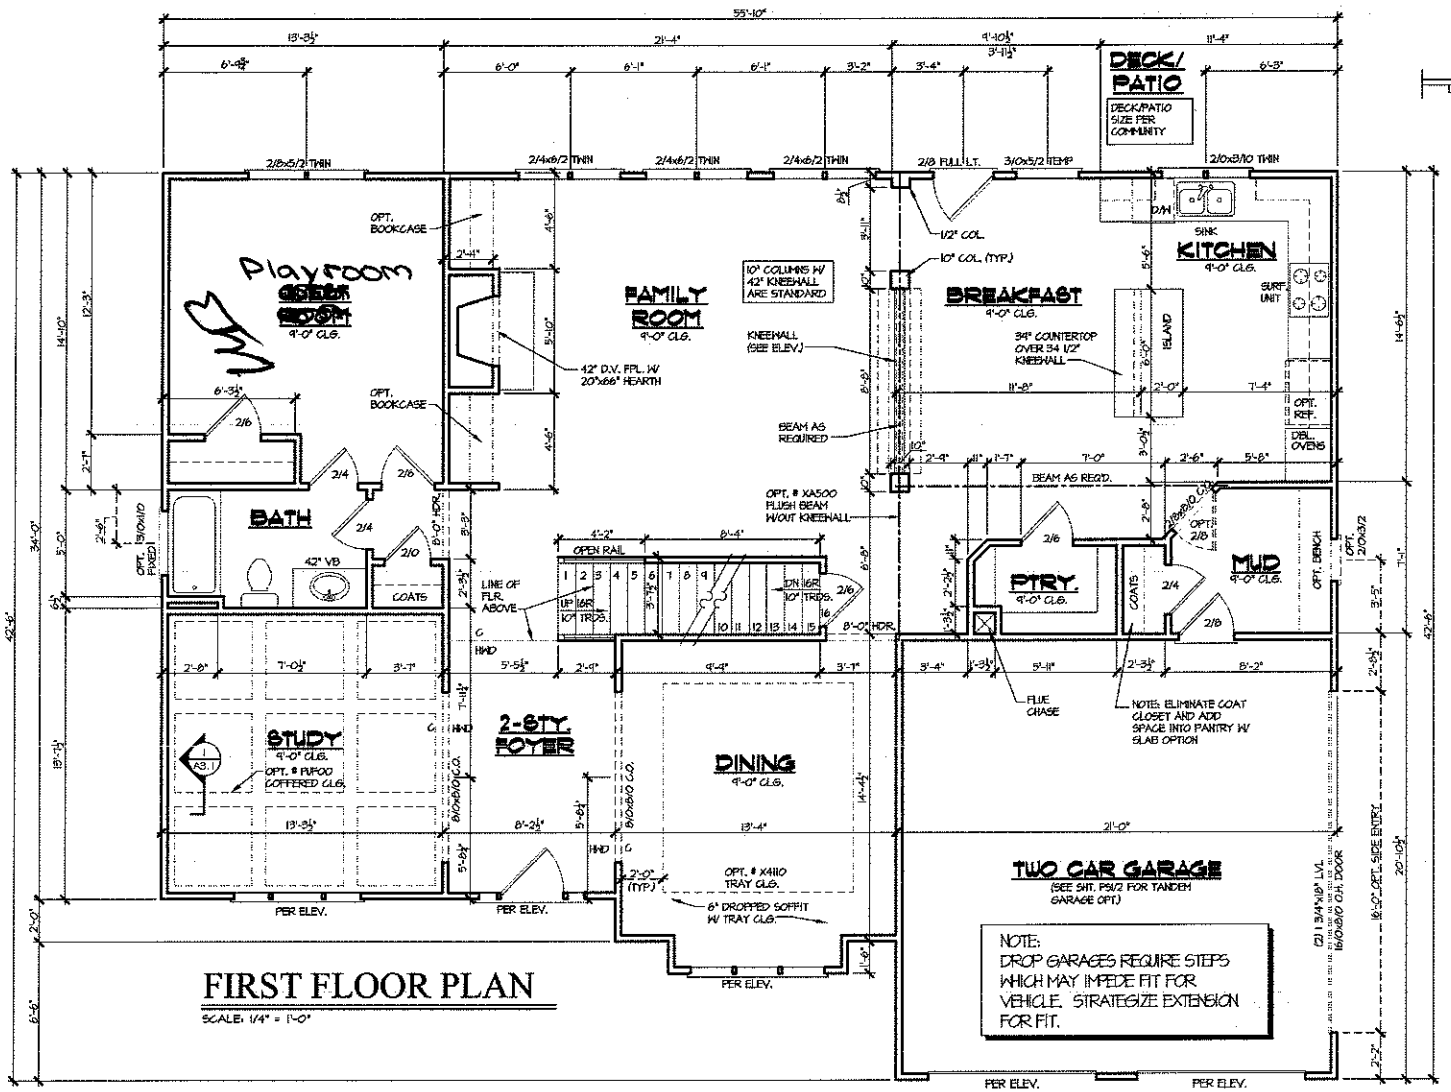


FIRST FLOOR PLAN

SCALE: 1/4" = 1'-0"

NOTE:
SEE FACADE PLAN ON SHEET A4.1 FOR PLAN AND PORCH DIMENSIONS, WINDOW AND DOOR SIZES AND LOCATION.

SQUARE FOOTAGE	
1ST FLOOR	1,688 SQ. FT.
2ND FLOOR	1,903 SQ. FT.
TOTAL	3,591 SQ. FT.
GARAGE	428 SQ. FT.

Acknowledgement of Plans Submittal ONLY

Date 8/3/15 Date 8/18/15


PEACHTREE RESIDENTIAL PROPERTIES
The Builder Who Listens
7380 McGinnis Ferry Rd. Suwanee, Georgia 30174
Voice: (770) 622-8522 • Fax: (770) 622-8121

This drawing is the property of Peachtree Residential Properties and may not be copied or reproduced without the written permission of Peachtree Residential Properties.

Drawn By: JLS
Date: 01/31/11
Plan No:

Revisions:
06/05/11-3966
04/13/12-4242
01/25/13-4421

Model Name: VANCOUVER
Sheet Title: FIRST FLOOR PLAN
SHEET NO. A3.1

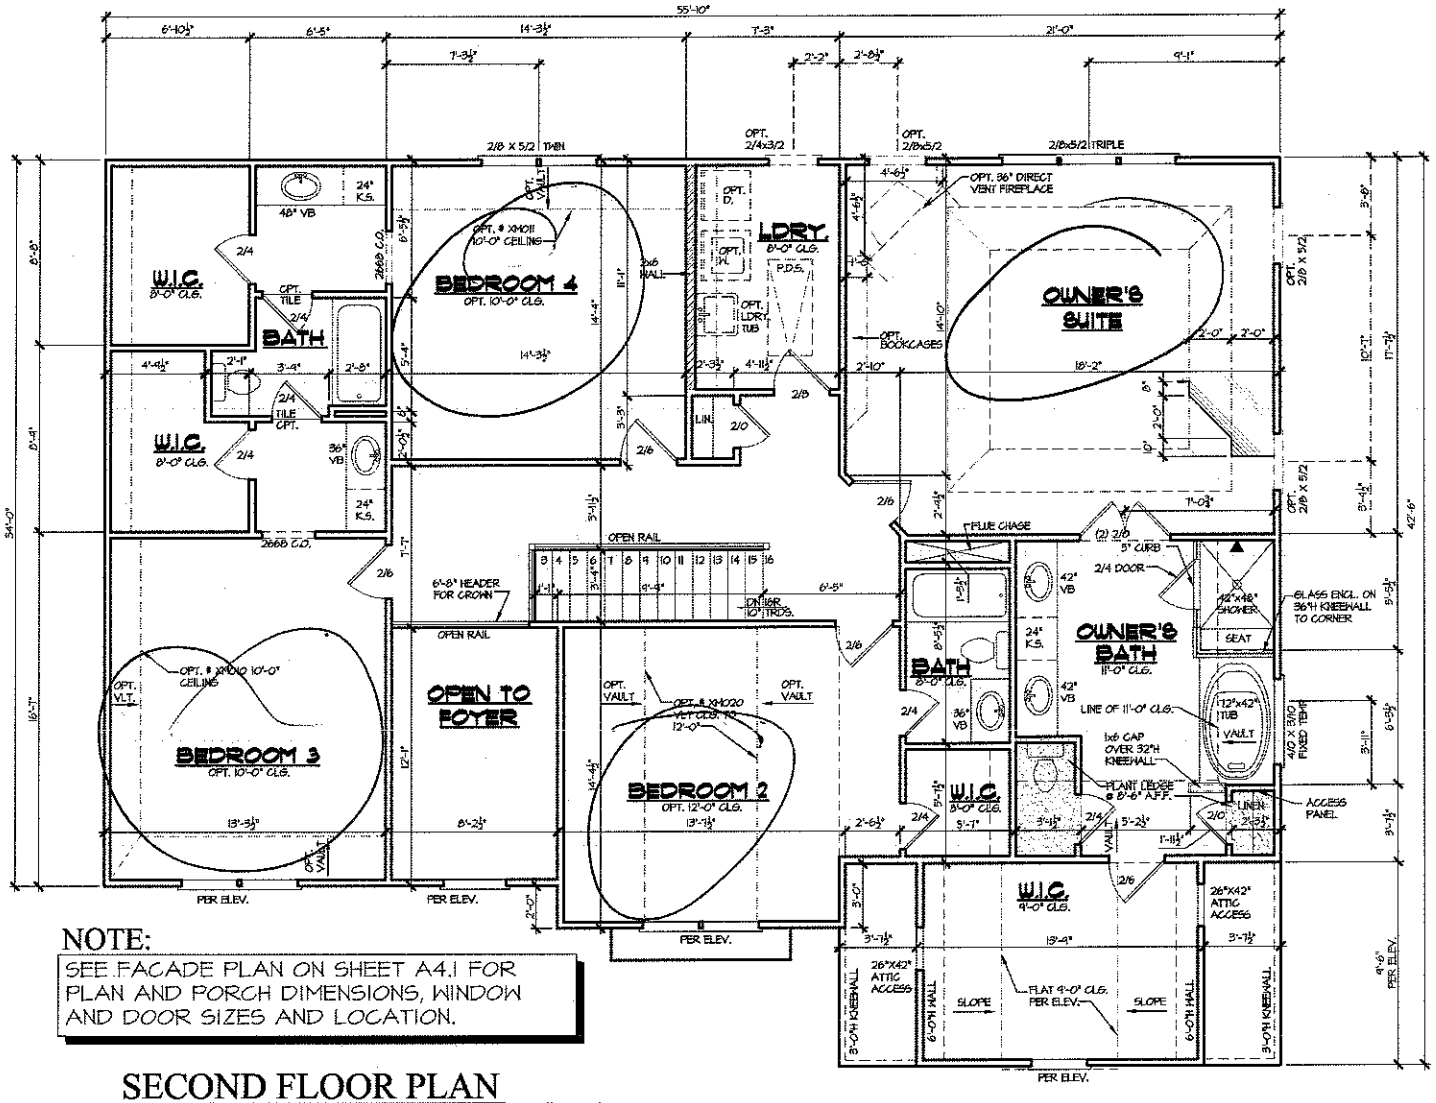

NOTE:

SEE FACADE PLAN ON SHEET A4.1 FOR PLAN AND PORCH DIMENSIONS, WINDOW AND DOOR SIZES AND LOCATION.

SECOND FLOOR PLAN

SCALE: 1/4" = 1'-0"

Acknowledgement of Plans Submittal ONLY!

Date 8/3/15

Date 8/18/15

PEACHTREE RESIDENTIAL PROPERTIES
The Builder Who Listens
7580 McGinnis Ferry Rd. Suwanee, Georgia 30174
Voice (770) 622-2622 • Fax (770) 622-9171

This drawing is the property of Peachtree Residential Properties and may not be copied or reproduced without the written permission of Peachtree Residential Properties.

Drawn By: JLS
Date: 01/31/11
Plan No:

Revisions: 01/25/13-4421

Model Name: VANCOUVER
Sheet Title: SECOND FLOOR PLAN
SHEET NO. A3.2