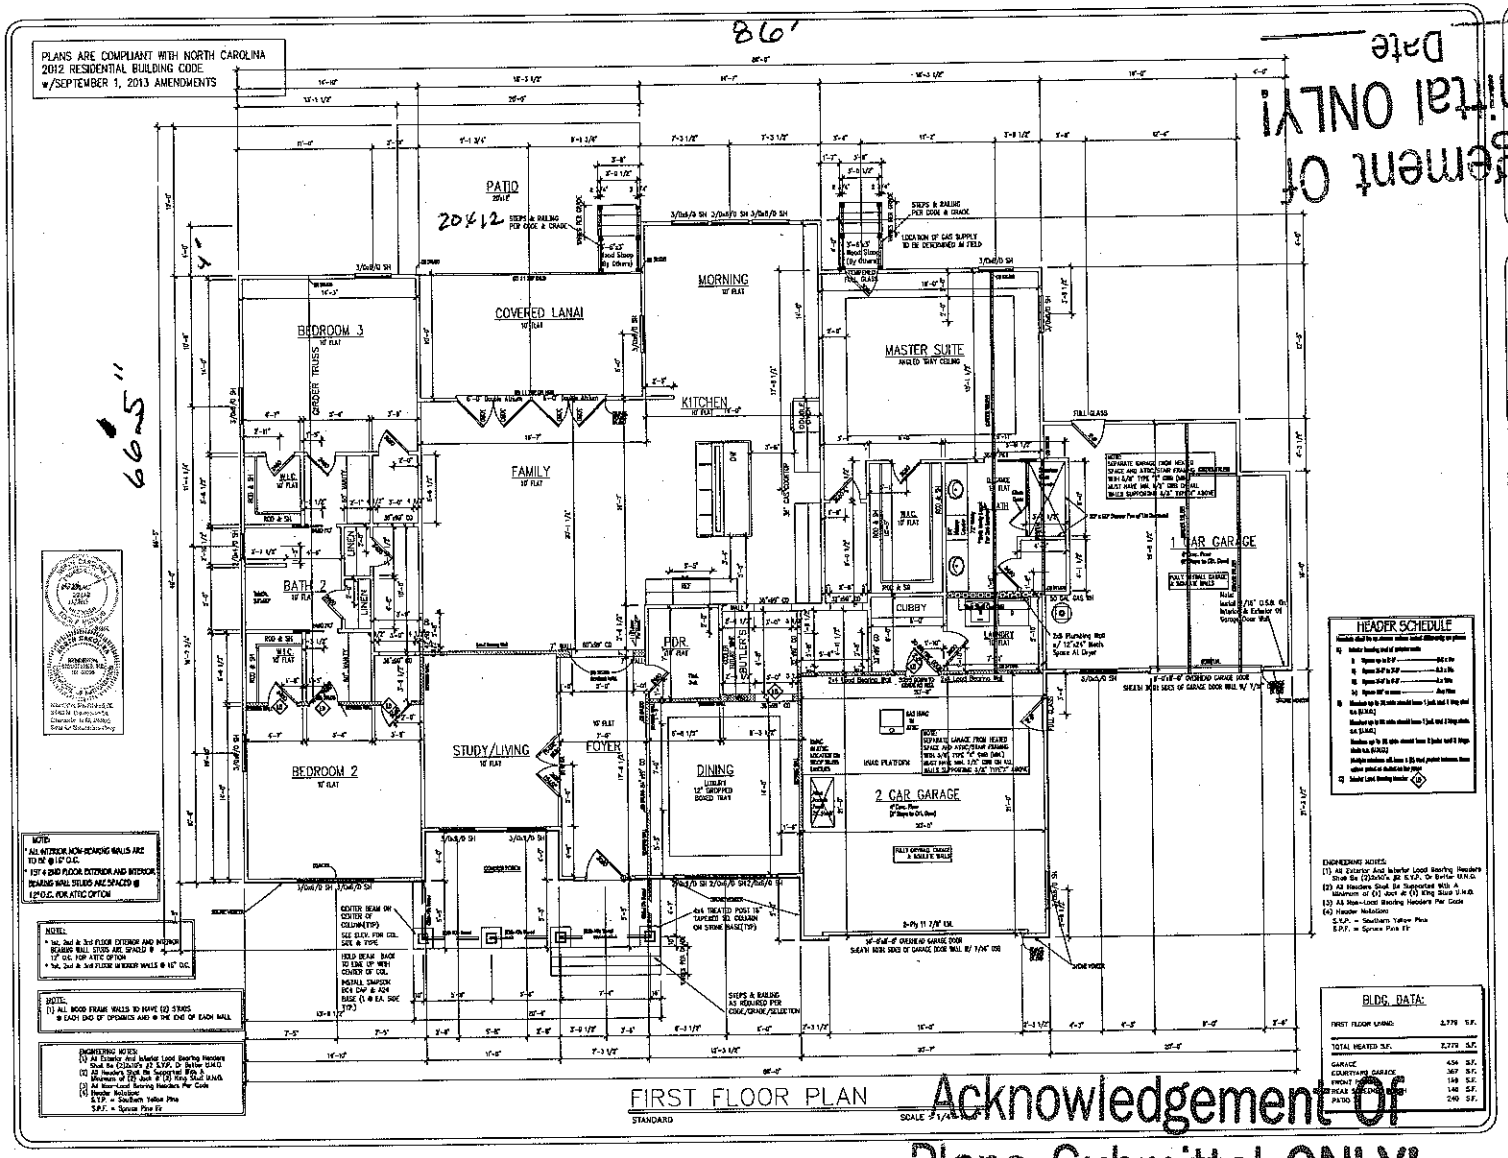


Acknowledgement of Plans Submittal ONLY!

Date 1-8-14

Date

Date

TRUE HOMES, L.L.C.
2649 Rocky Ridge Centre Dr. Suite 140
Monroe, NC 28110
704-226-9486

ROCK RIDGE POINT LOT #19

FLOOR PLAN

HAWTHORN

Copyright True Homes L.L.C. All rights reserved. The duplication, reproduction, copying, sale, resale, licensing, or any other distribution or use of these drawings, any portion there of, or the plans depicted herein is strictly prohibited.

DRAWN BY: DFS

DATE: 12.09.13

SCALE: 1/4"=1'-0"

REVISION:

JOB: LOT SPECIFIC

SHEET: 4