

Acknowledgement Of
Plans Submittal ONLY
Date 4-16
Date

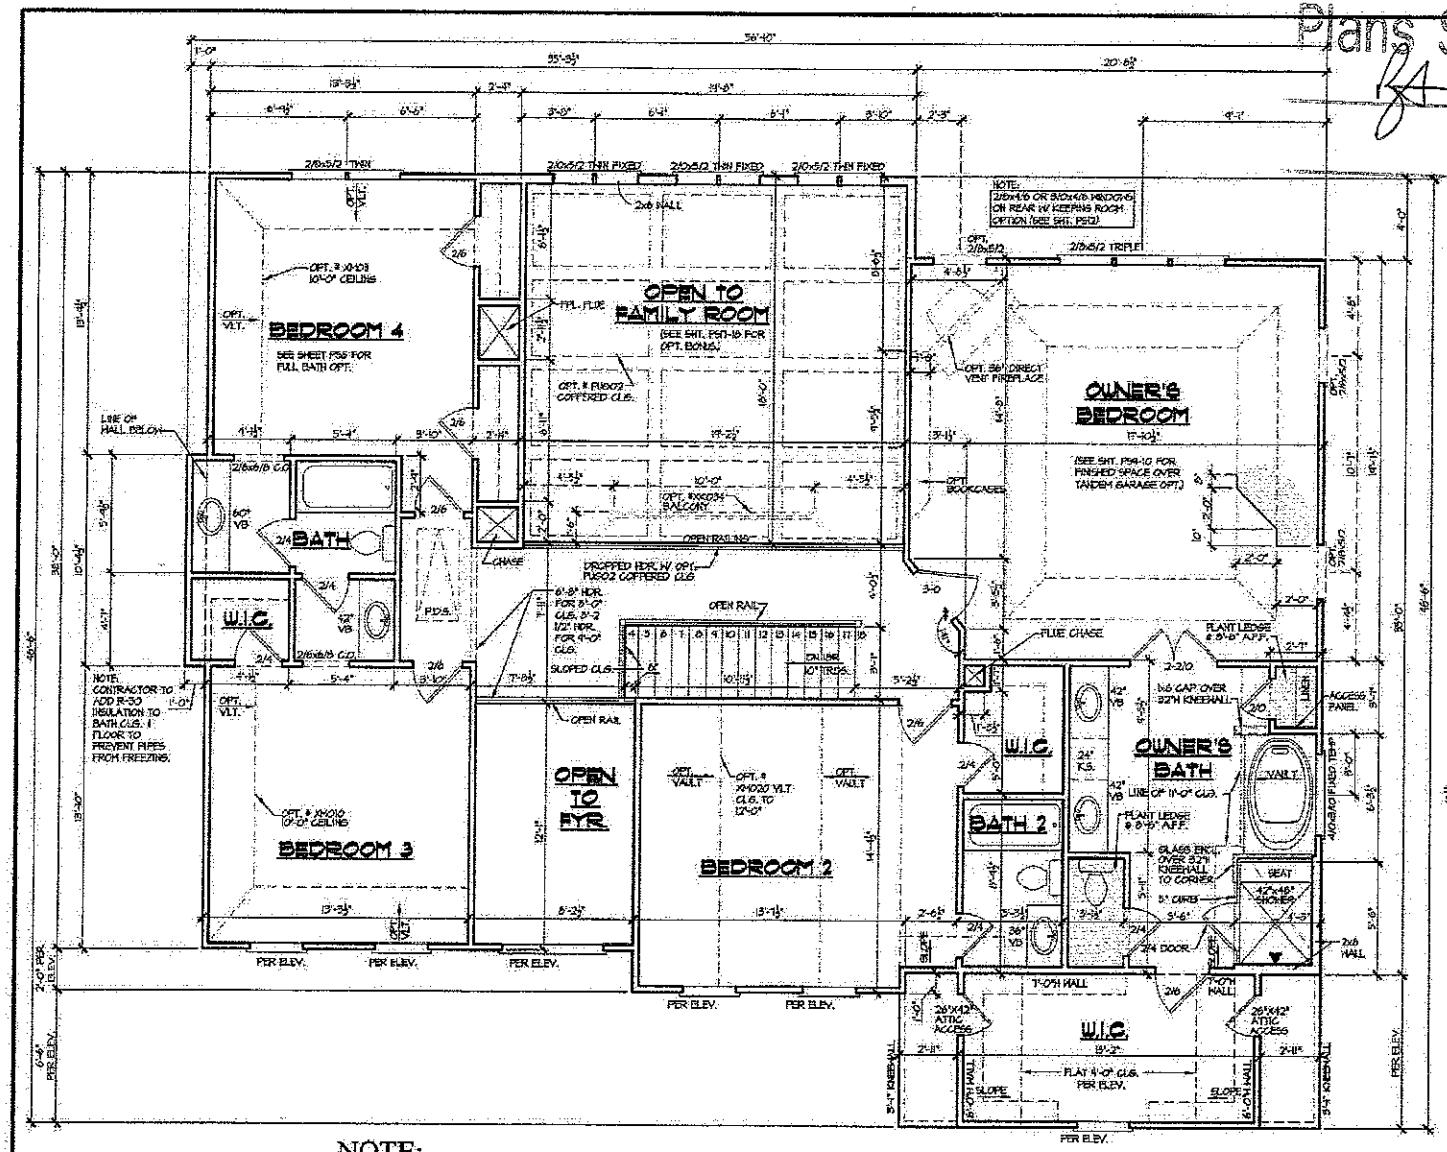


NOTE:
SEE FACADE PLAN ON SHEET A4.1 FOR PLAN AND PORCH DIMENSIONS, WINDOW AND DOOR SIZES AND LOCATION.

SECOND FLOOR PLAN
SCALE: 1/4" = 1'-0"

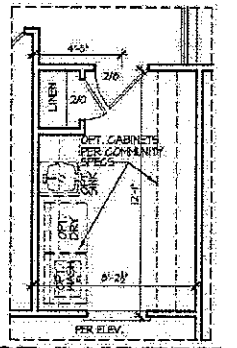

OPT. LAUNDRY
W/ LIN. CLOSET
ILO 2-STY. FYR.
SCALE: 1/4" = 1'-0"

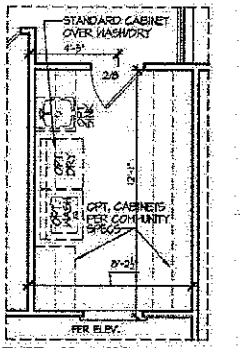

OPT. LAUNDRY
ILO 2-STY. FYR.
SCALE: 1/4" = 1'-0"

lot 58

PEACHTREE RESIDENTIAL PROPERTIES
The Builder Who Listens
7340 Jordan Ferry Rd. • Suwanee, Georgia 30174
Voice (770) 622-2582 • Fax (770) 622-8191


This drawing is the property of Peachtree Residential Properties and may not be copied or reproduced without the written permission of Peachtree Residential Properties.

Drawn By: JLS
Date: 11/19/04
Plan No:

Revisions:	
11/5/01-3333	10/04/04-5121
12/10/01-3351	07/29/05-3611
01/24/02-3515	05/01/11-3967
02/28/02-3406	9/19/12-4295
1/30/02-3440	03/01/13-4420
11/08/-3604	
11/19/04-3623	

Model Name: BRUNSWICK
Sheet Title: SECOND FLOO RPLAN
SHEET NO. A3.2

Acknowledgement Of
Plans Submittal ONLY!
Date 4/14/05
Date

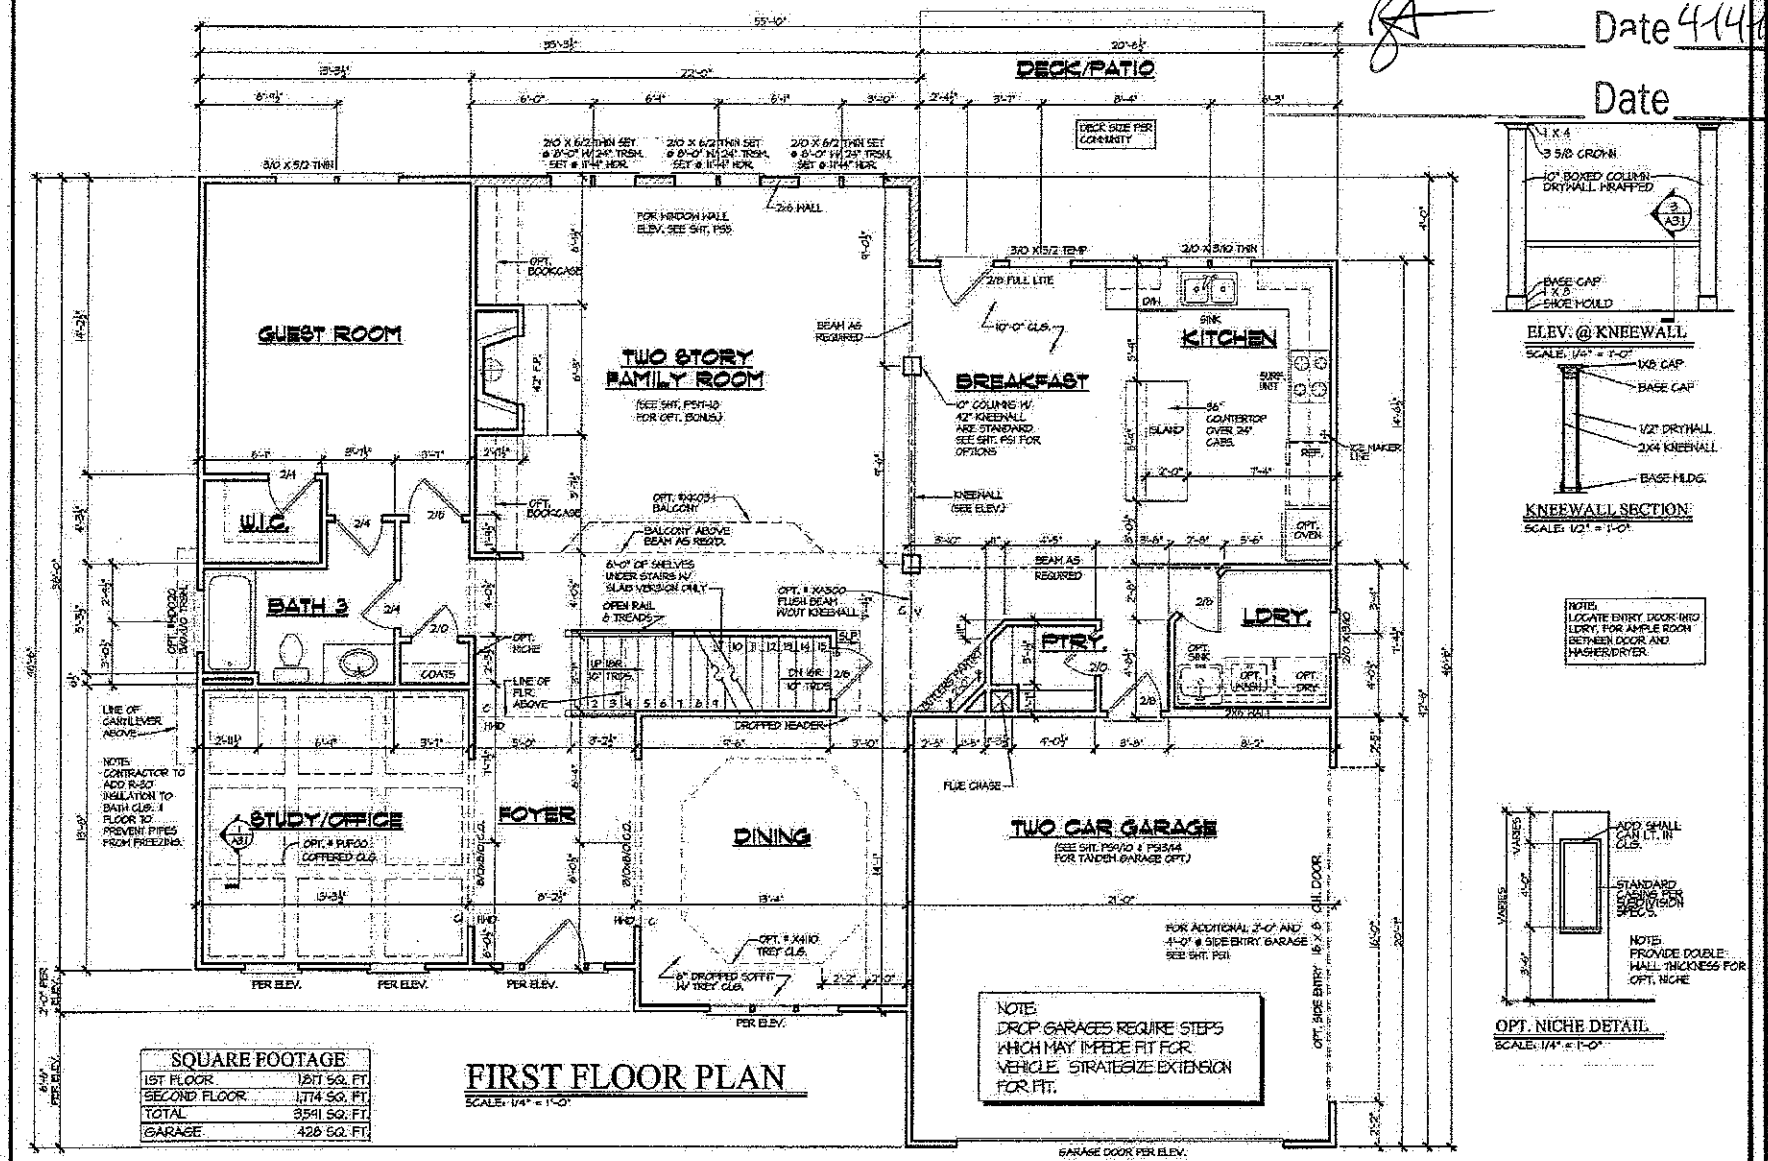

ELEV. @ KNEEWALL
SCALE: 1/4" = 1'-0"

KNEEWALL SECTION
SCALE: 1/2" = 1'-0"


OPT. NICHE DETAIL
SCALE: 1/4" = 1'-0"

SQUARE FOOTAGE	
1ST FLOOR	1811 SQ. FT.
SECOND FLOOR	1774 SQ. FT.
TOTAL	3541 SQ. FT.
GARAGE	428 SQ. FT.

FIRST FLOOR PLAN
SCALE: 1/4" = 1'-0"

NOTE:
SEE FACADE PLAN ON SHEET A4.1 FOR PLAN AND PORCH DIMENSIONS, WINDOW AND DOOR SIZES AND LOCATION.

lot 58

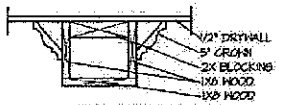

COFFERED CEILING
SCALE: 1 1/2" = 1'-0"

PEACHTREE RESIDENTIAL PROPERTIES
The Builder Who Listens
7300 McGinnis Ferry Rd. • Suwanee, Georgia 30174
Metro (770) 932-2822 • Fax (770) 932-2812

This drawing is the property of Peachtree Residential Properties and may not be copied or reproduced without the written permission of Peachtree Residential Properties.

Drawn By: R.S.
Date: 11/14/04
Plan No:

Revisions:	
11907-3933	07/29/10-3911
12170T-3257	05/01/13-4420
021109-5342	
022006-3406	
033008-3440	
111906-3027	
010904-3617	

Model Name: BRUNSWICK
Sheet Title: FIRST FLOOR PLAN
SHEET NO. A3.1