
Acknowledgement Of
Plans Submittal ONLY!
Maria Colson Date 7/29/14
Date 7-31-14

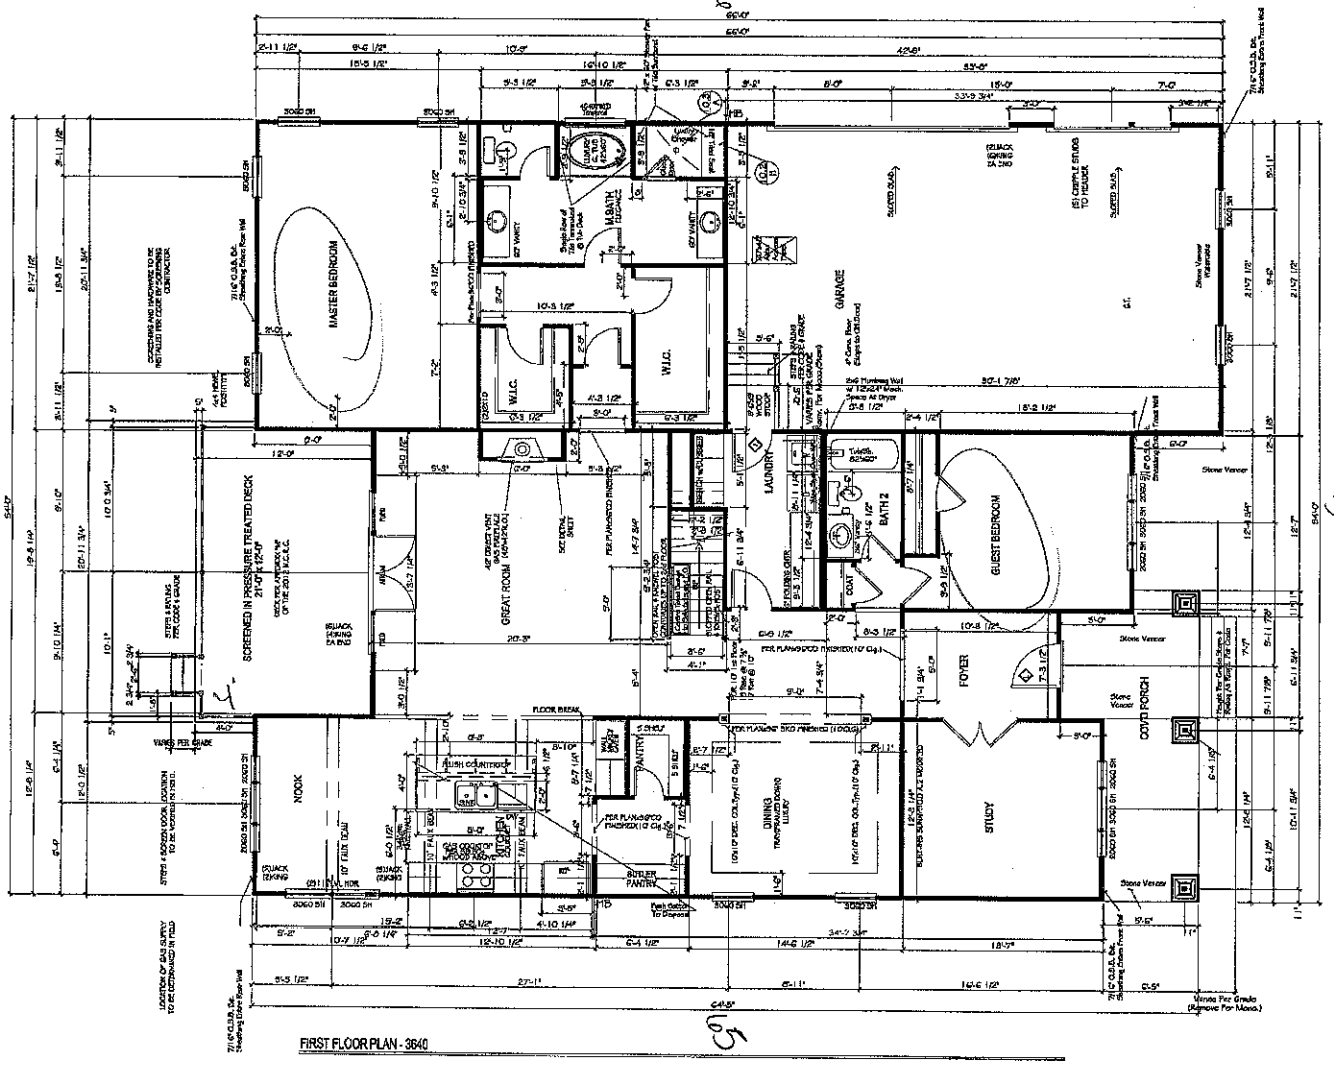

RESIDENTIAL STRUCTURES, P.C.
3440 N. Davidson St.
Charlotte, N.C. 28205
Seal for Structural Only

TrueHomes
WE VALUE WHAT YOU VALUE
2649 Brekon Ridge Centre Dr.
Suite 104
Monroe, N.C. 28110
704-226-9486

ROCK RIDGE POINT
LOT# 18

FIRST FLOOR PLAN


THE ATKINSON


Copyright True Homes LLC. All rights reserved. The duplication, reproduction, copying, sale, rental, licensing, or any other distribution or use of these drawings, any portion there of, or the plans depicted hereon is strictly prohibited.

DRAWN BY: DPS
DATE: 7.04.14
SCALE: 1/8" = 1'-0"
CHECKED BY:

SHEET: A2.1

Acknowledgement Of
Plans Submittal ONLY!
Date 7/29/14
Date 7/31/14

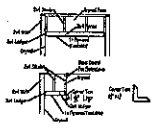

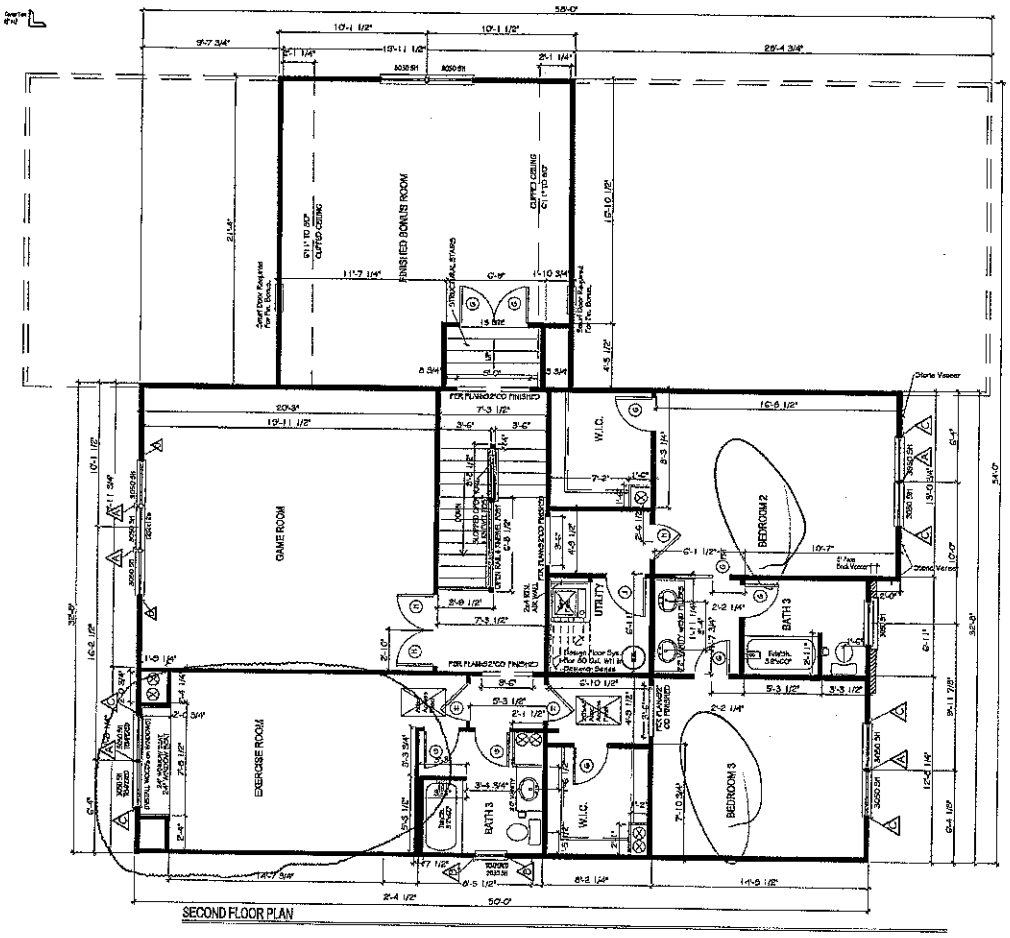

RESIDENTIAL STRUCTURES, P.C.
3440 N. Davidson St.
Charlotte, N.C. 28205
Seal for Structural Only

TrueHomes
WE VALUE WHAT YOU VALUE
26419 Bralcon Ridge Centre Dr.
Suite 104
Monroe, N.C. 28110
704-226-9486

ROCK RIDGE POINT
LOT# 18

SECOND FLOOR PLAN

THE ATKINSON

Copyright True Homes L.L.C. All rights reserved. The duplication, reproduction, modification, publication, or any other dissemination of the architectural drawings, any portion there of, or the plans depicted herein is strictly prohibited.

DRAWN BY: DPS
DATE: 7.04.14
SCALE: 1/8" = 1'-0"
CHECKED BY:

SHEET: A3.1