
52' 5"

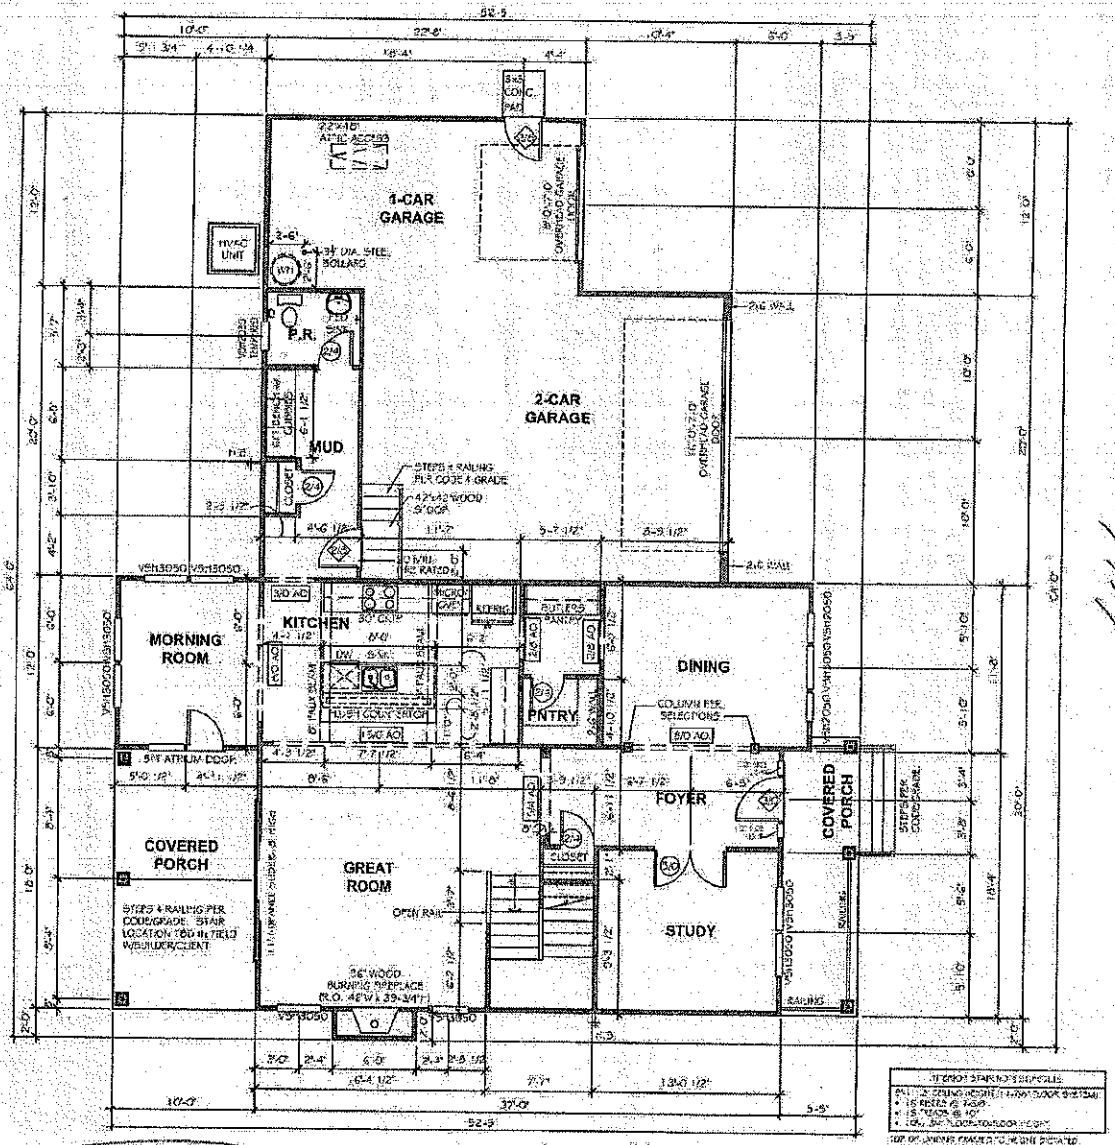

64' 1"

Acknowledgement of Plans Submittal ONLY

Date

Date

12-14-15

3150 - FIRST FLOOR PLAN

52' 5"

Trustmark Homes
17's All About U
2649 Breakon Ridge Centre Dr.
Suite 104
Monroe, N.C. 28110
704-226-8466

ROCKRIDGE POINT
LOT #15


THE BEDFORD
3150

IREDELL

DRAWN BY: TD
DATE: 12.7.15
SCALE: 1/8" = 1'-0"
CHECKED BY:

SHEET: A2.1

39'

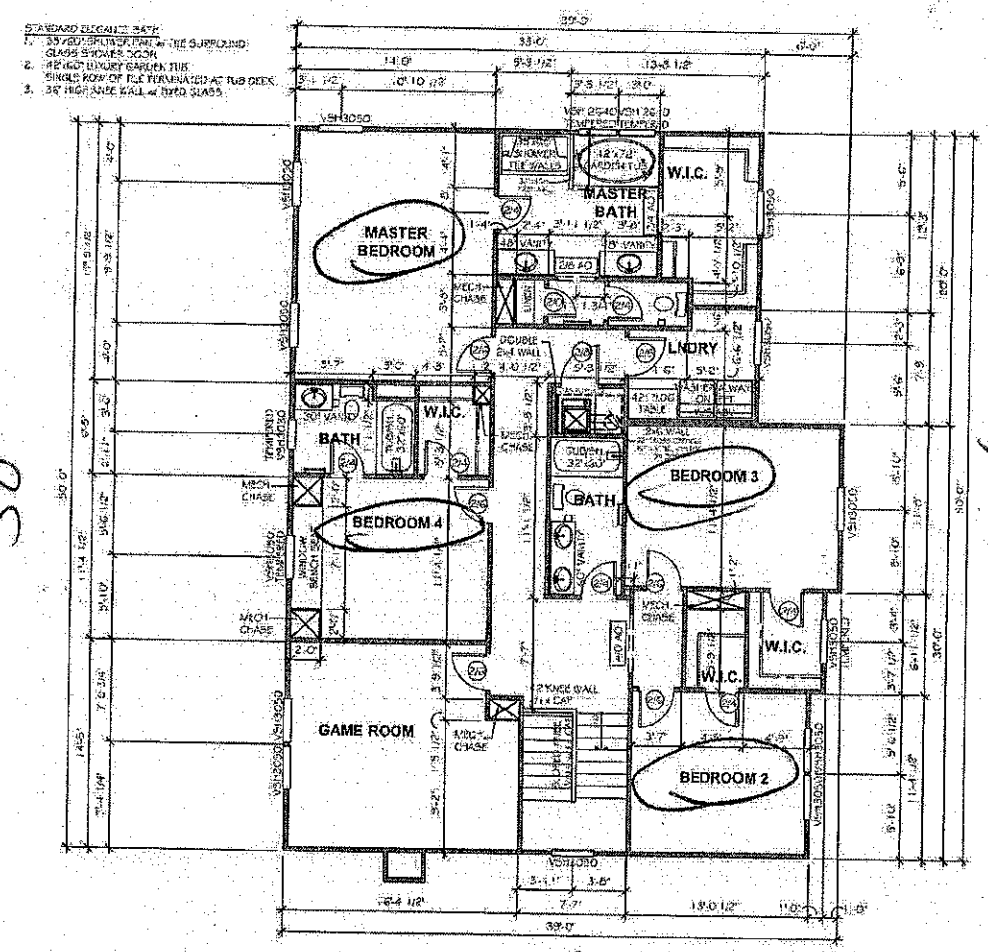

50'

32'

39'

3150 - SECOND FLOOR PLAN

Acknowledgement of Plans Submittal ONLY!

Date

Date

12-14-15

TrueHomes
IT'S ALL ABOUT U
2649 Station Ridge Centre Dr.
Suite 104
Monroe, N.C. 28110
704-226-9486

ROCKRIDGE POINT LOT #15

THE BEDFORD 3150

IREDELL

DRAWN BY:
DATE: 12.7.15
SCALE: 1/8"=1'-0"
CHECKED BY:

SHEET: A2.2