
Ackn[illegible] Of
Plan[illegible]
7/21/08
22.08

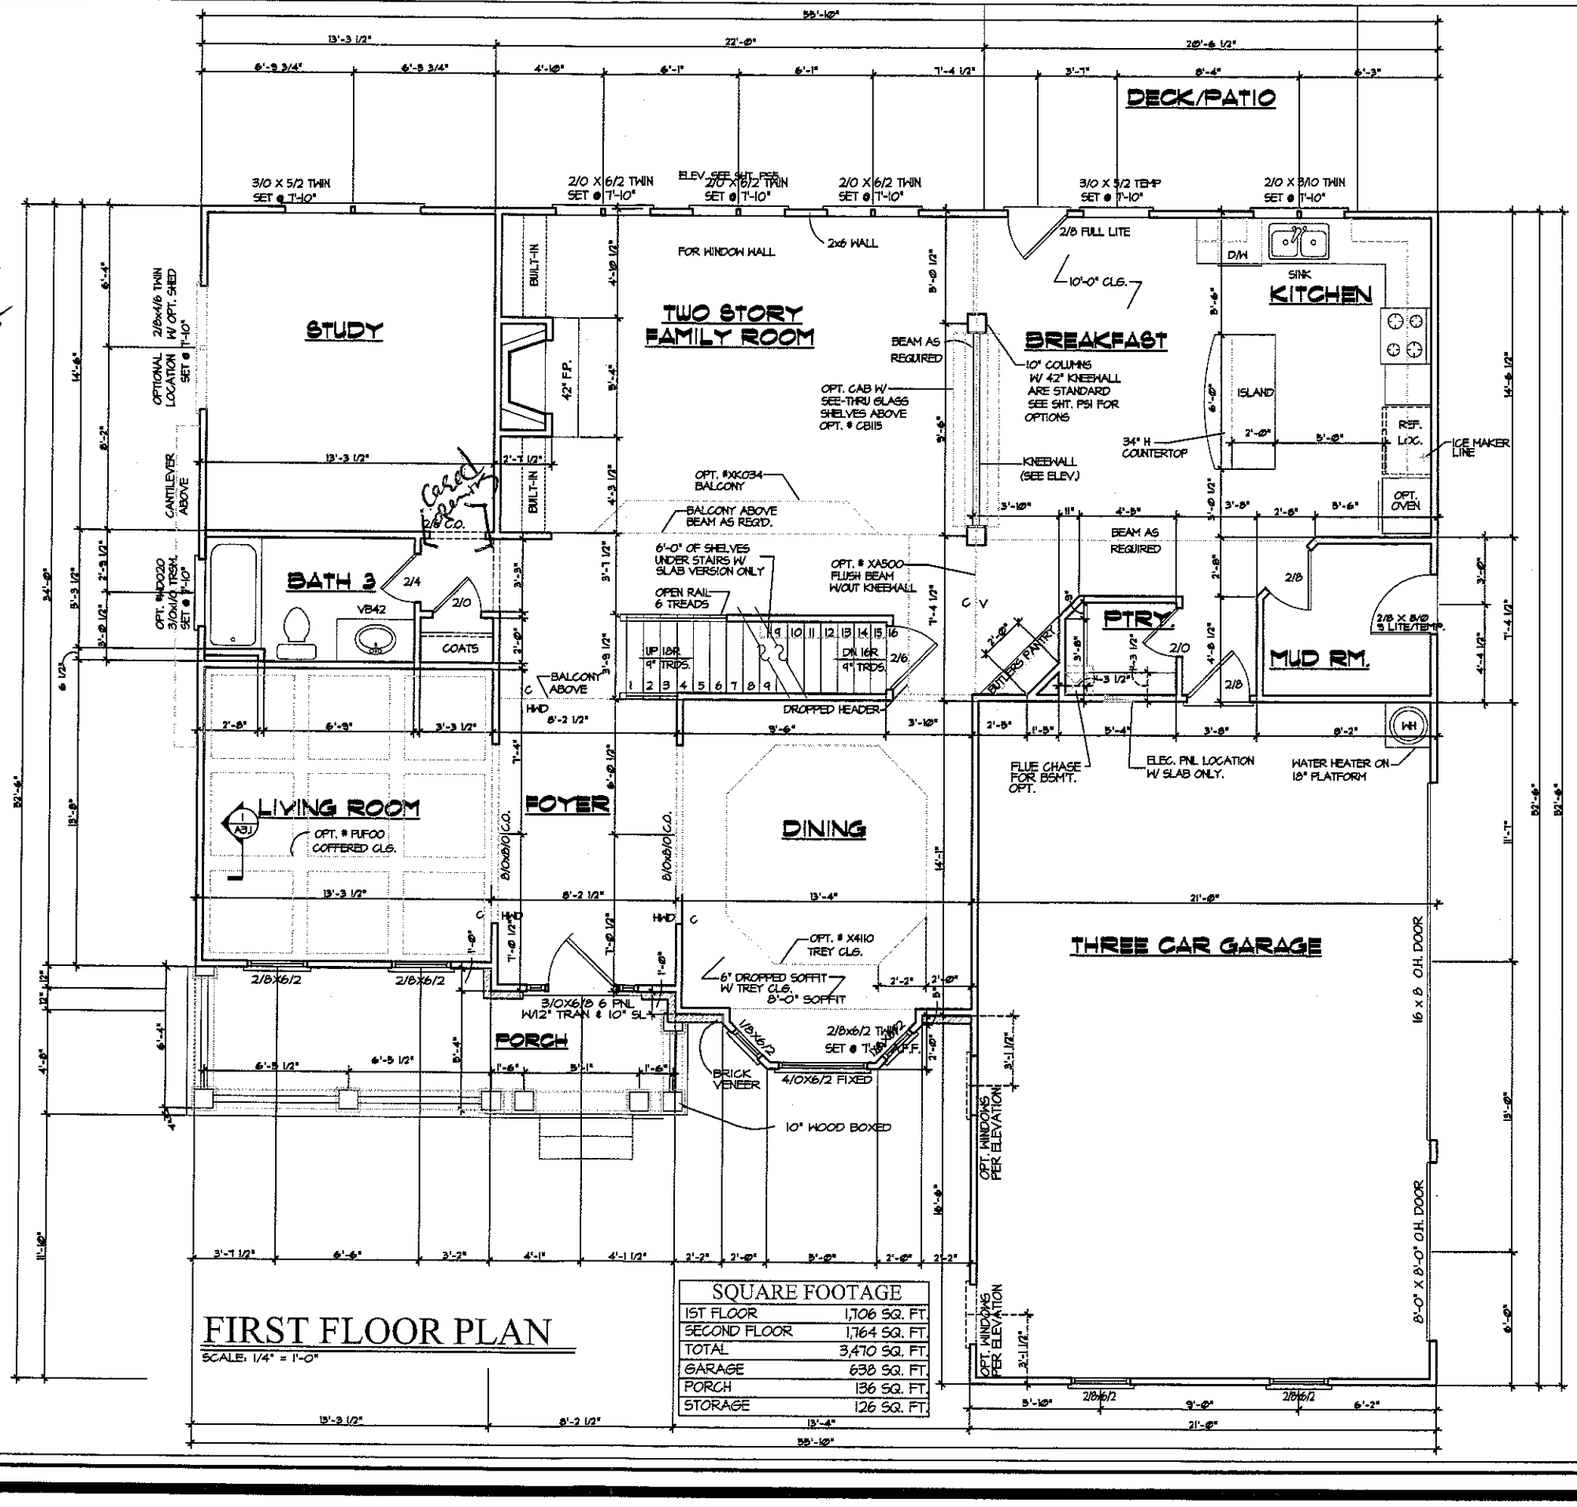

FIRST FLOOR PLAN

SCALE: 1/4" = 1'-0"

SQUARE FOOTAGE	
1ST FLOOR	1,706 SQ. FT.
SECOND FLOOR	1,764 SQ. FT.
TOTAL	3,470 SQ. FT.
GARAGE	638 SQ. FT.
PORCH	136 SQ. FT.
STORAGE	126 SQ. FT.

Chesapeake Fine Homes

Crowe Design & Associates
P.O. Box 1346 Cornelius, NC 28031 (704) 895-4584

LOT #87 CHESAPEAKE POINTE

Biltmore


MOORESVILLE, NORTH CAROLINA

1 JUNE 6, 2008

FIRST LEVEL FLOOR PLAN

A4.0

Acknowledgment of Plans Submitted Dated 12/12/08

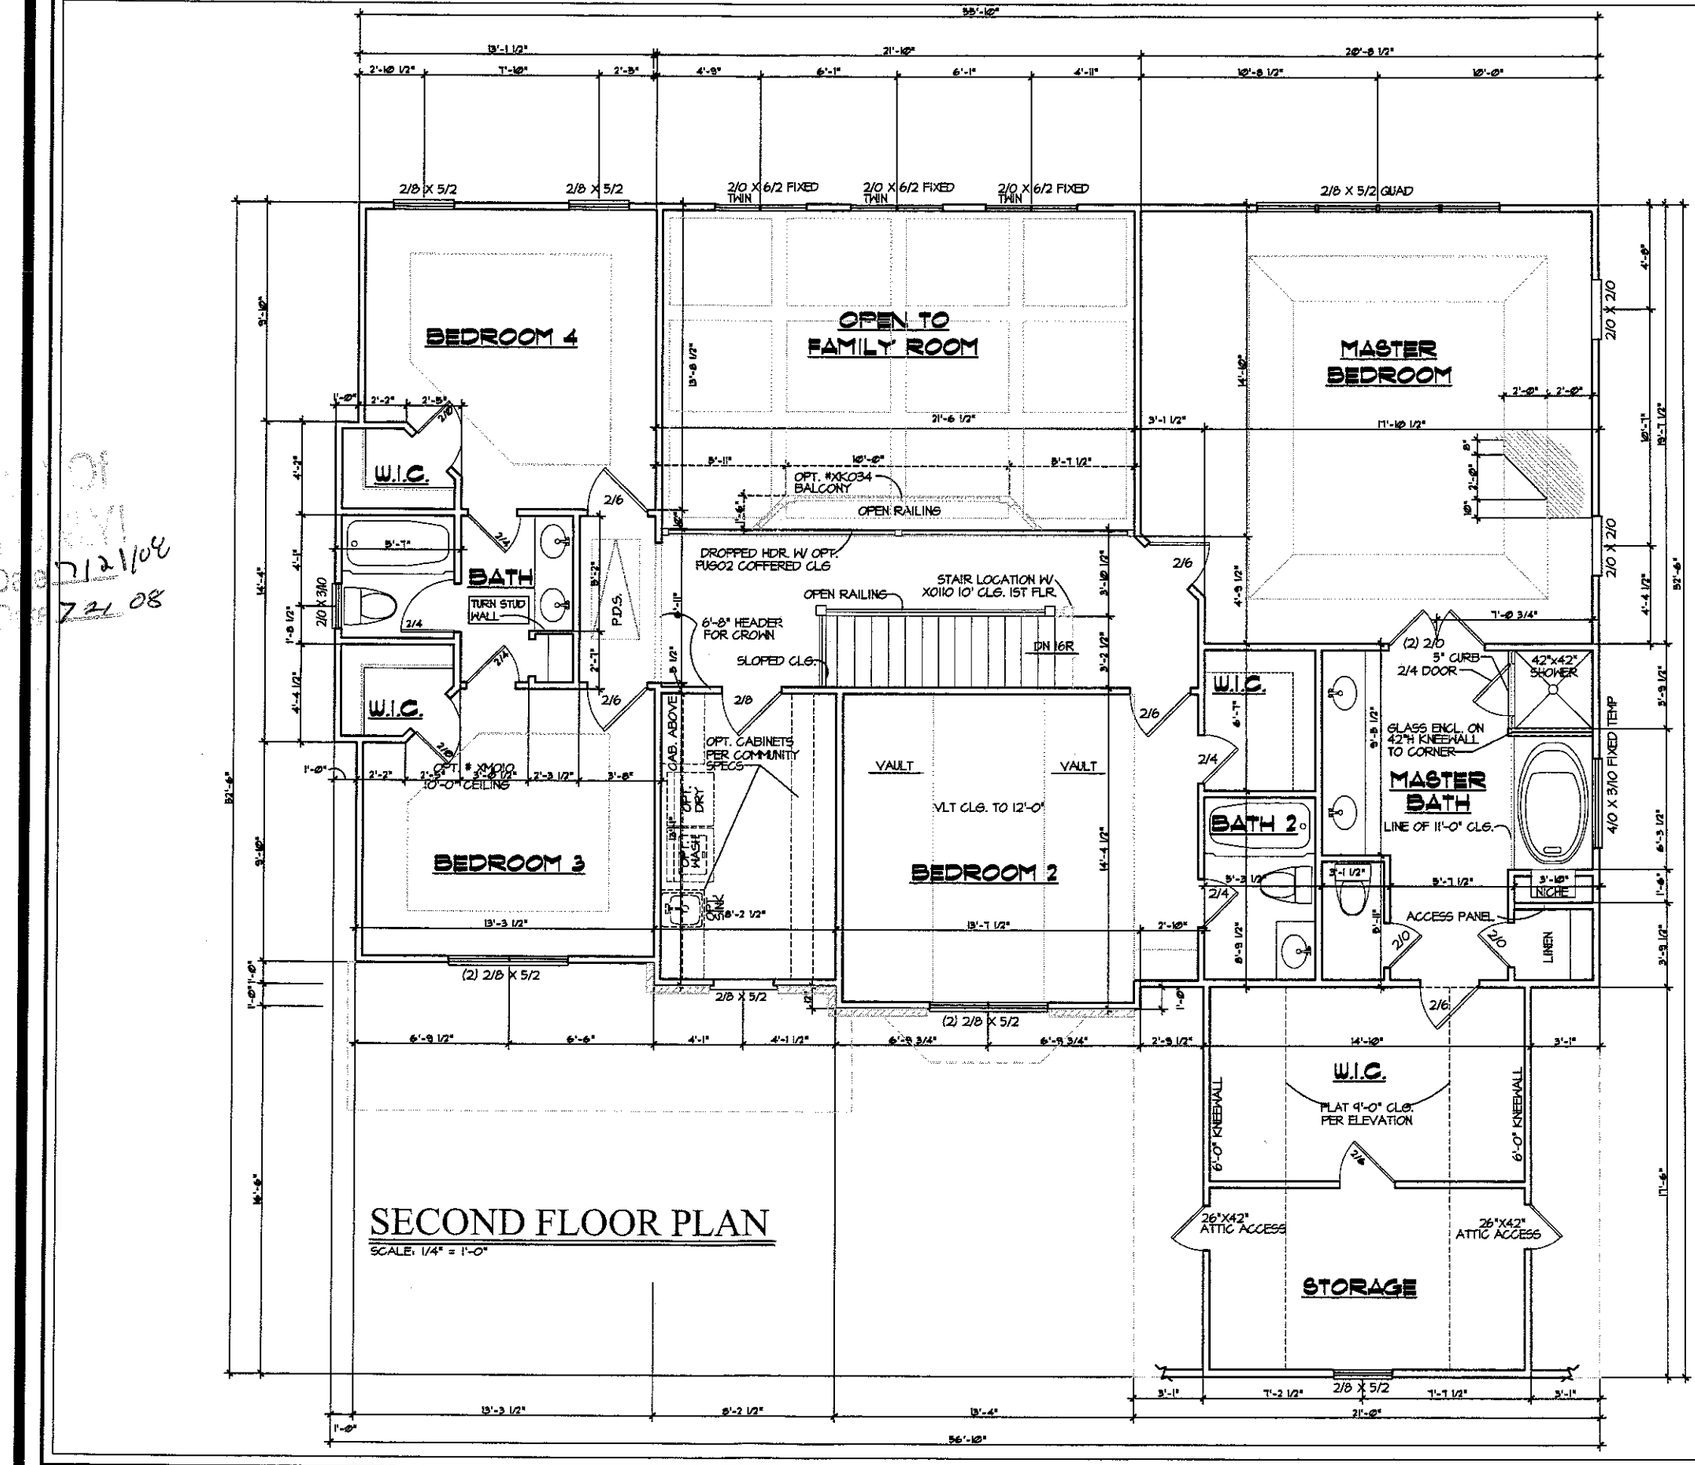

SECOND FLOOR PLAN

SCALE: 1/4" = 1'-0"

Chesapeake Fine Homes

Crowe Design & Associates
P.O. Box 1346 Cornelius, NC 28031 (704) 895-4584

LOT #87 CHESAPEAKE POINTE

Biltmore

MOORESVILLE, NORTH CAROLINA

⚠ JUNE 6, 2008

SECOND LEVEL FLOOR PLAN

A5.0